


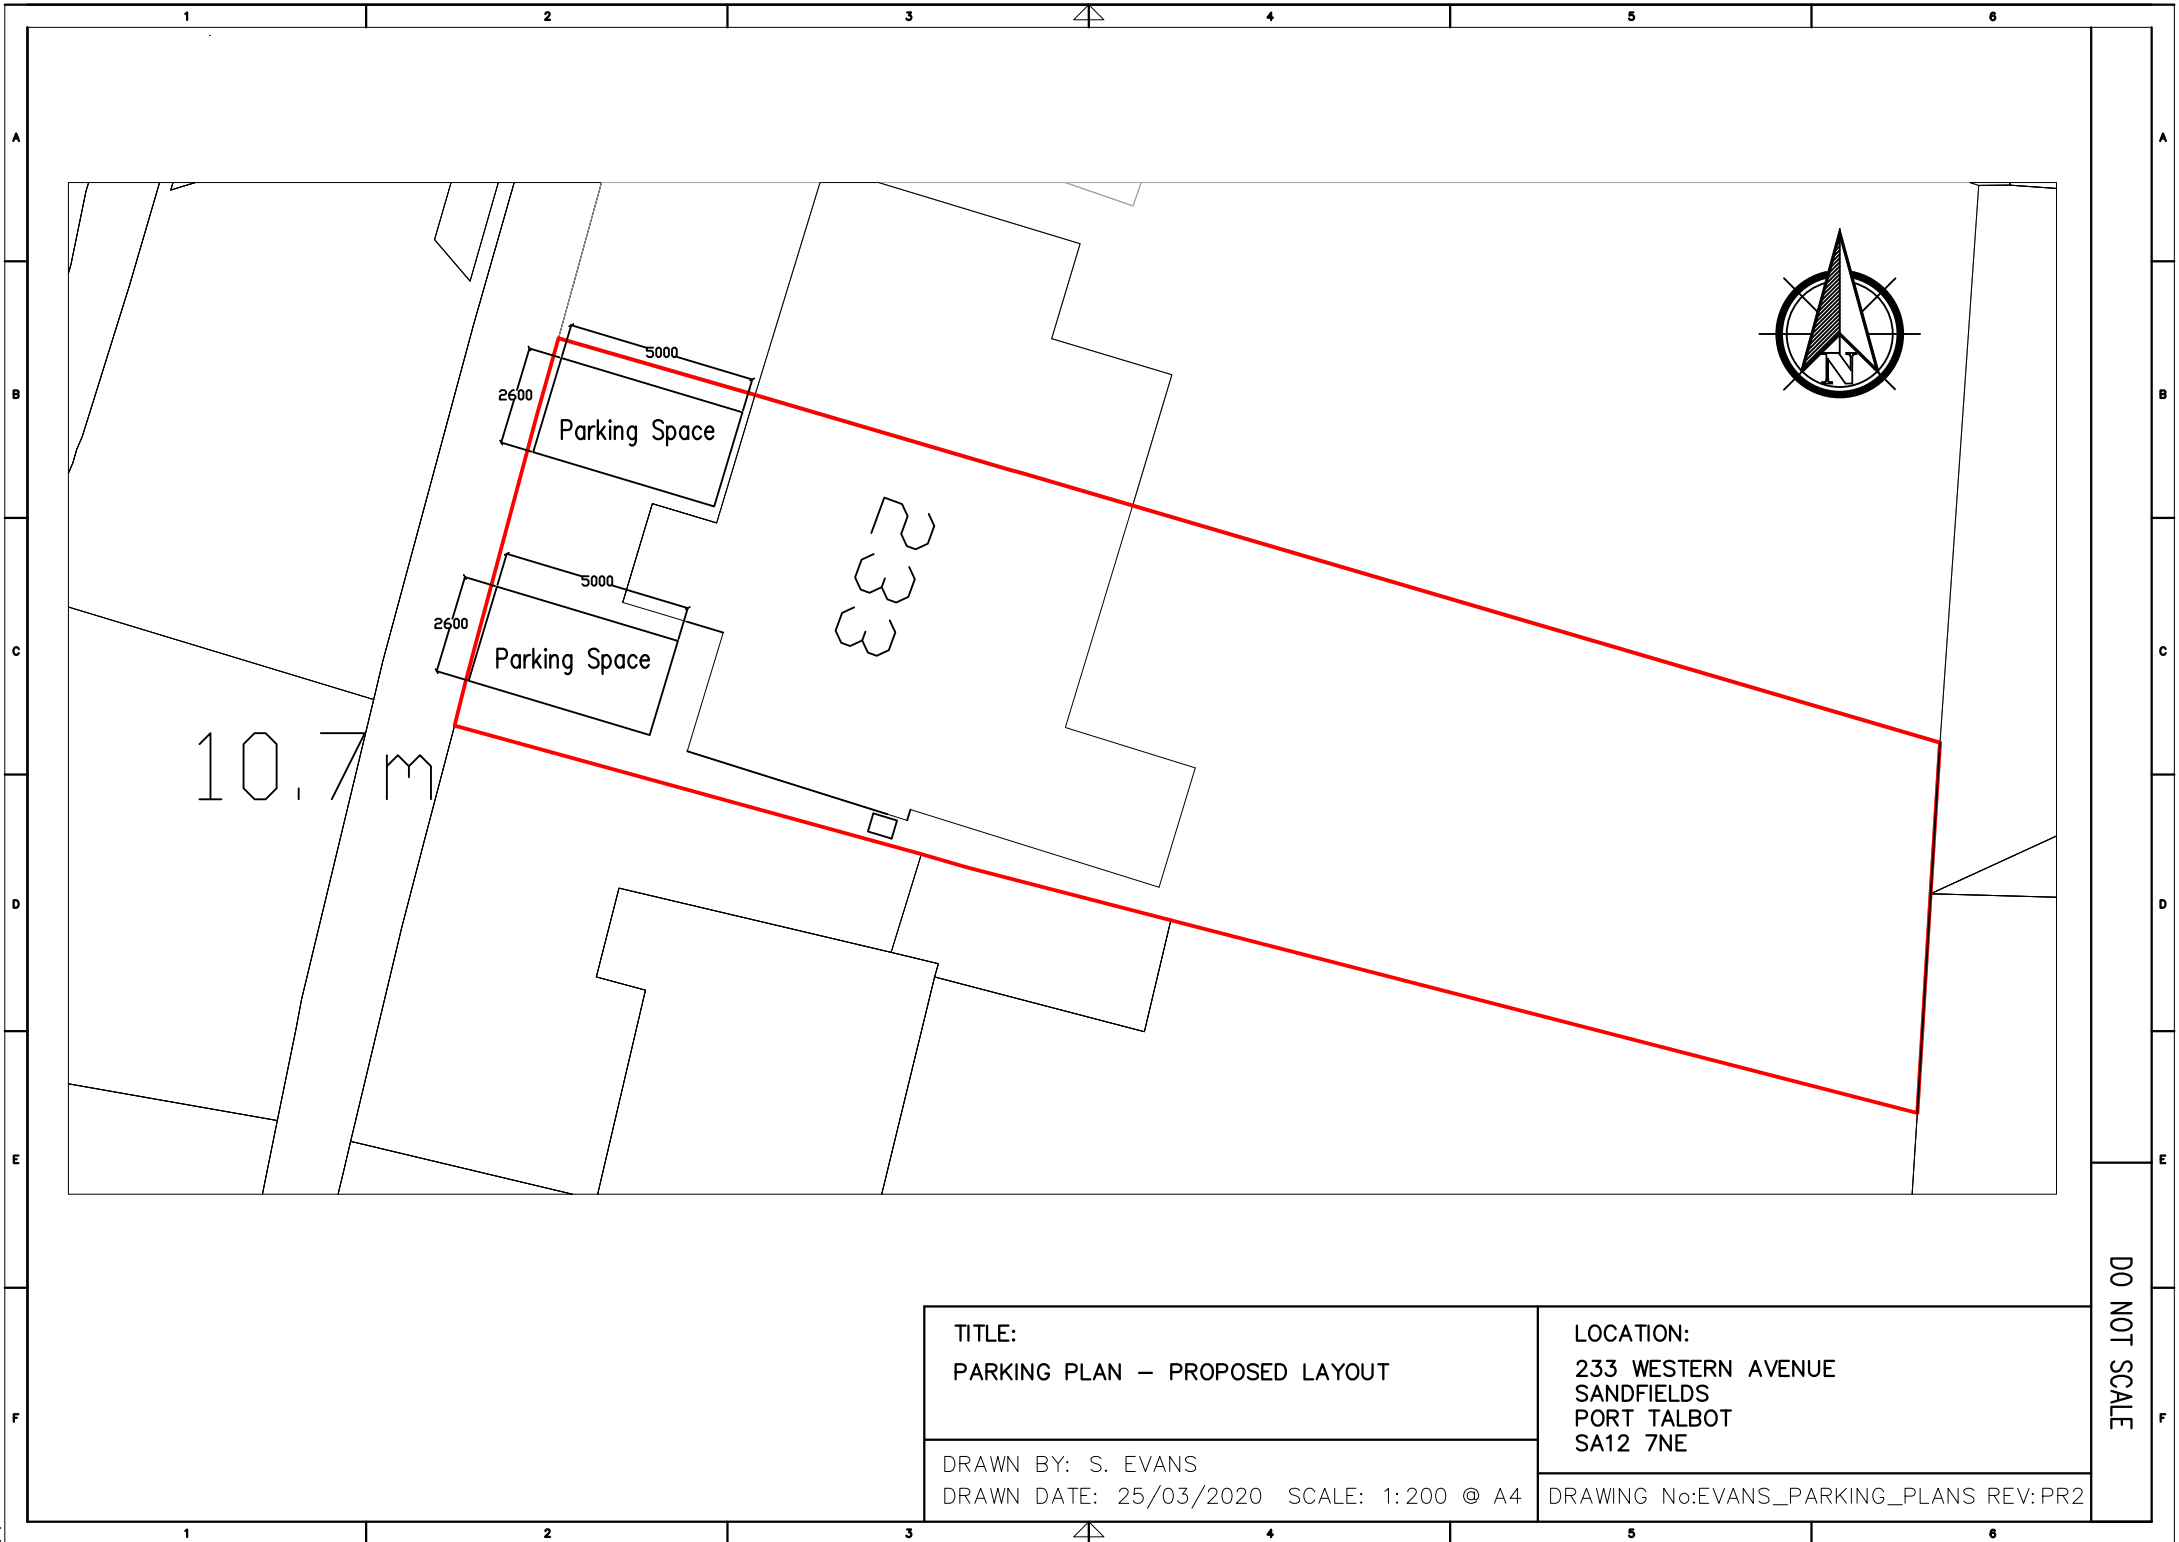

TITLE: PARKING PLAN – PROPOSED LAYOUT		LOCATION: 233 WESTERN AVENUE SANDFIELDS PORT TALBOT SA12 7NE	
DRAWN BY: S. EVANS DRAWN DATE: 25/03/2020		SCALE: 1: 200 @ A4 DRAWING No:EVANS_PARKING_PLANS REV:PR2	

DO NOT SCALE