



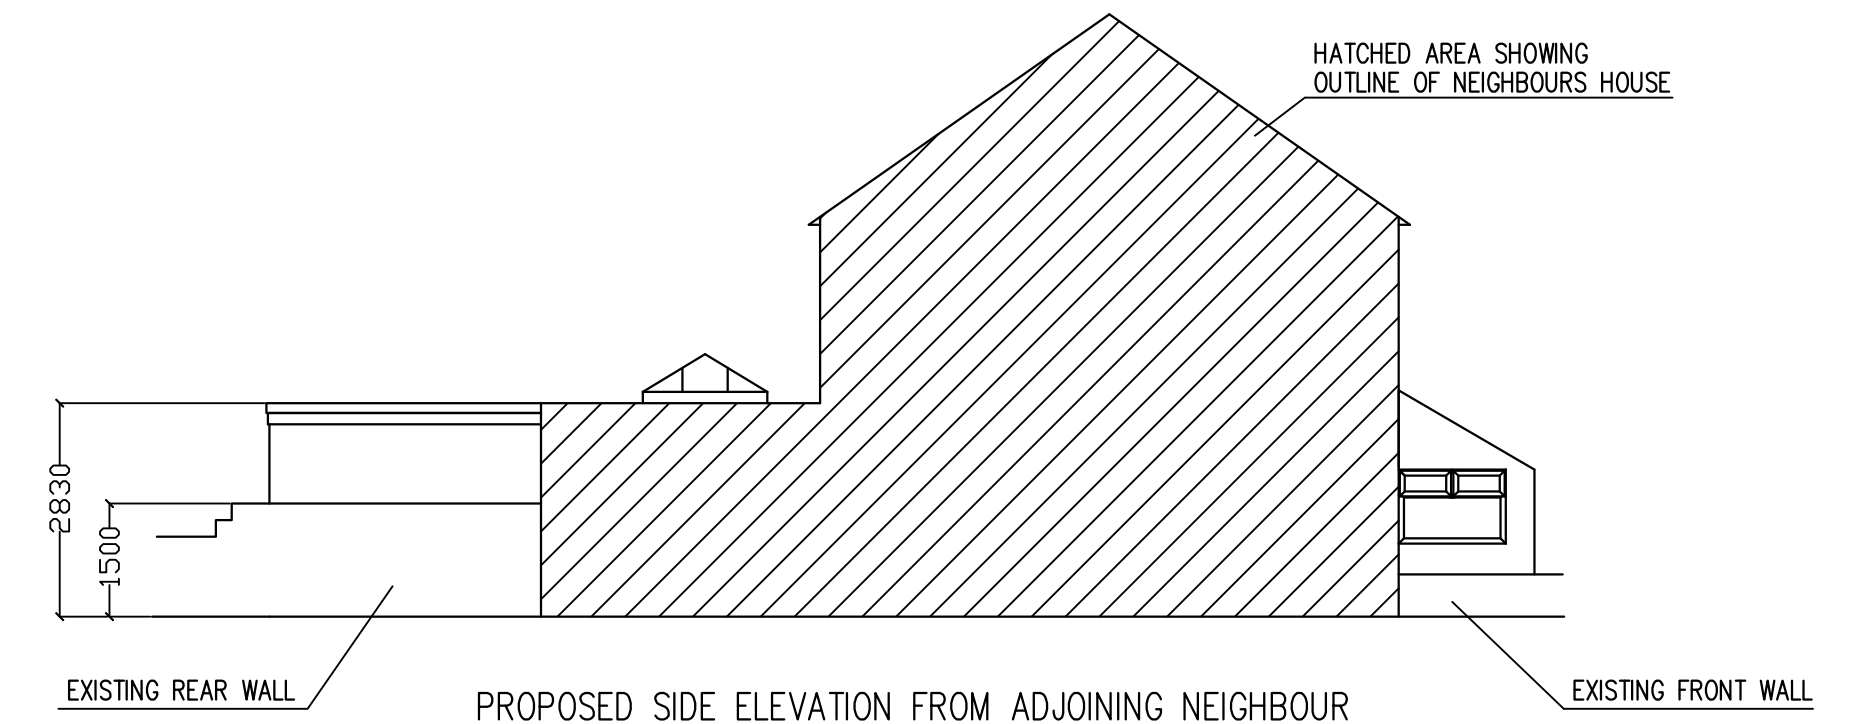


EXISTING FRONT WALL

SCALE NTS

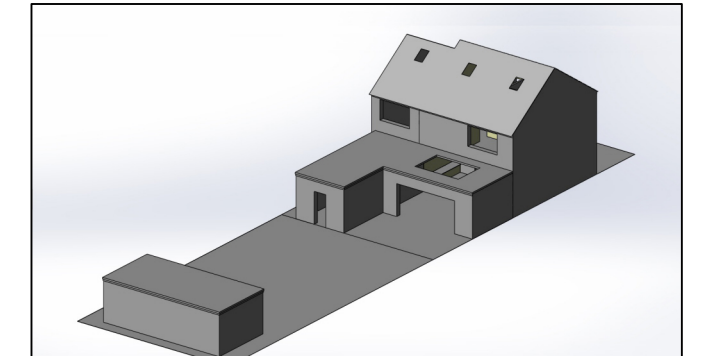

4000

SIDE ELEVATION (ARROW D)

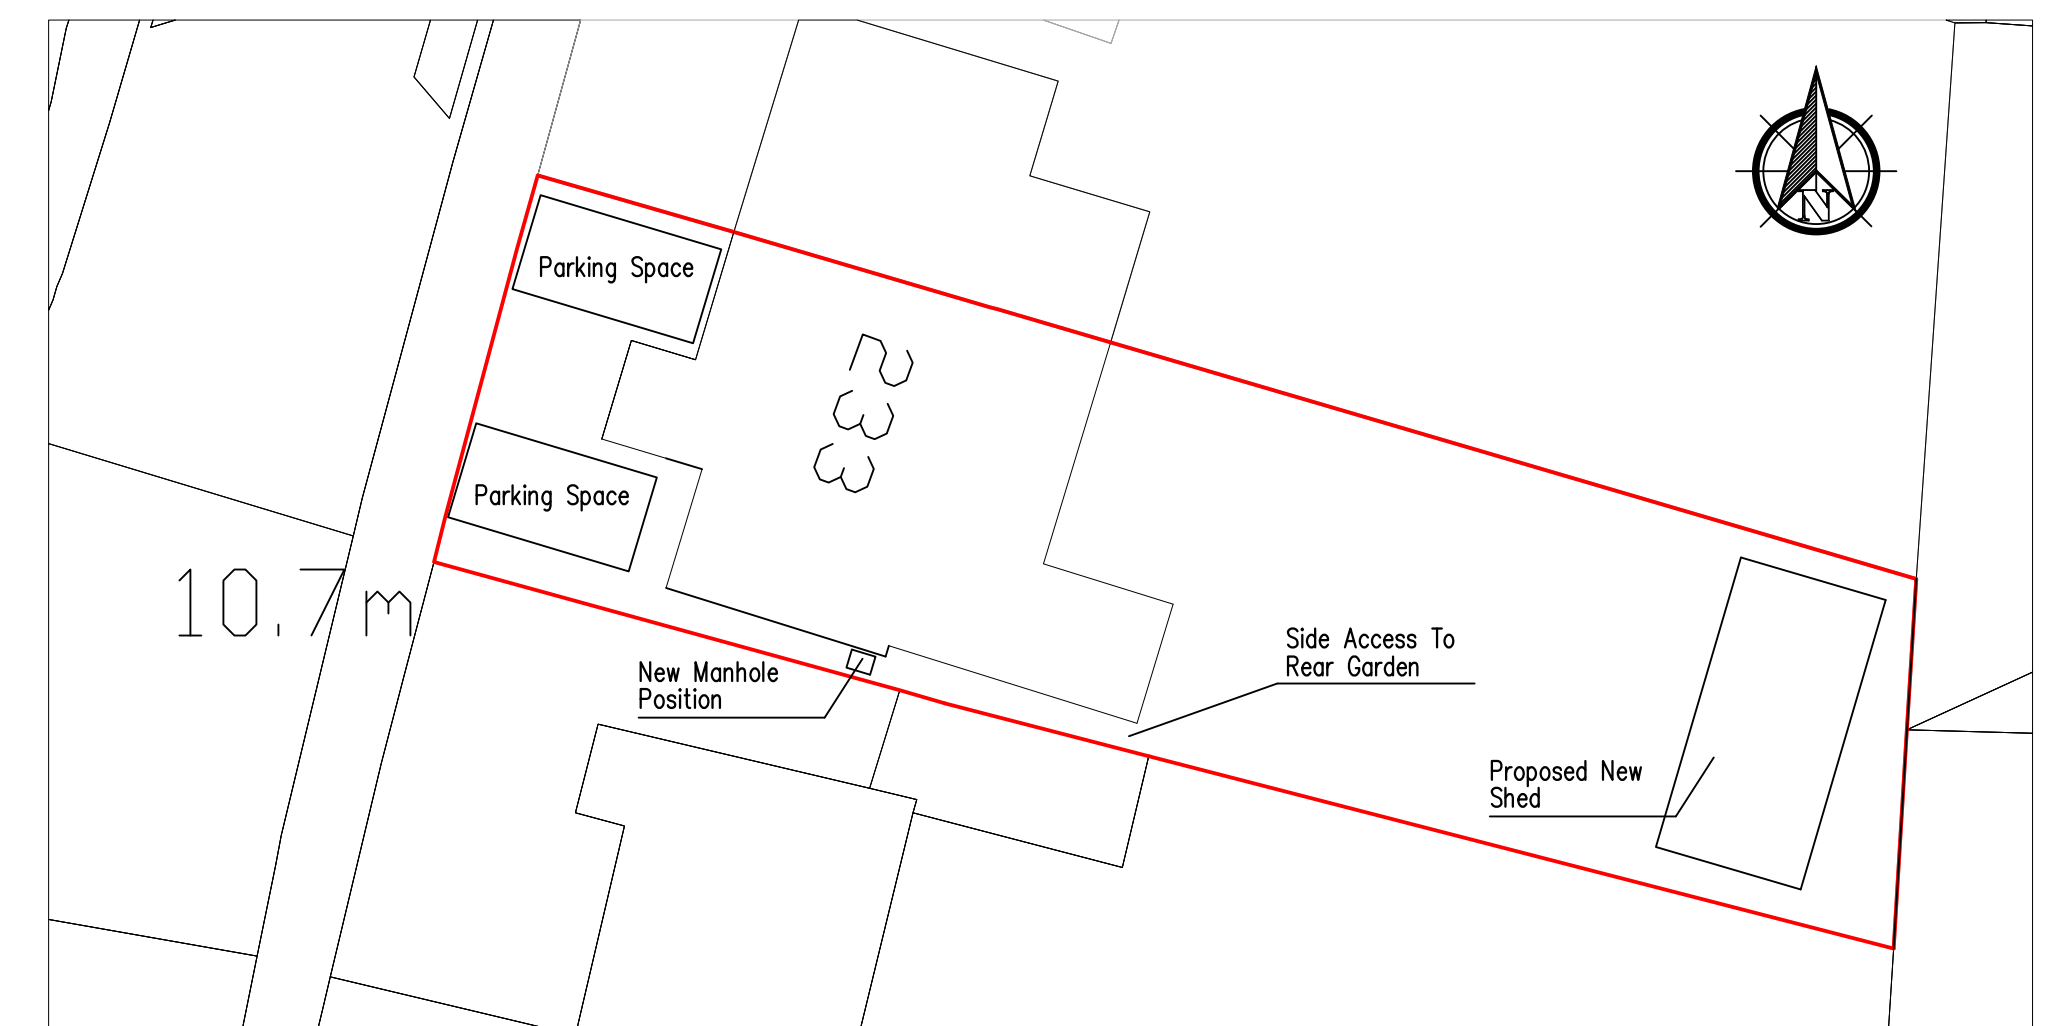

SCALE 1:200

A1