


10 Bramblewood Close SA12 8EG

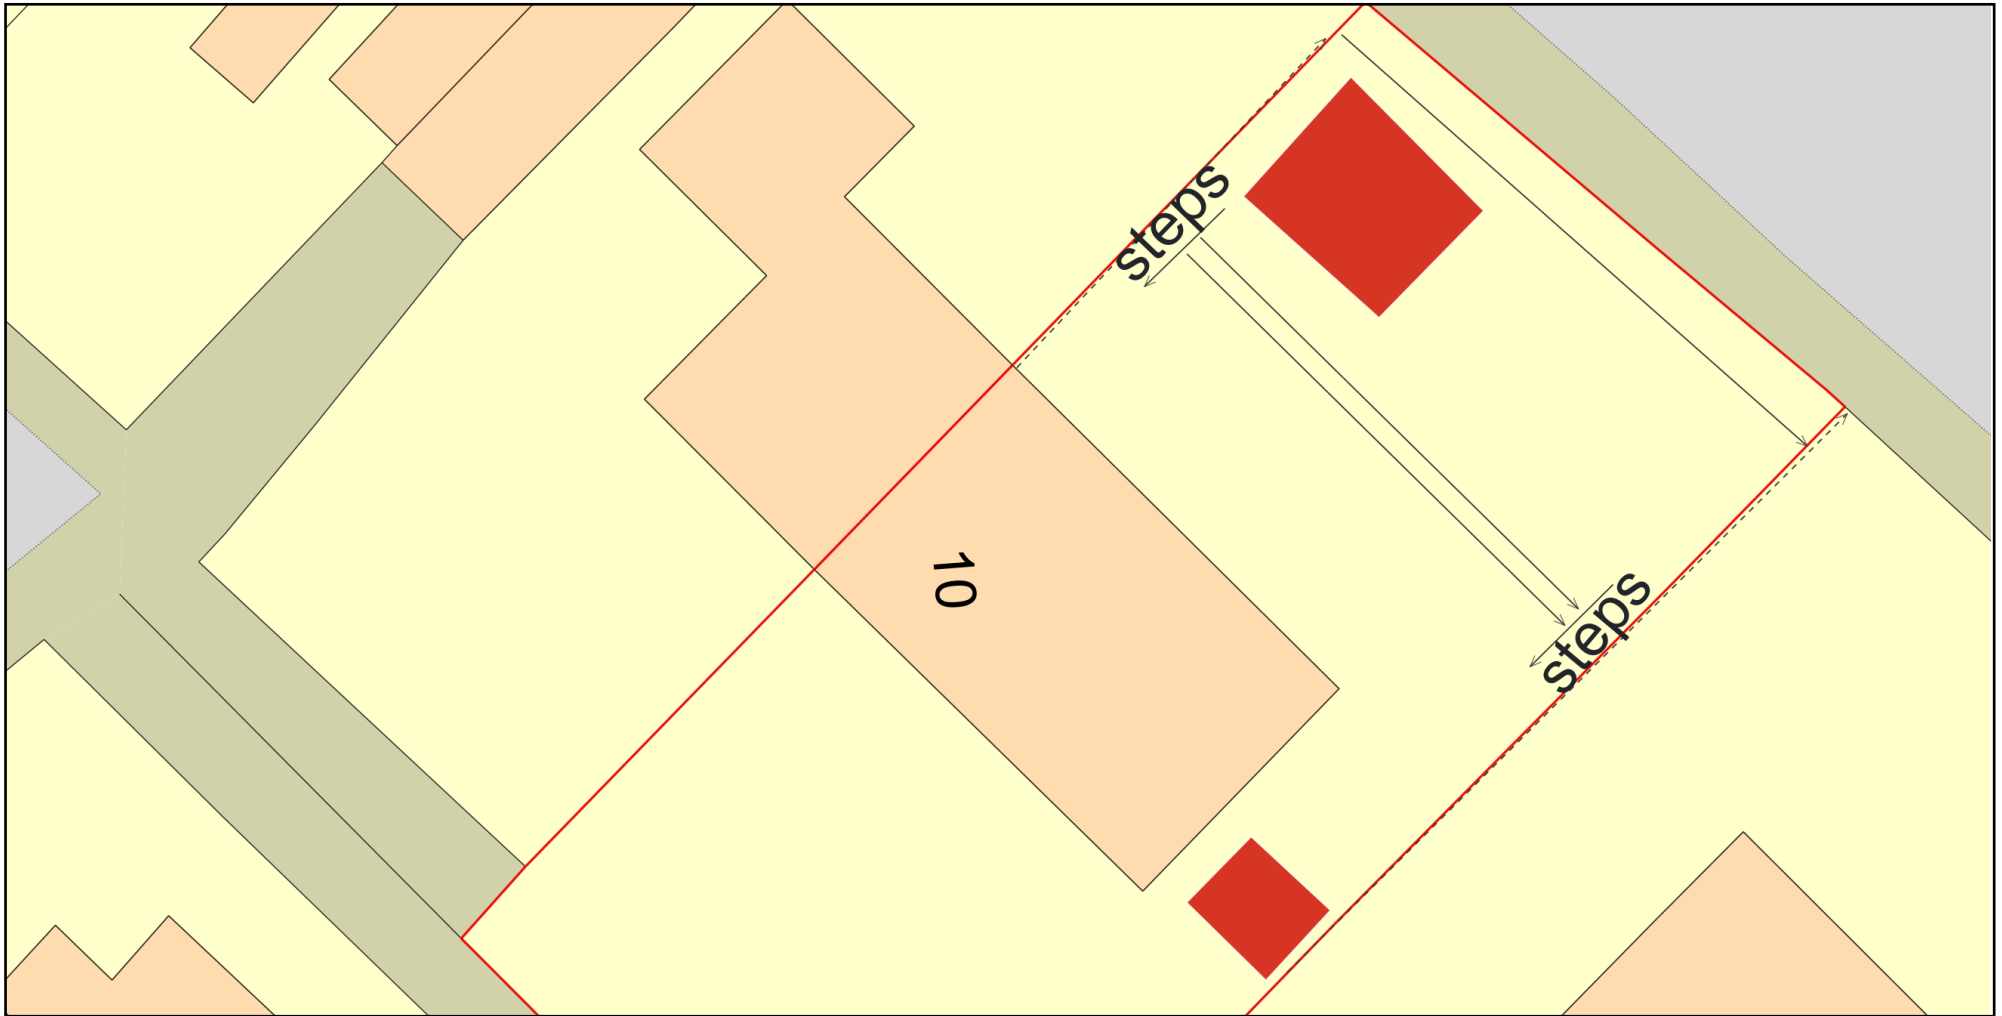

0 10
Metres



Plan Produced for: James Marrison

Date Produced: 31 Mar 2020

Plan Reference Number: TQRQM20091094938614

Scale: 1:200 @ A4

© Crown copyright and database rights 2019 OS 100042766

