


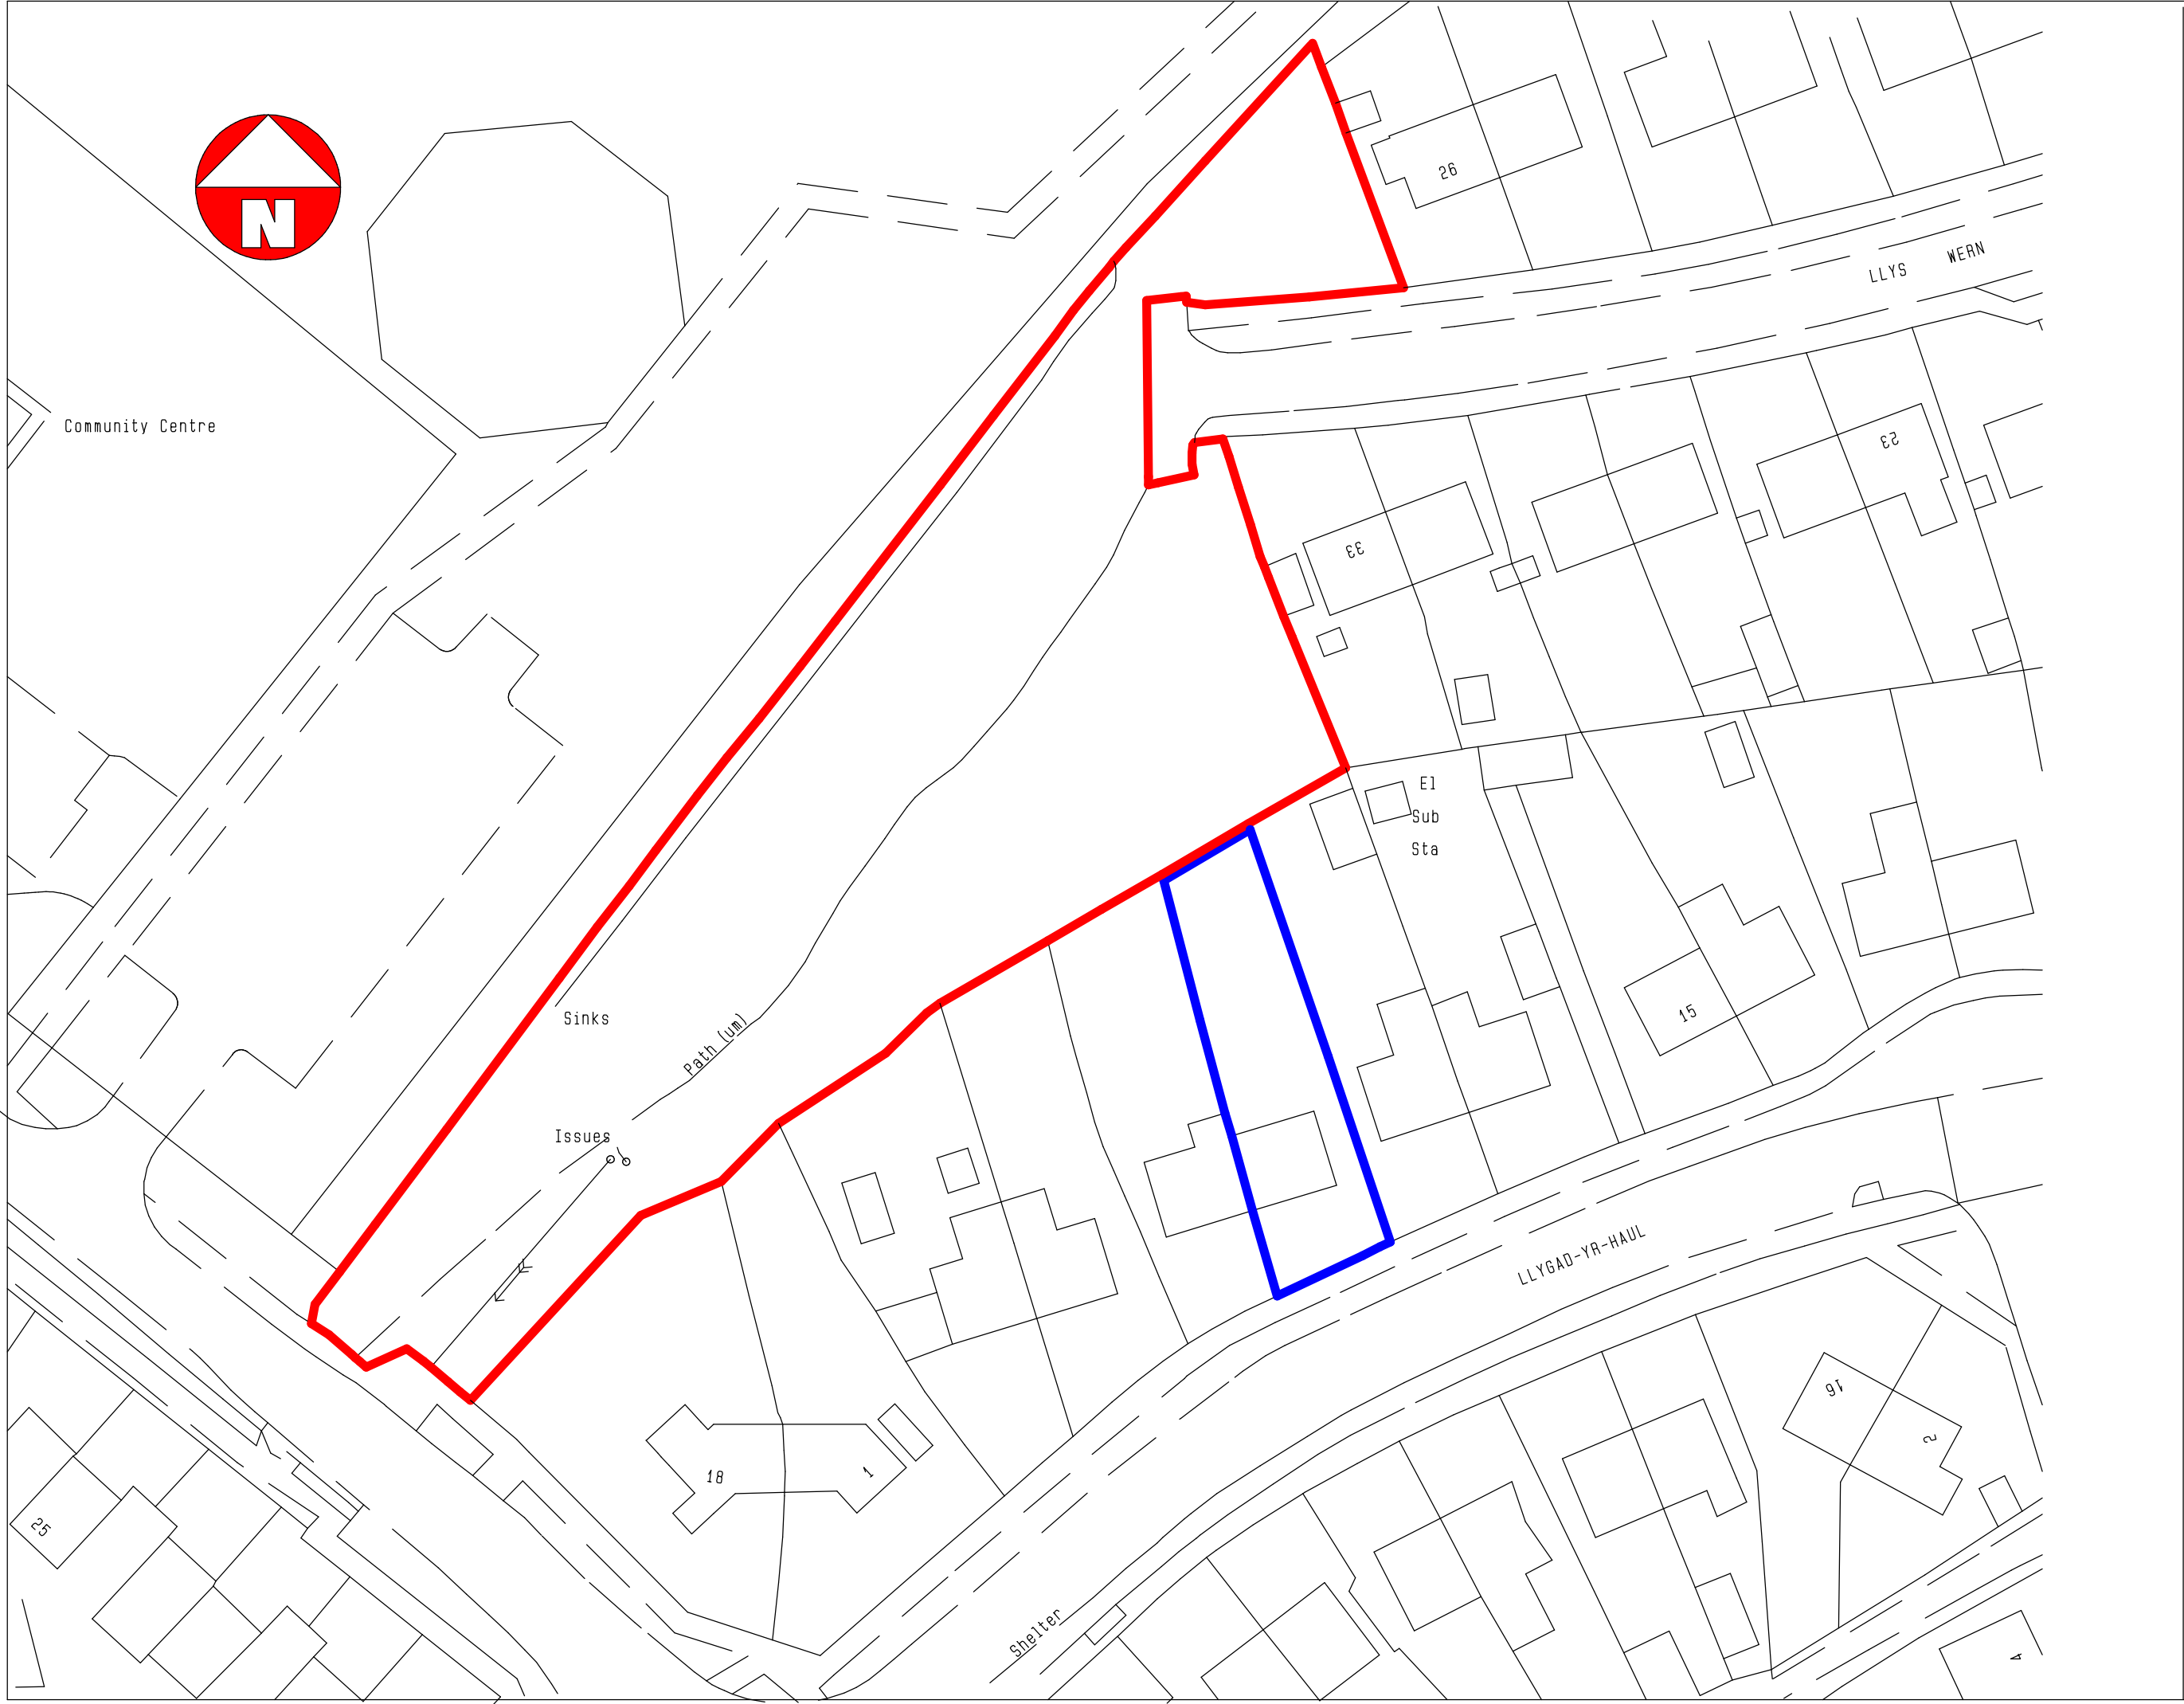

Do not scale from this drawing.
Refer to figured dimensions only.

The Contractors shall check all dimensions
and report all errors and omissions to the
Architect.

Revision A
Blue lines added
CL 12/04/2018

Client

Tai Tarian

Project

Llys Wern 2

Drawing Title

Location plan

Project No	Drawing No	Revision
3250	(00)01	A

Scale:	Sheet size :
1:500	A3

Drawn	Director	Date
CL	CL	12/04/2018

Project Status				Stage
Preliminary	P	Tender	T	PL
Planning	PL	Construction	C	

Eos Architects Limited
Tregleath House, 1 Serpentine Road,
Newport,
South Wales, NP20 4PF
Tel. 01633 254711
www.eosarchitects.co.uk