


Plot 1-2-3-4-5
North Elevation (as approved planning application 2019/5128)
STREET SCENE



Plot 1-2-3-4-5
North Elevation
STREET SCENE (indicating increase of bungalow finished floor level to 41.59m to match Plot 4)
SCALE | 1:100



Plot 1-2-3-4-5
West Elevation
ELEVATIONS VIEWED FROM PUBLIC OPEN SPACE (indicating increase of bungalow finished floor level to 41.59m to match Plot 4)
SCALE | 1:100

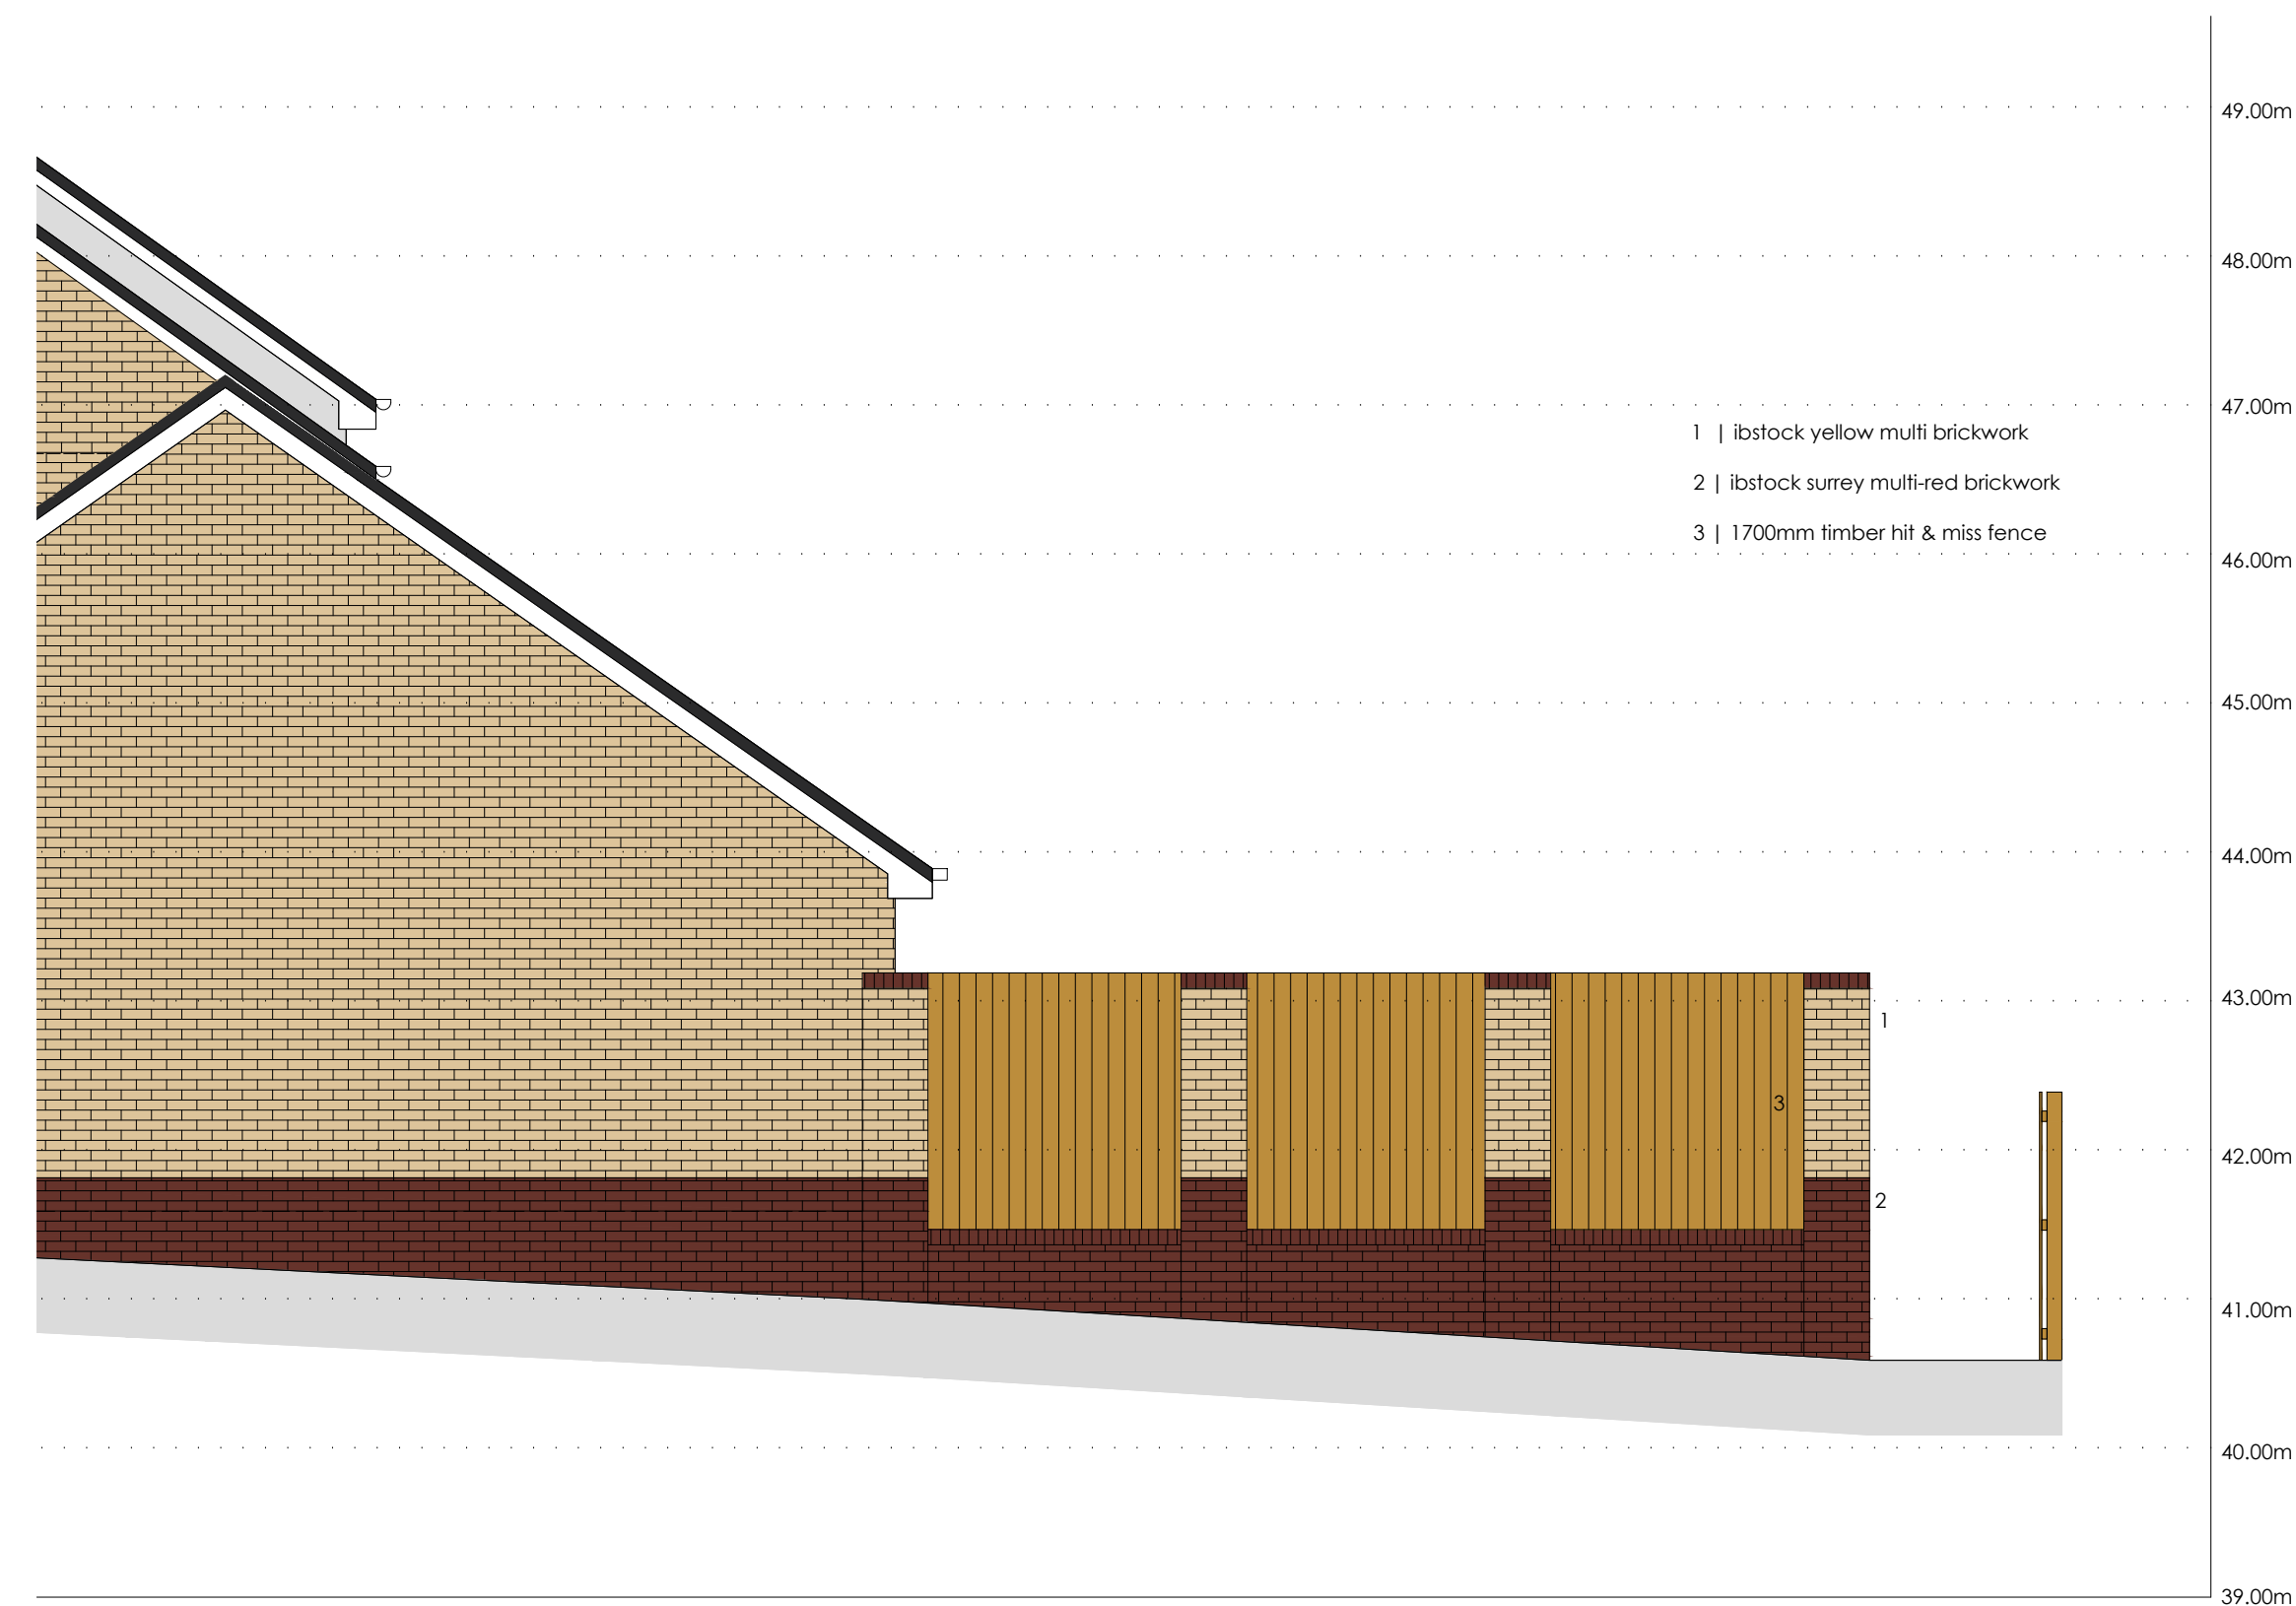

Boundary treatment Plot 5 West Elevation
SCALE | 1:50