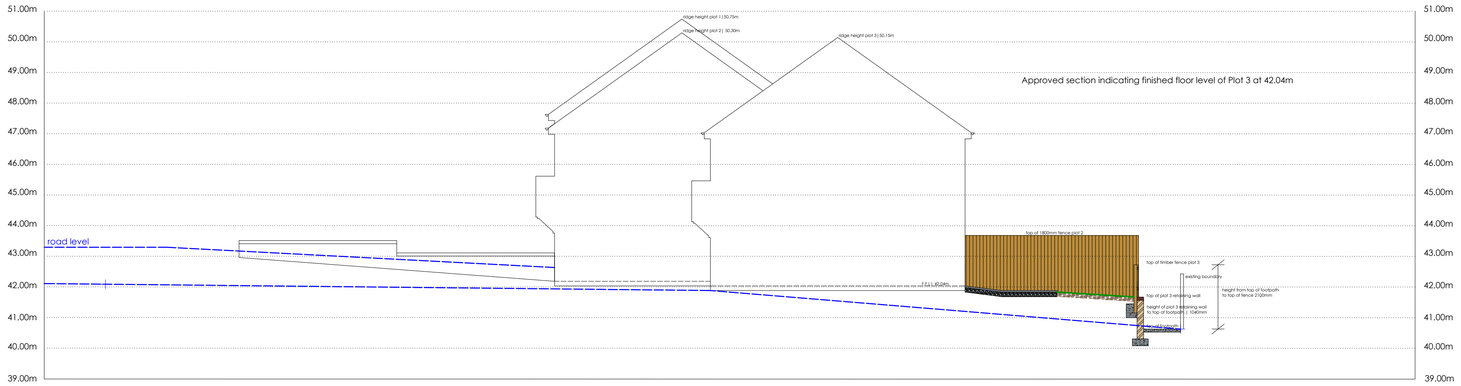

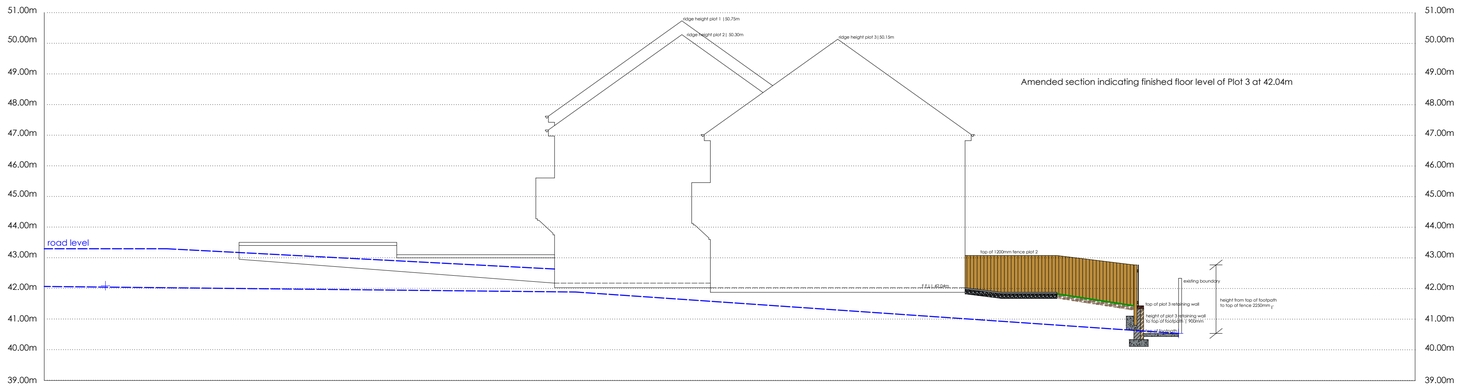

Plot 3
Section c-c
SCALE | 1:100

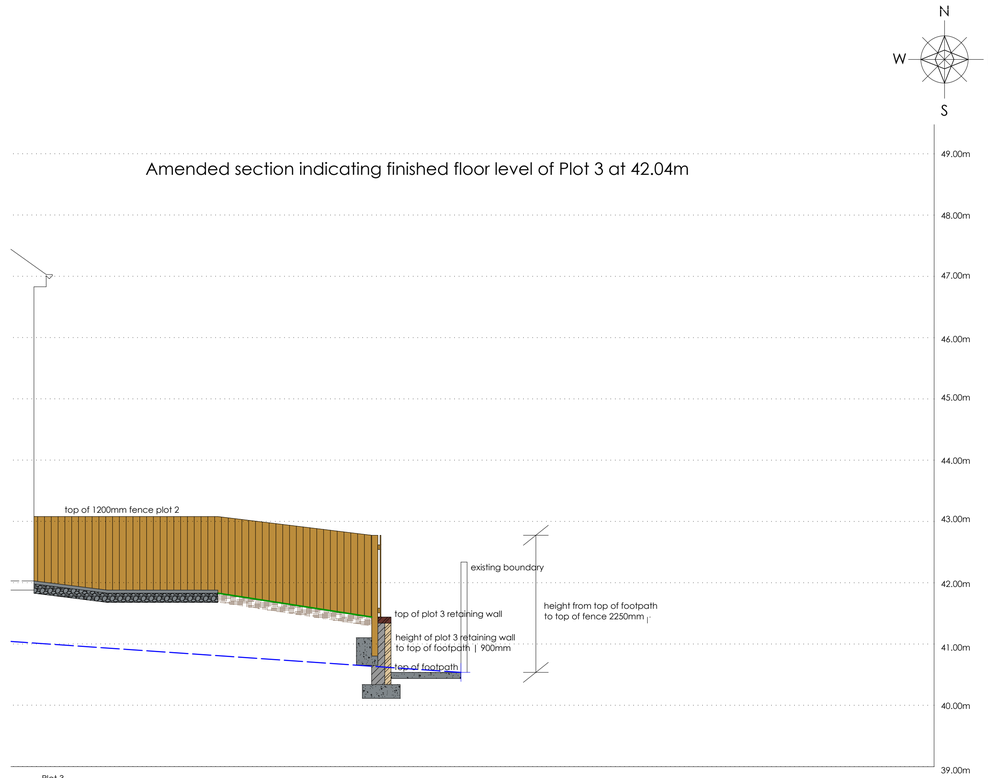

Plot 3
Section c-c
SCALE | 1:50

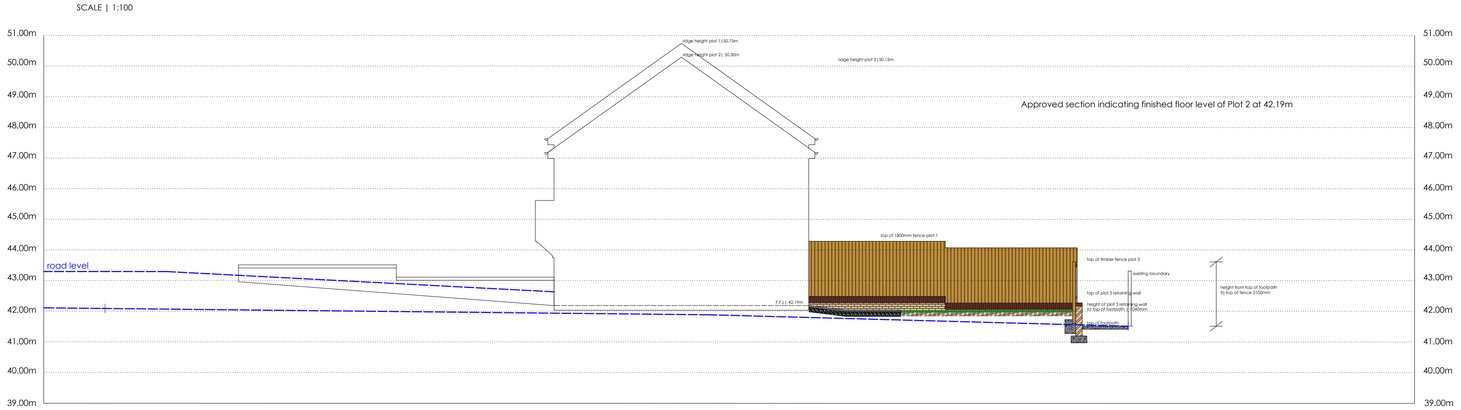

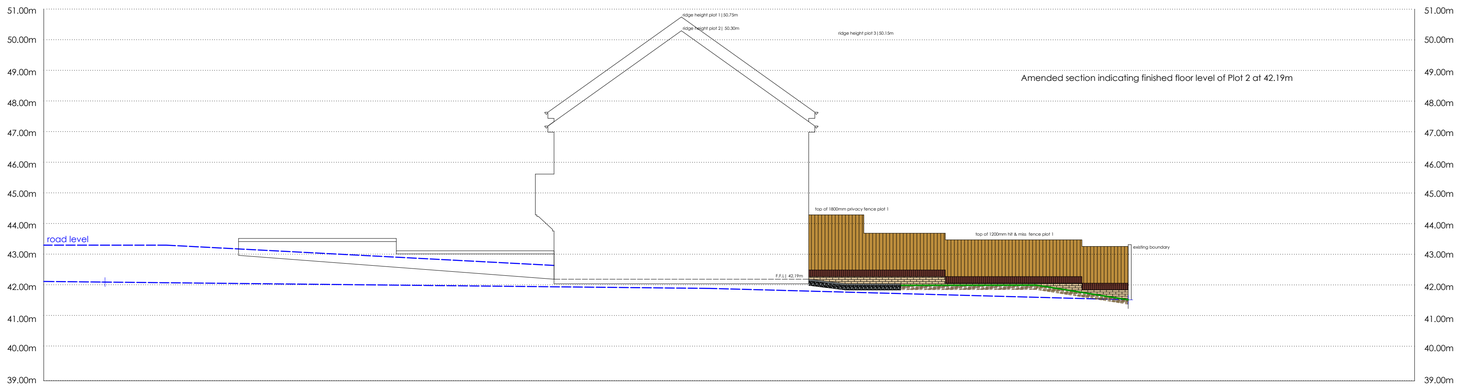

Plot 2
Section d-d
SCALE | 1:100

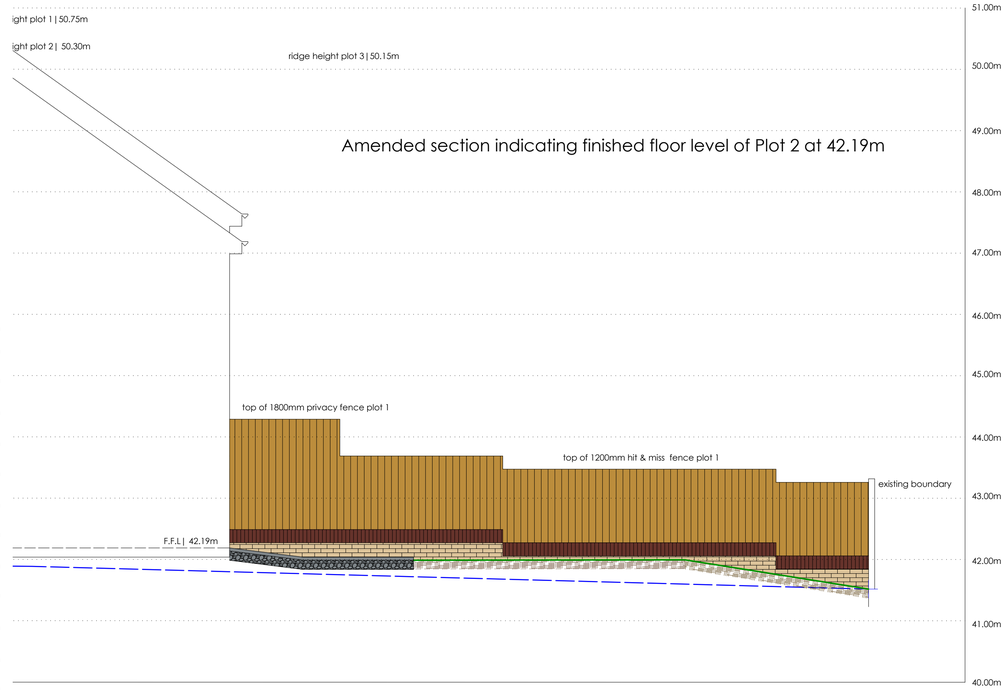

Plot 2
Section d-d
SCALE | 1:50

IPLAN ARCHITECTURE

kwic Building Together

Tai Tarian

PLANNING DRAWING

project	drawing	date
LLYS WERN II, WAUNCEIRCH, NEATH	EXISTING AND PROPOSED SITE SECTIONS	MARCH 2020
client	**drawing no.**	**scale**
TAI TARIAN - KWIC LTD (KEEBLE WHELAN INTEGRTAED CONSTRUCTION)19.205.23		@ A1
www.iplanarchitecture.co.uk	hello@iplanarchitecture.co.uk	07765 660189

Superseded