




Reproduced from an Ordnance Survey map with the permission of the
Controller of Her Majesty's Stationary Office.
©Crown Copyright. All rights reserved.

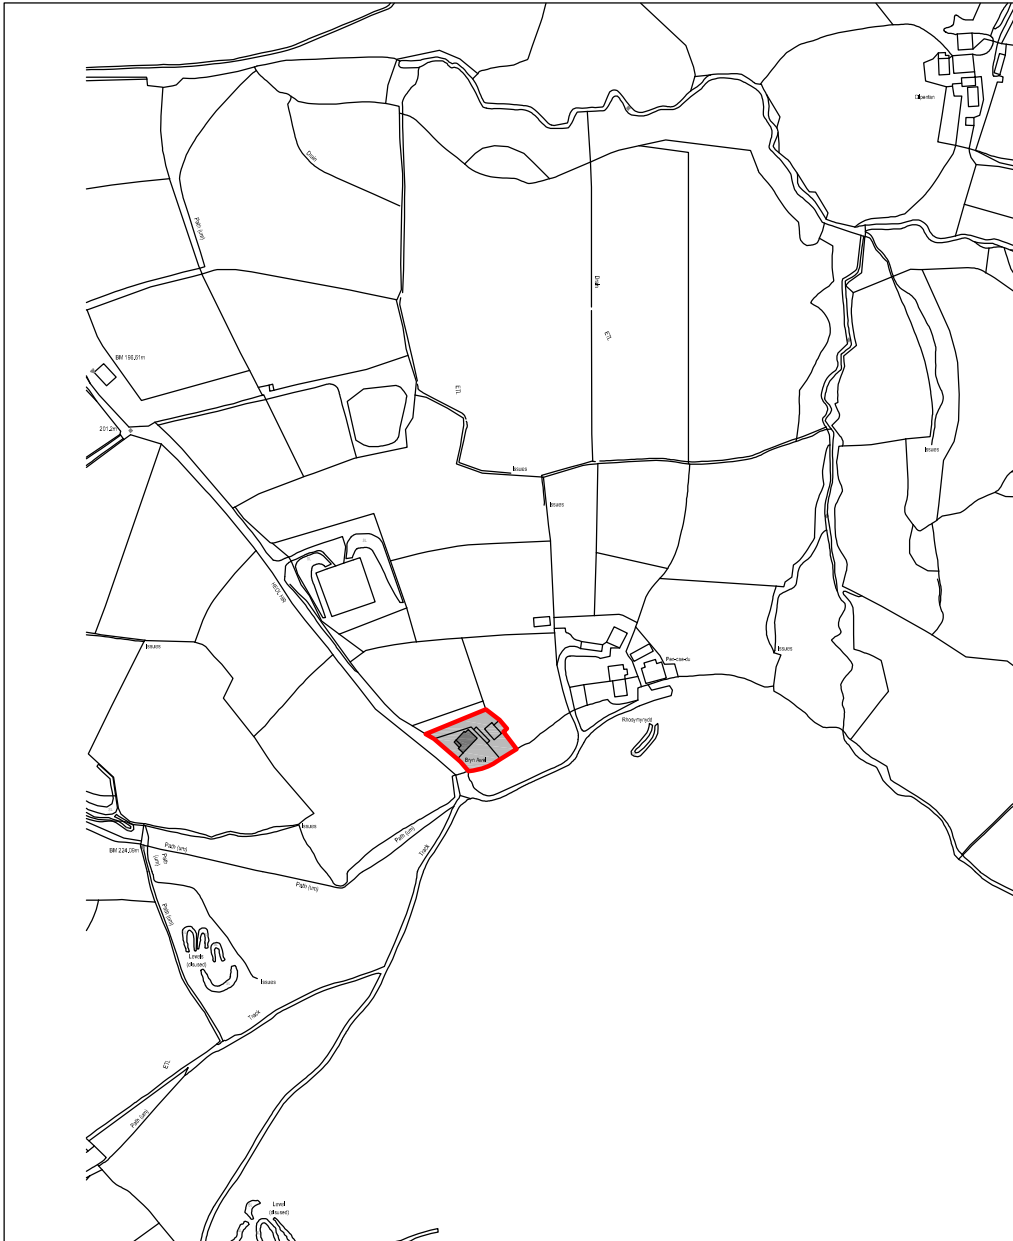

SITE LOCATION PLAN
Scale 1:5000



Cwm Planning & Design Ltd.
(architectural and Draughting Services)

Client:

Mr. Paul Boniface
Brynawel
Heol Hir
Gwaun Cae Gurwen

Project Title:

**PROPOSED LOFT
CONVERSION
AND DORMER
WINDOW EXTENSION**

General Notes:

1. Do not scale from this drawing,
take figured dimensions only.
2. Dimensions are in millimeters
unless otherwise stated.

Drawing Issue:

PLANNING

Drawing Title:

SITE LOCATION PLAN

Drawing No: 001

Revision:

Date: 10-03-2020

Revised:

Scale(s): 1:5000

Paper Size: **A4**