




Reproduced from an Ordnance Survey map with the permission of the
Controller of Her Majesty's Stationary Office.
©Crown Copyright. All rights reserved. Licence no. 100051661

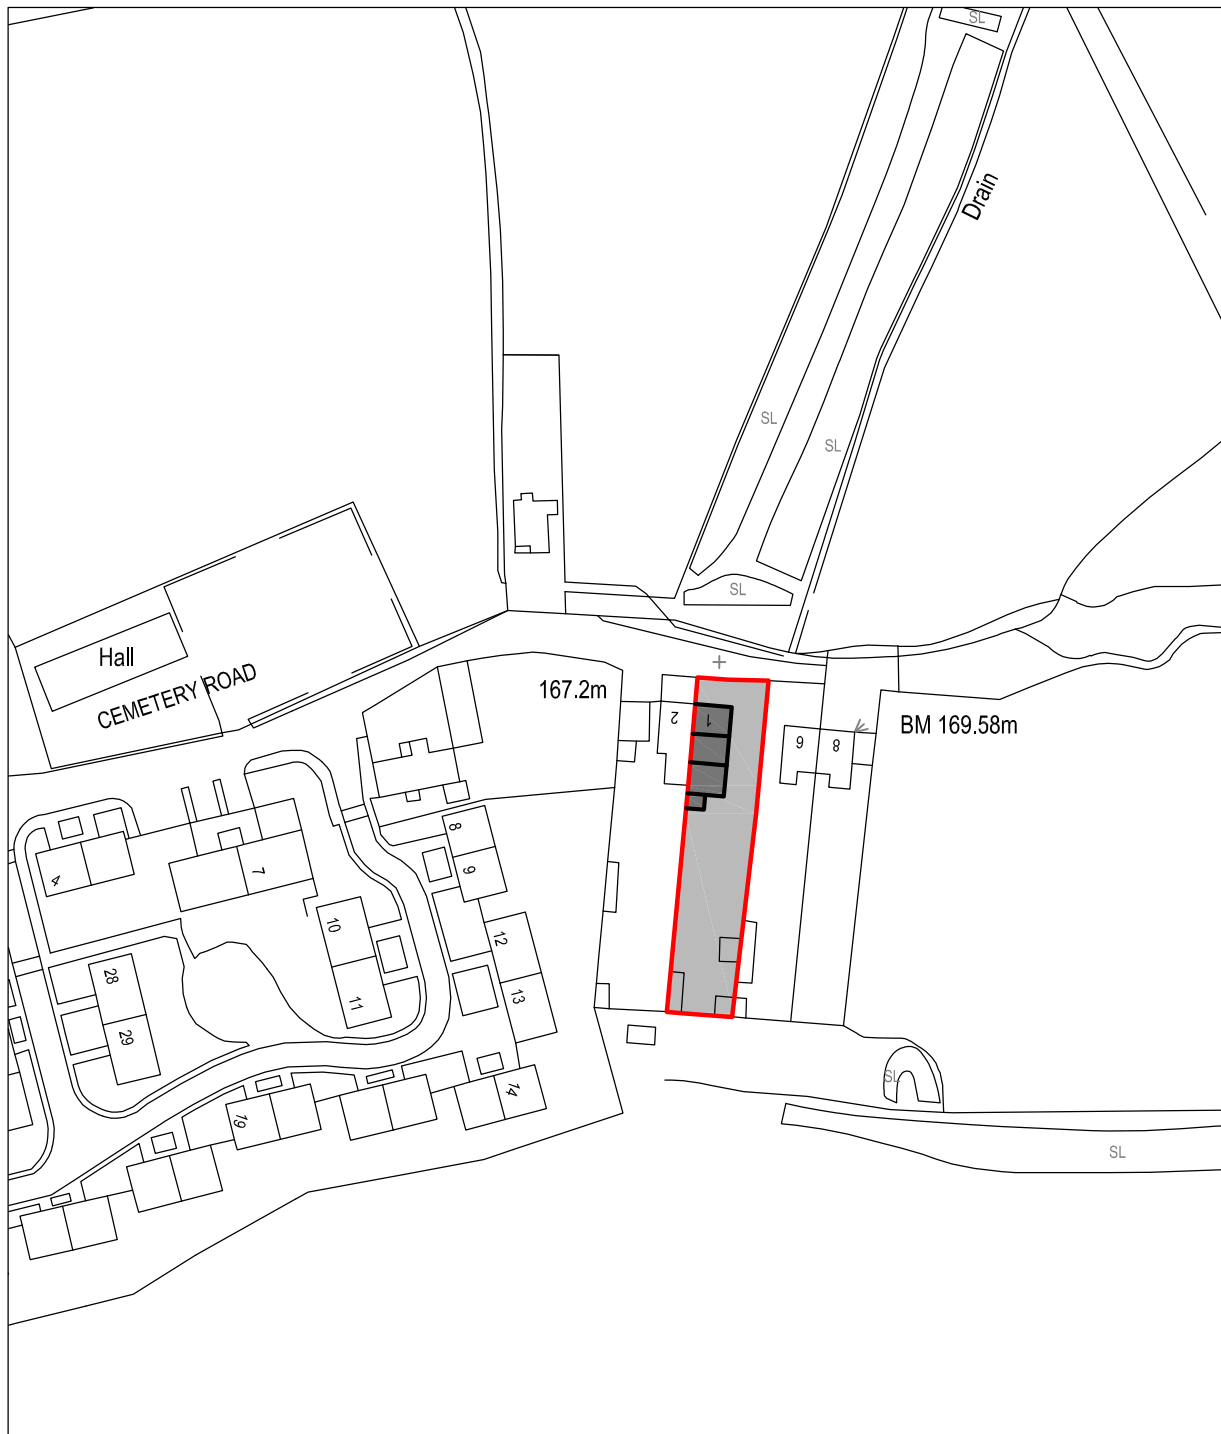

SITE LOCATION PLAN
Scale 1:1250



Cwm Planning & Design Ltd.
(architectural and draughting services)

Client:

Mrs A. Roberts
1 Cemetery Road
Cwmgor
SA18 1PS

Project Title:

**PROPOSED SINGLE
STOREY SIDE EXTENSION**

General Notes:

1. Do not scale from this drawing,
take figured dimensions only.
2. Dimensions are in millimeters
unless otherwise stated.

Drawing Issue:

PLANNING

Drawing Title:

SITE LOCATION PLAN

Drawing No: 001

Revision:

Date: 02-12-2019

Revised:

Scale(s): 1:1250

Paper Size: **A4**