


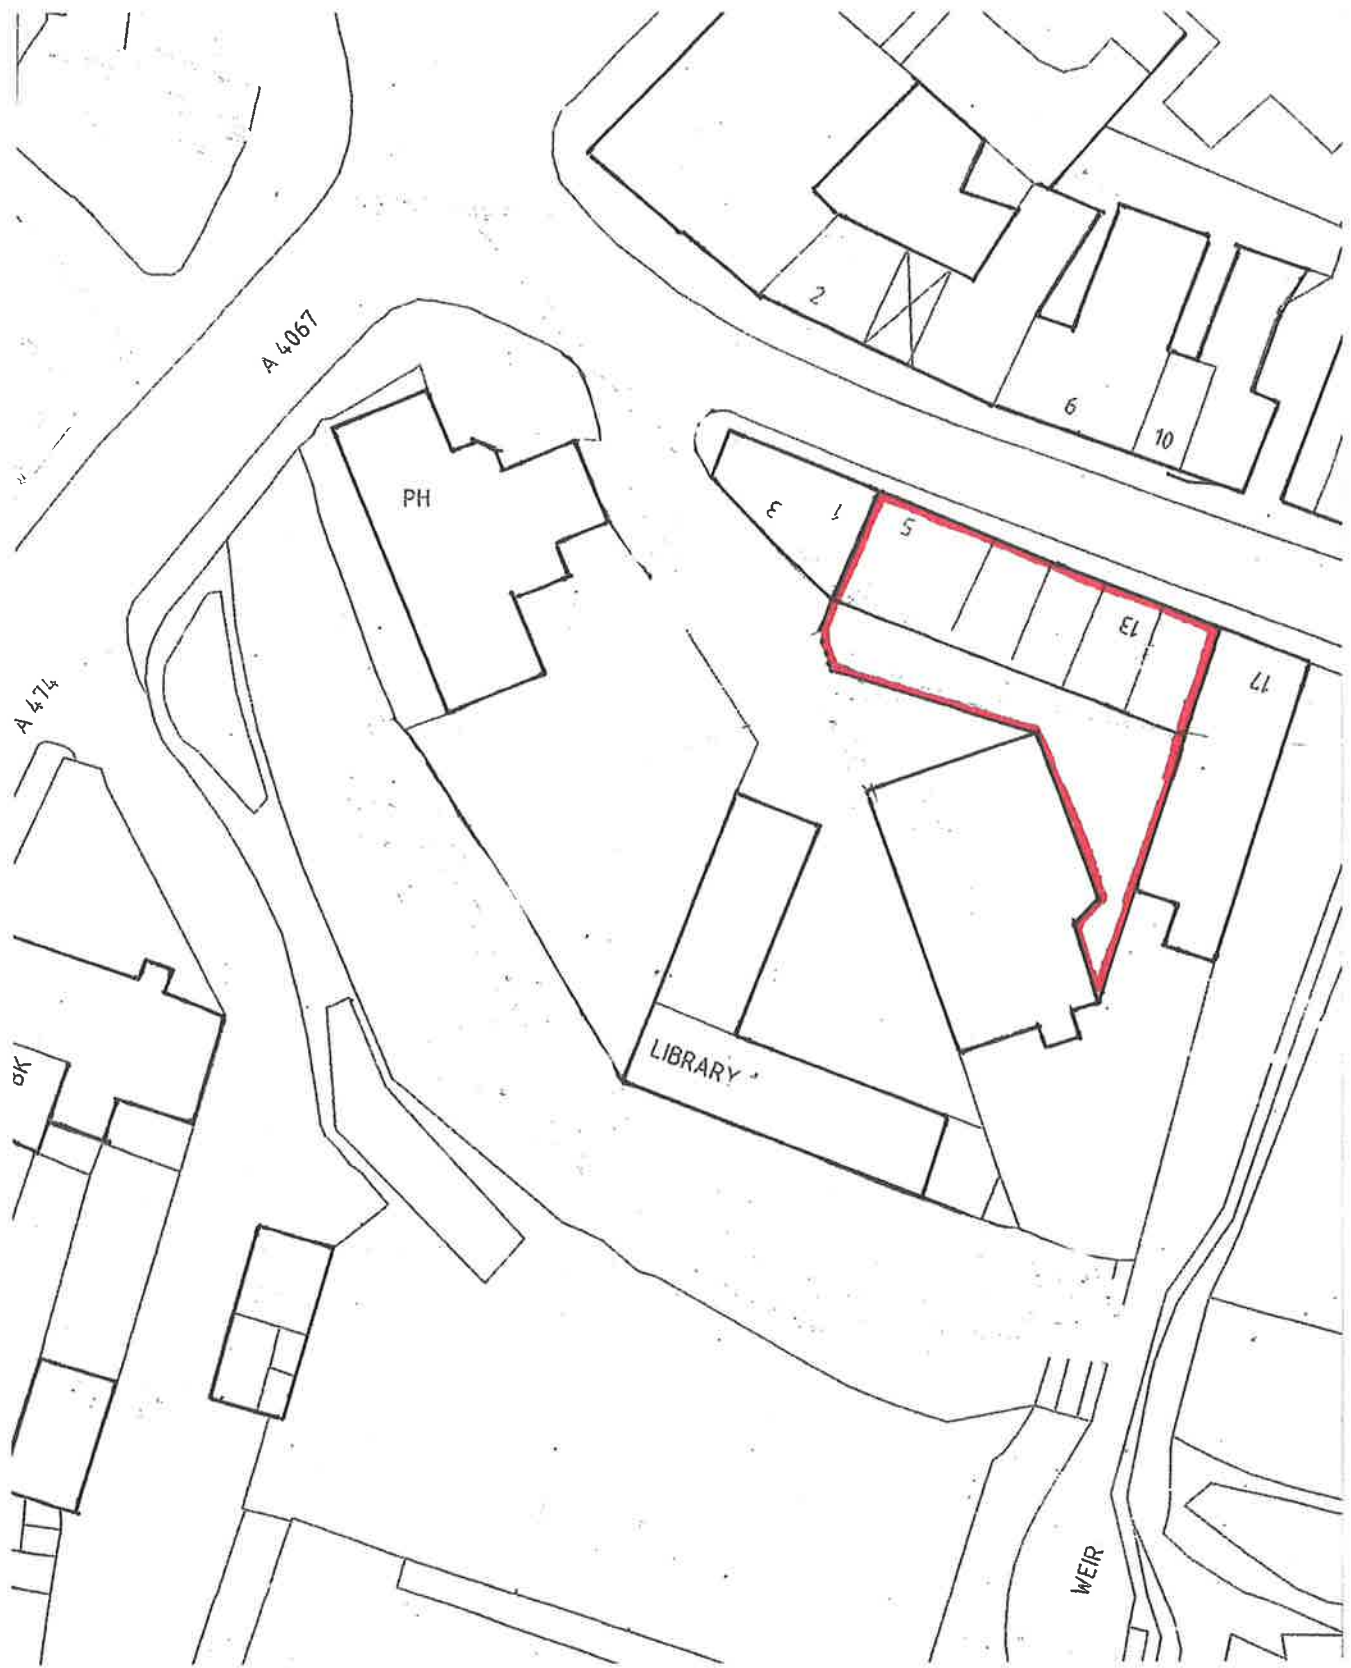

SITE PLAN

Scale: 1/500