



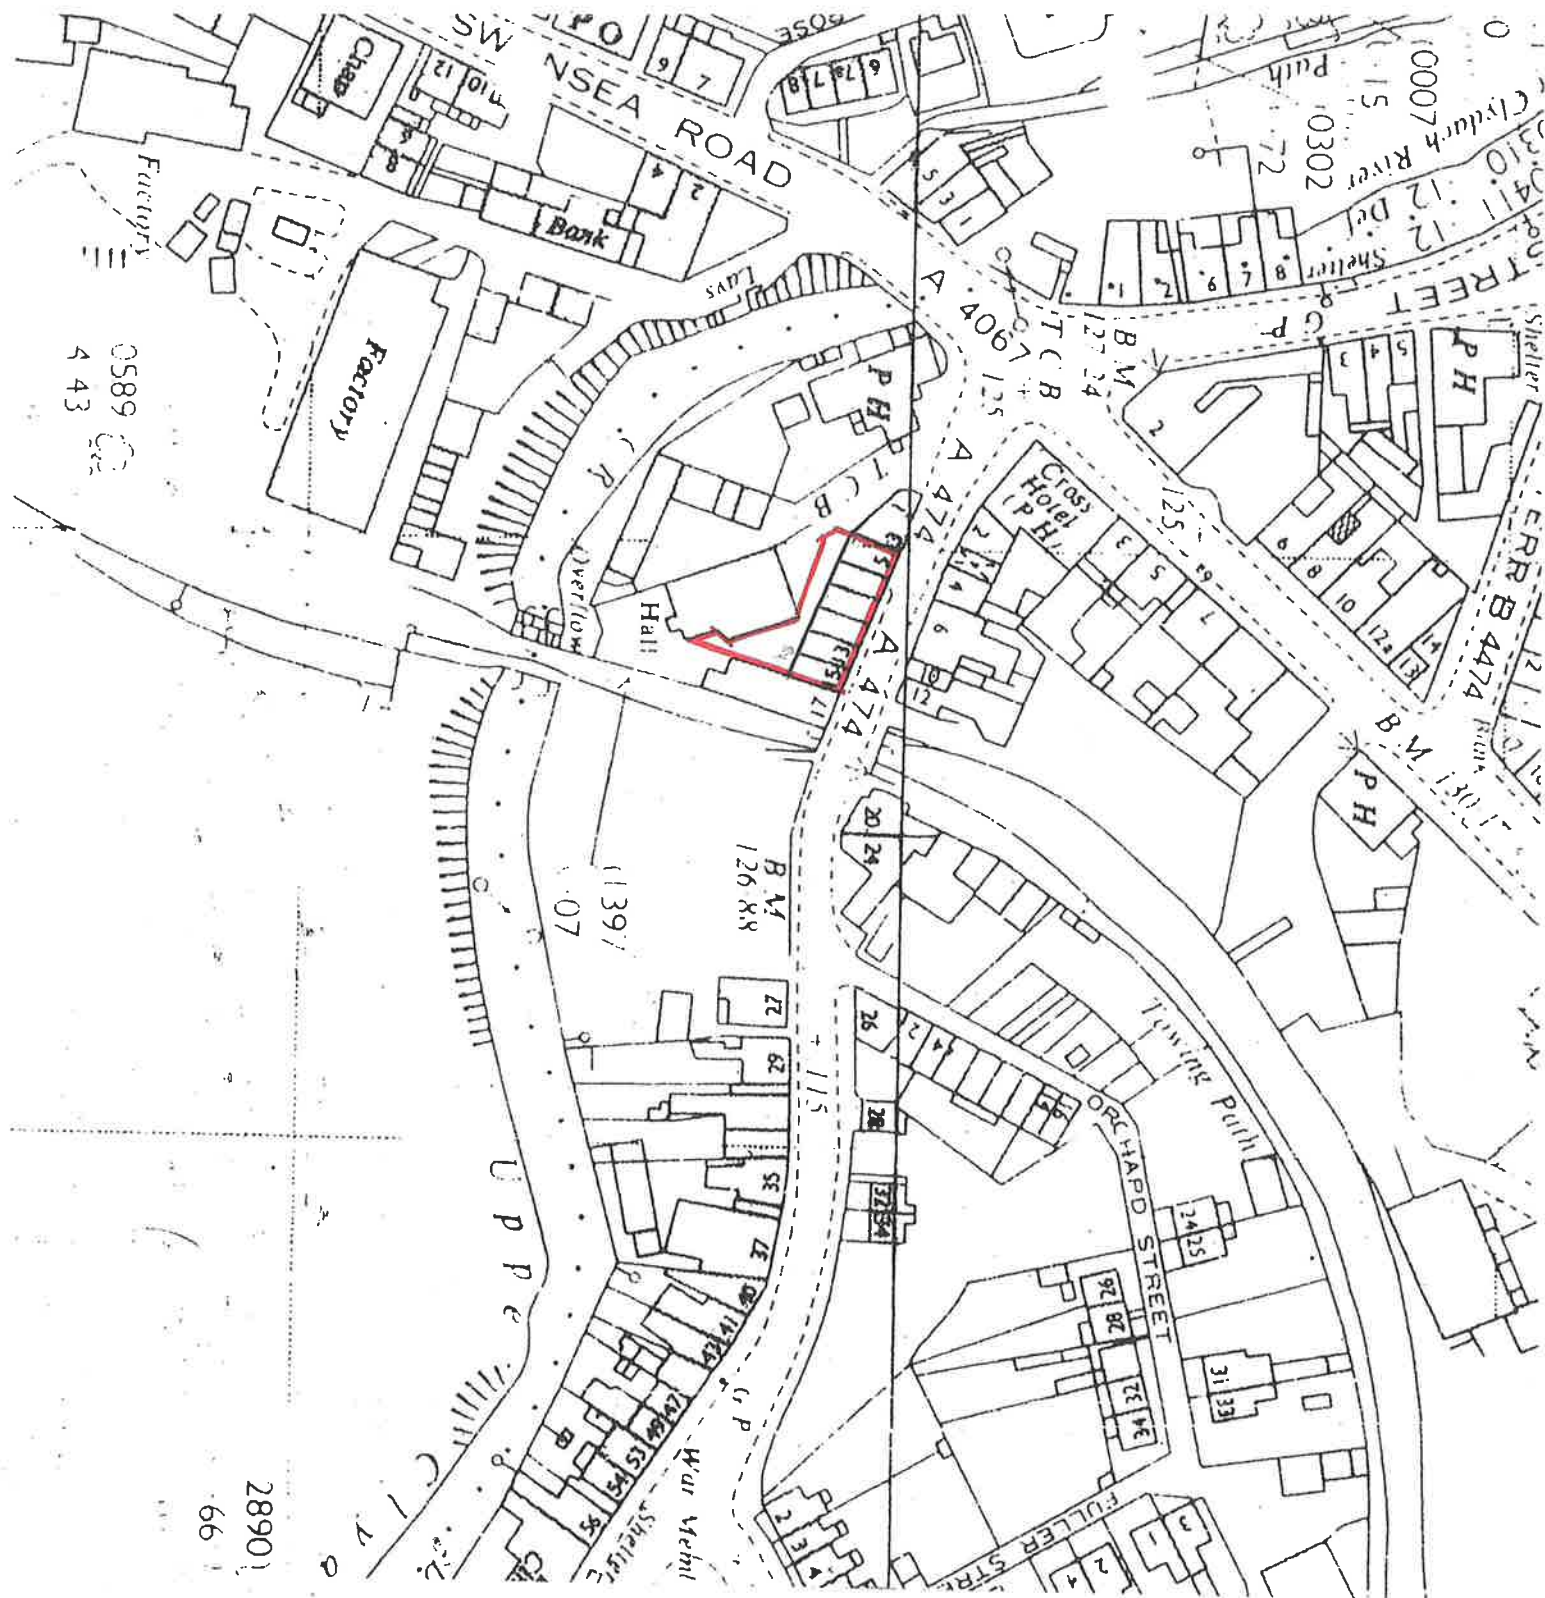

28901
66

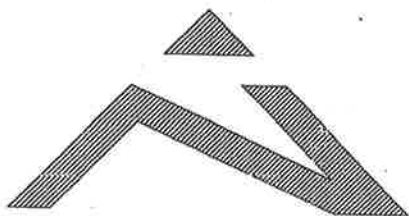

Block Plan

Scale: 1/1250

J. Hedley Rees R.I.B.A.
Chartered Architect
9 Swansea Road,
Pontardawe,
Swansea,
SA8 4AA
Tel.: 01792 830993