



# Superseded

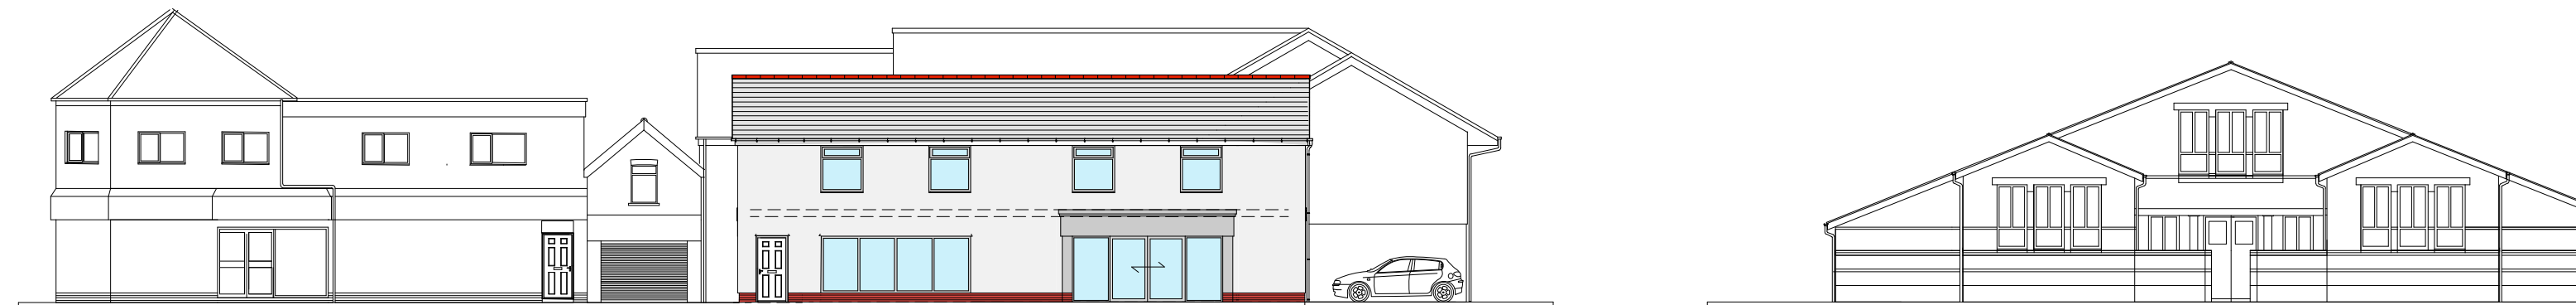

PROPOSED STREET ELEVATION TO JULIAN TERRACE

Angel Street

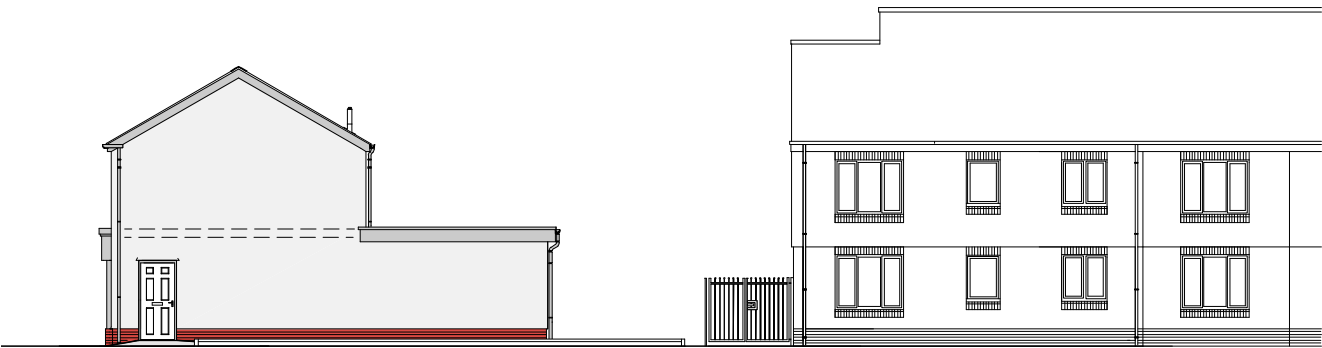

PROPOSED STREET ELEVATION TO MARSH STREET



Kennedy James Griffiths  
Chartered Architects and Project Managers  
Project

**Proposed Shops and  
Flats at Julian Terrace**

Title  
**Street Scape Elevations**

Status  
**Planning**

Job Number  
**1457-PL-1-08**

T 02920 545100  
10 Victoria Park Court  
516 Cowbridge Road East  
Cardiff  
CF5 1DB

**KJG**

Date  
30 03 2020

Scale @ A3  
1:200

Drawn by  
DW

Use figured dimensions where possible. Do not scale for construction purposes.  
This drawing is copyright.