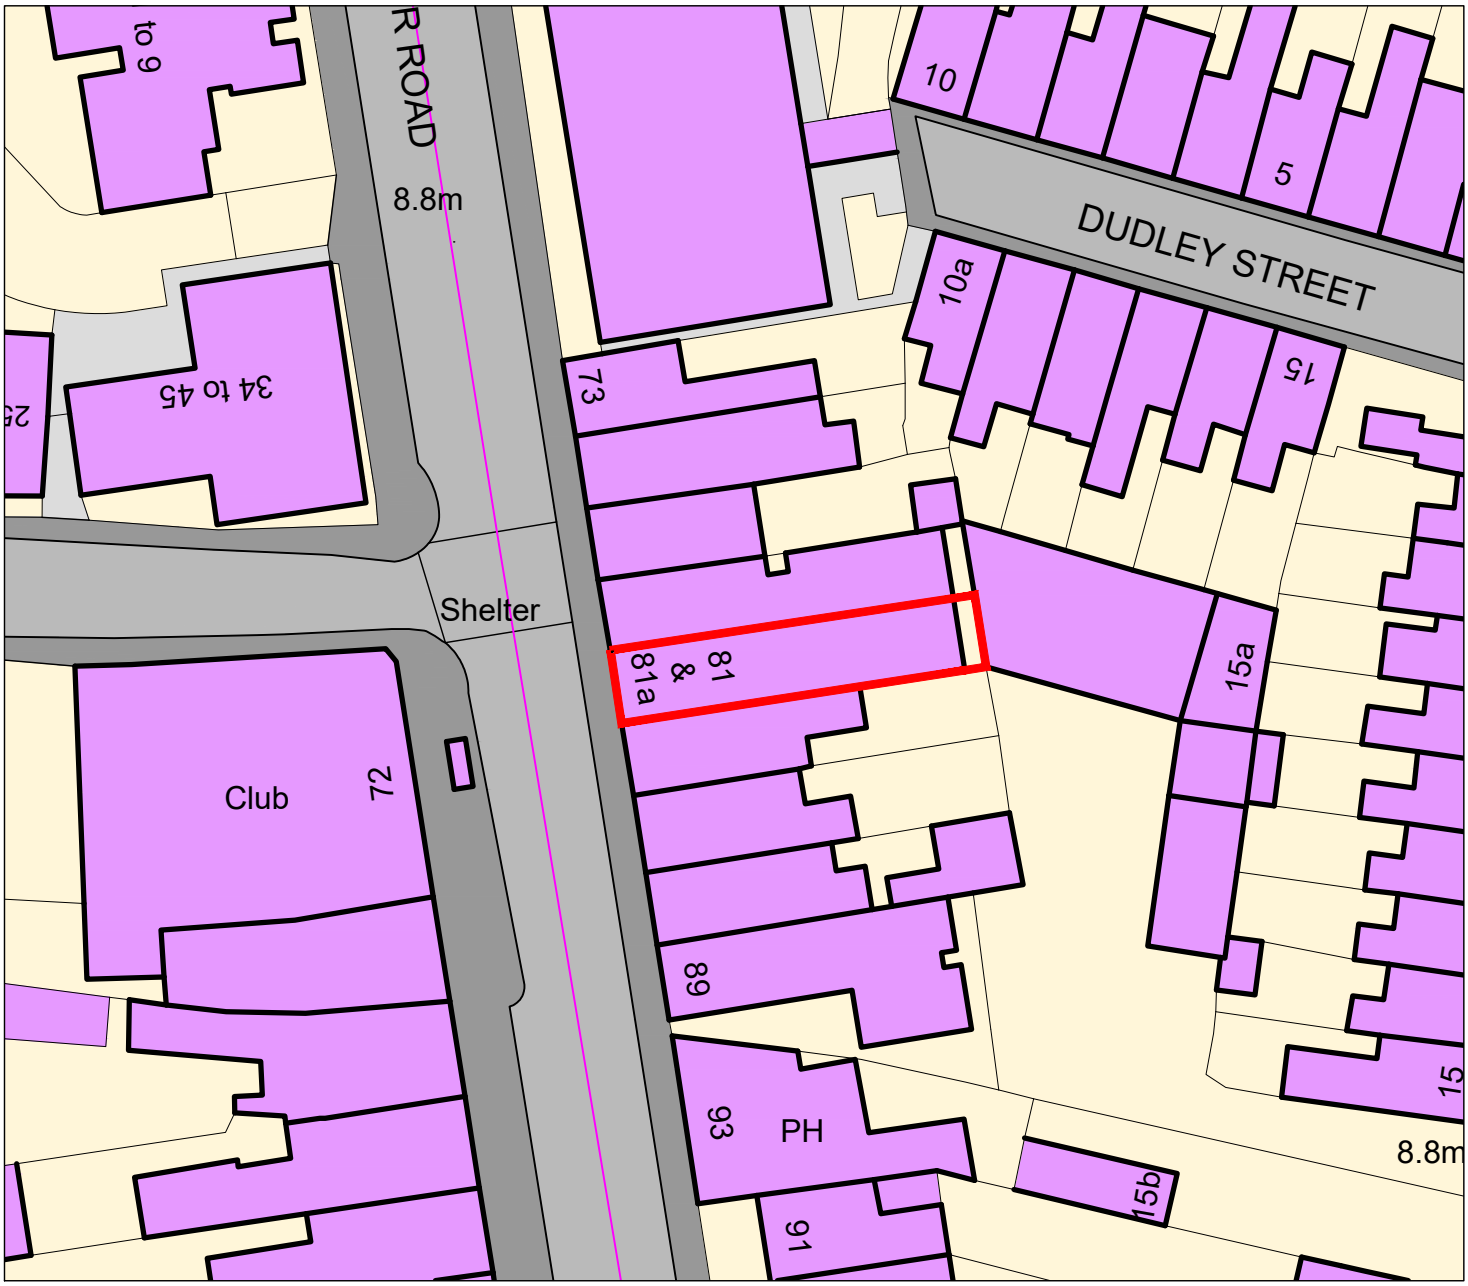


Notes

Ordnance Survey, (c) Crown Copyright 2020. All rights reserved. Licence number 100022432

N NW NE W E SW SE S

REVISONS

Rev	Comment	By	Date
-			

THIS DRAWING IS THE COPYRIGHT OF DARKIN ARCHITECTS AND MAY NOT BE COPIED, ALTERED OR REPRODUCED IN ANY FORM OR PASSED TO A THIRD PARTY WITHOUT THEIR CONSENT. DIMENSIONS MUST BE CHECKED AND VERIFIED ON SITE AND ANY DISCREPANCIES SHOULD BE REPORTED TO THE ARCHITECT. THIS DRAWING MUST NOT BE SCALED AND SHOULD BE READ IN CONJUNCTION WITH ALL OTHER CONSULTANT'S DRAWINGS. IF IN DOUBT ASK FOR CONFIRMATION.

Client: **Rory Smith**

Project Title: **Commercial Reburbishment**

Project Address 1: **81 + 81a Windsor Road**

Project Address 2: **Neath, SA11 1NS**

Drawing Title: **Site Block Plan**

A4

Checked by **DLD**

Approved by **DLD**

Date: **13.02.2020** Scale: **1:1250** Drawn By: **SJC** Ref: **RC197** Drawing No: **002** Rev **-**

143 Clifton Street, Cardiff, CF24 1LZ
16 Queen Victoria Road, Llanelli, SA15 2TL
02921 197 196 01554 778 730
info@darkinarchitects.com

© Copyright Darkin Architects 2020

RIBA Chartered Practice

darkin architects

drawing on experience