


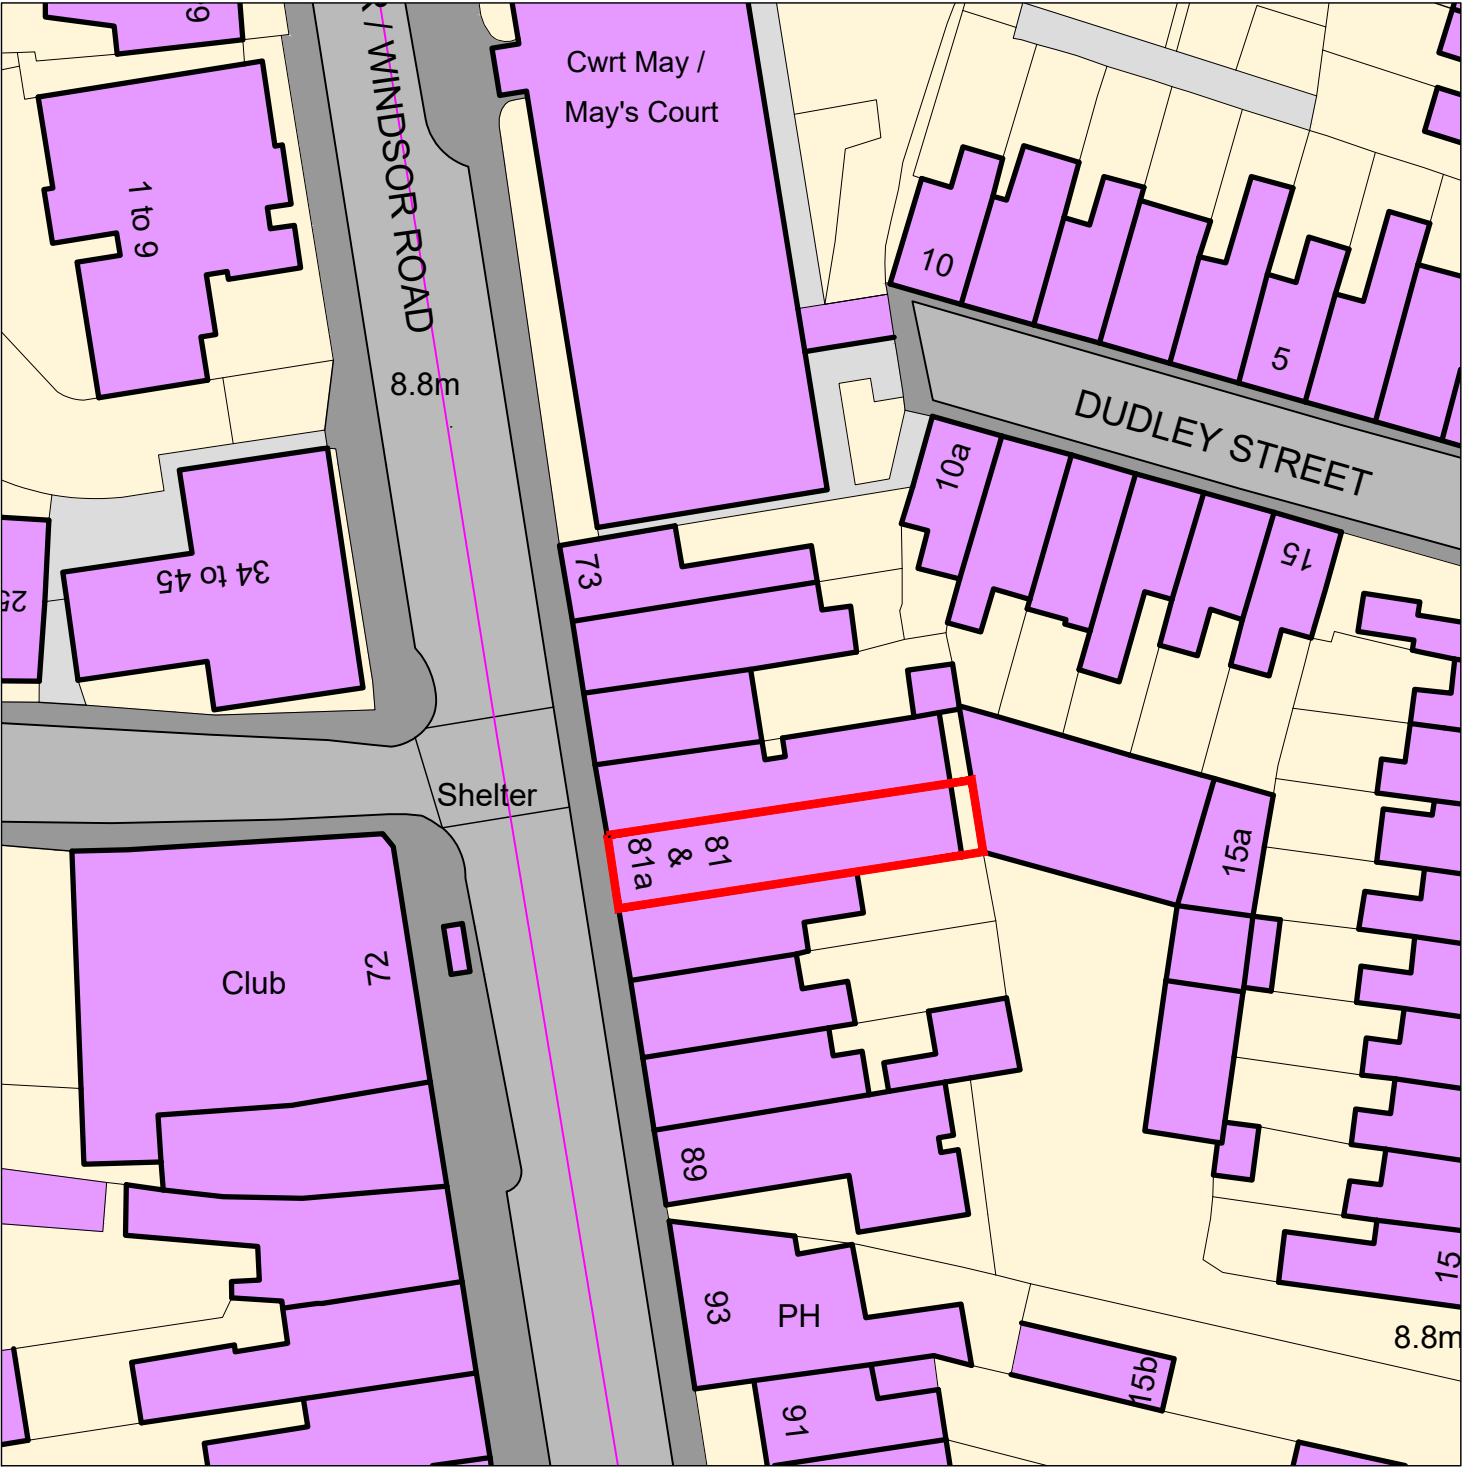

Notes Ordnance Survey, (c) Crown Copyright 2020. All rights reserved. Licence number 100022432	REVISIONS			Client: Rory Smith					
	Rev	Comment	By	Date	Project Title: Commercial Reurbishment				
					Project Address 1: 81 + 81a Windsor Road		A4		
					Project Address 2: Neath, SA11 1NS		Checked by DLD		
					Drawing Title: Proposed Site Block Plan		Approved by DLD		
				Date: 24.02.2020	Scale: 1:500	Drawn By: JDH	Ref: RC197	Drawing No: 003	Rev -
	THIS DRAWING IS THE COPYRIGHT OF DARKIN ARCHITECTS AND MAY NOT BE COPIED, ALTERED OR REPRODUCED IN ANY FORM OR PASSED TO A THIRD PARTY WITHOUT THEIR CONSENT. DIMENSIONS MUST BE CHECKED AND VERIFIED ON SITE AND ANY DISCREPANCIES SHOULD BE REPORTED TO THE ARCHITECT. THIS DRAWING MUST NOT BE SCALED AND SHOULD BE READ IN CONJUNCTION WITH ALL OTHER CONSULTANT'S DRAWINGS. IF IN DOUBT ASK FOR CONFIRMATION.				143 Clifton Street, Cardiff, CF24 1LZ 16 Queen Victoria Road, Llanelli, SA15 2TL 02921 197 196 01554 778 730 info@darkinarchitects.com © Copyright Darkin Architects 2020 RIBA Chartered Practice				darkin architects drawing on experience