


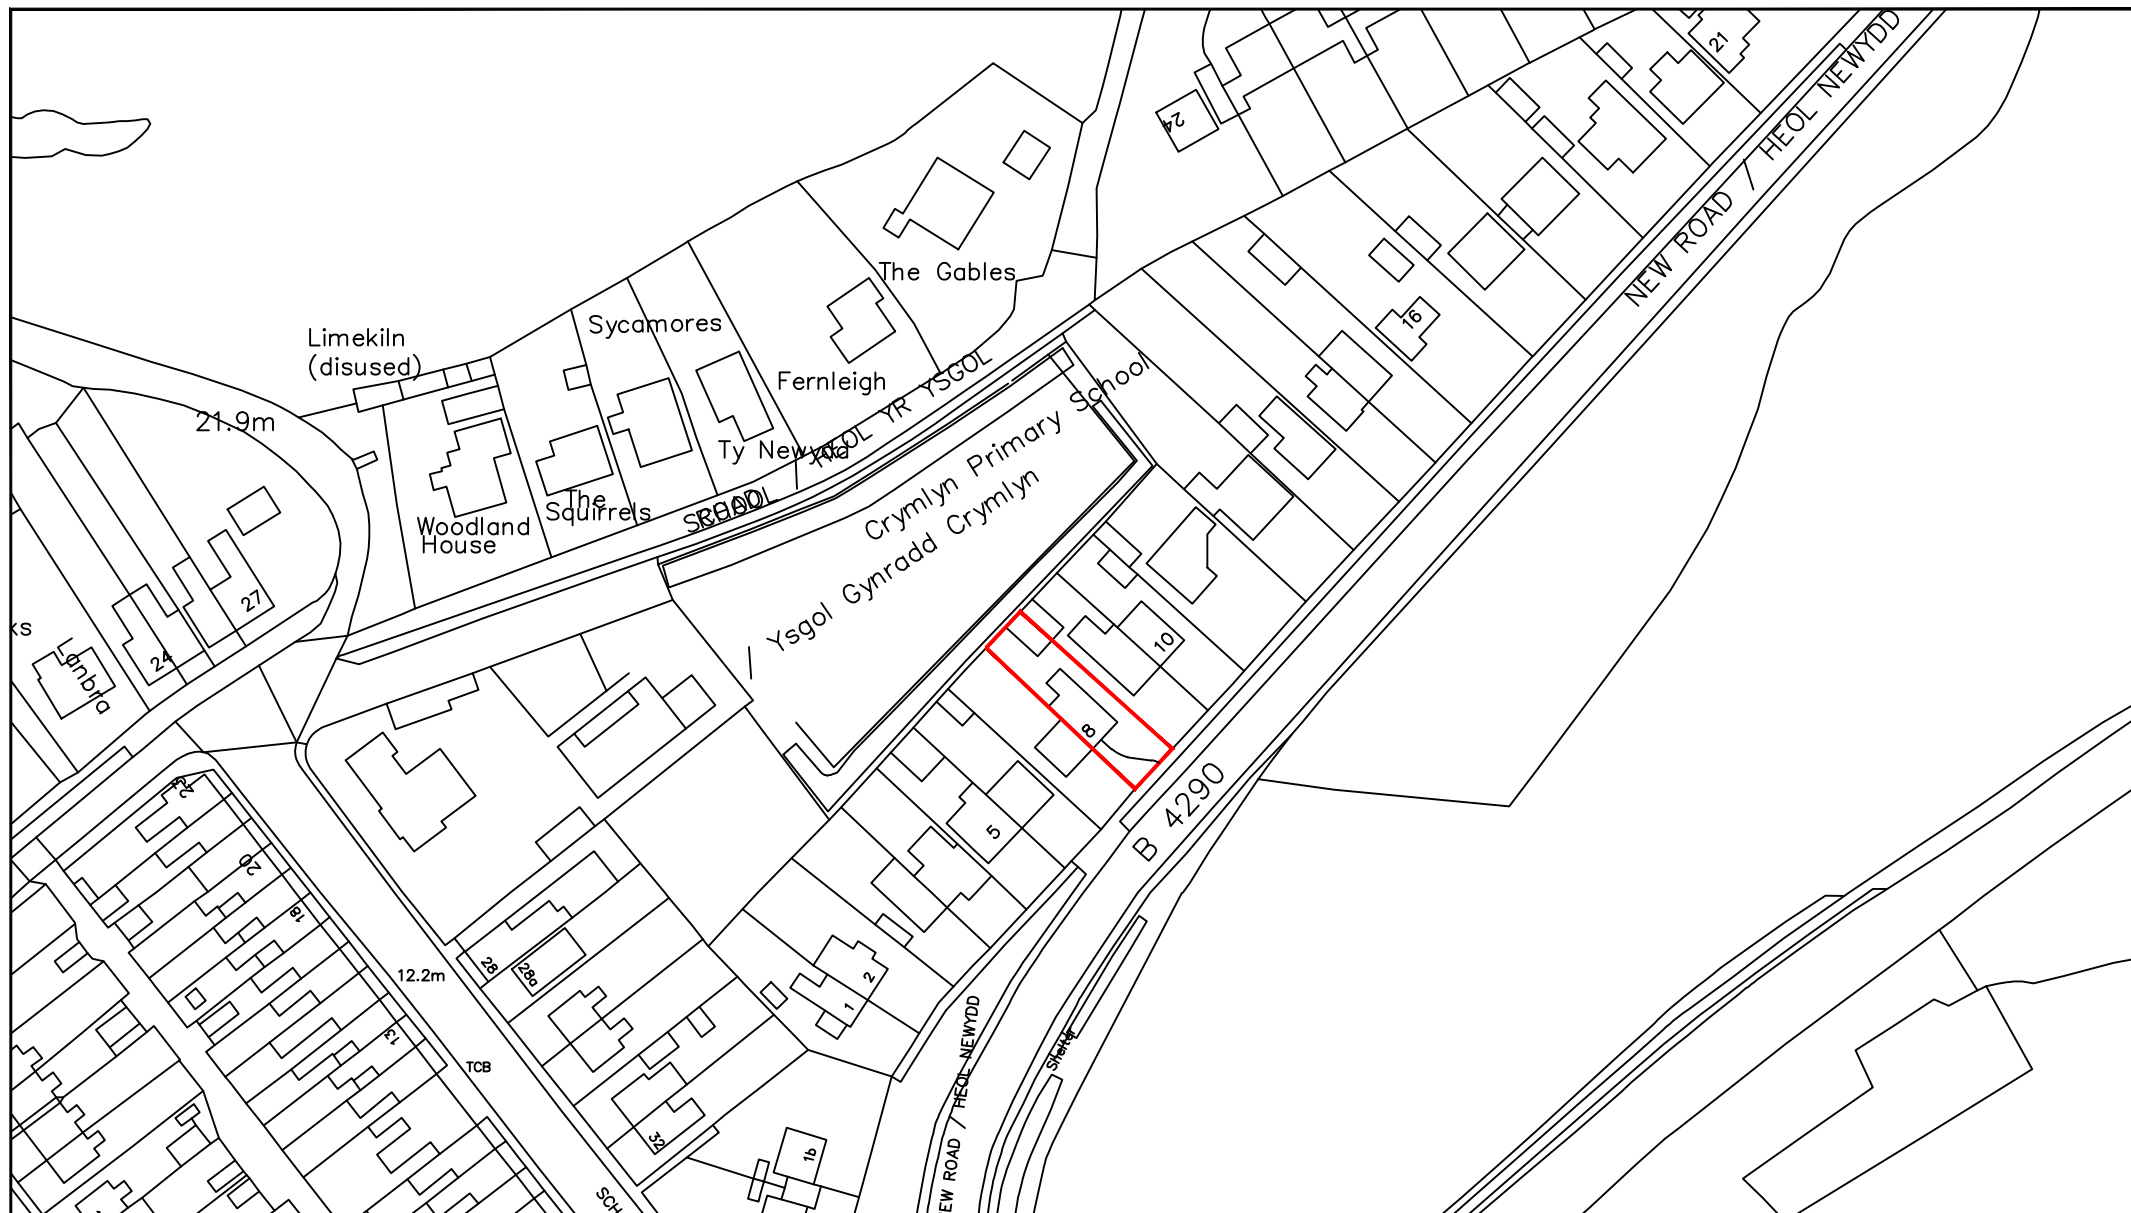

		Client	Title	Scale	Drawn	Check	Auth
		Richard & Sasha Evans		1:1250	AT		
				Date	Date	Date	
		Project	FILE NAME:				
		Proposed Extension to 8 New Road, Jersey Marine	Drawing Number 03-20-02			Rev	Status