


Proposed First Floor Extension

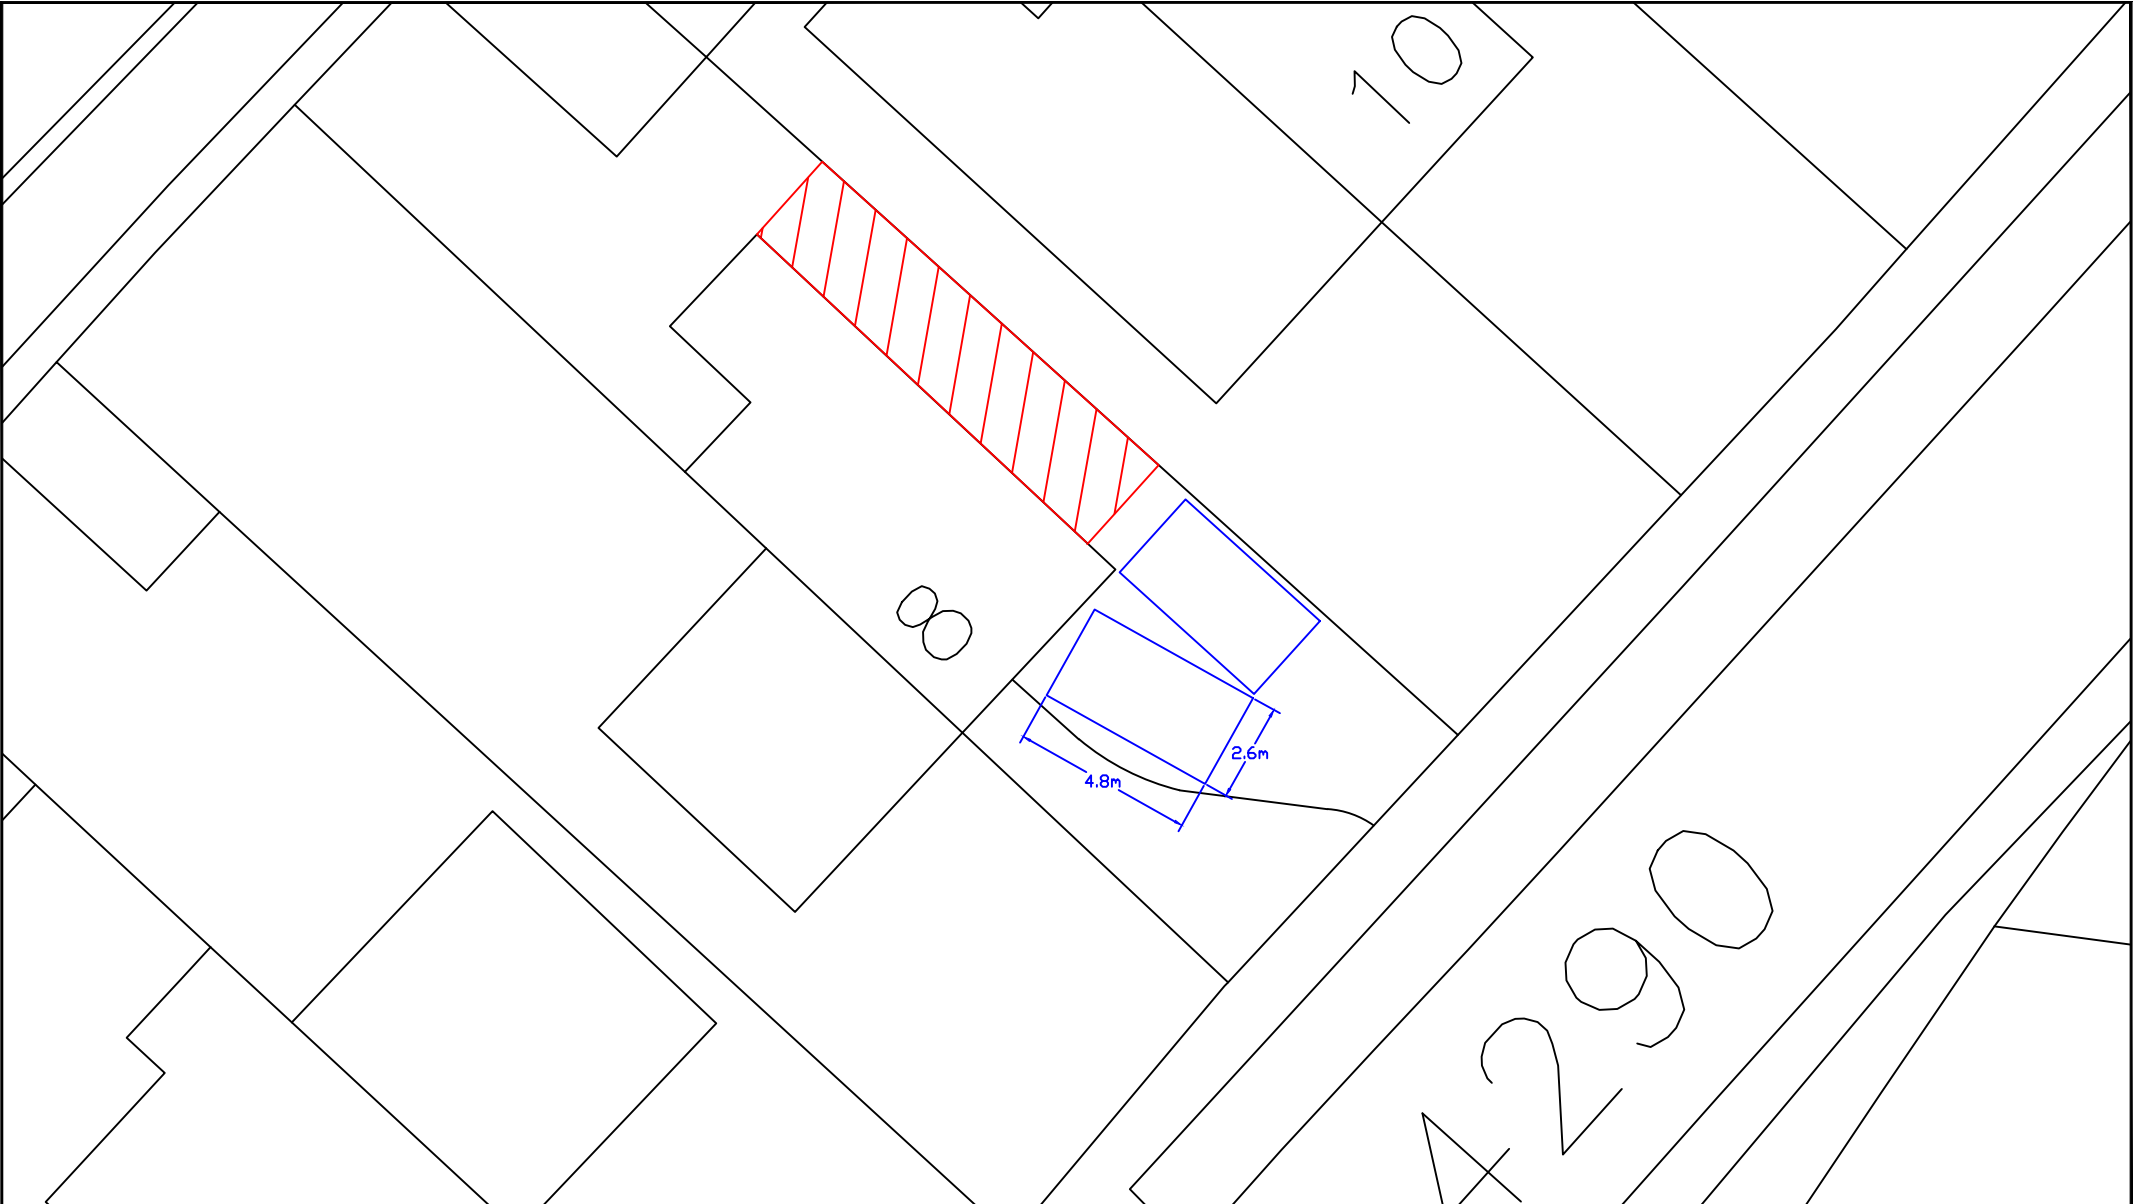

Existing Parking

Client
Richard & Sasha Evans
Project
Proposed Extension to 8 New Road, Jersey Marine

Title
Block Plan
Drawing Number 03-20-03

Scale	Drawn	Check	Auth
1:200	AT		
Date	Date	Date	Date
04/20			
FILE NAME:			
Rev		Status	