


C2014B / DR / 0505

Dwg. No.


DRAINAGE - CONSTRUCTION DETAILS and TYPICAL SECTIONS

C2014B HARBOURSIDE STRATEGIC EMPLOYMENT - SITE


Job Title

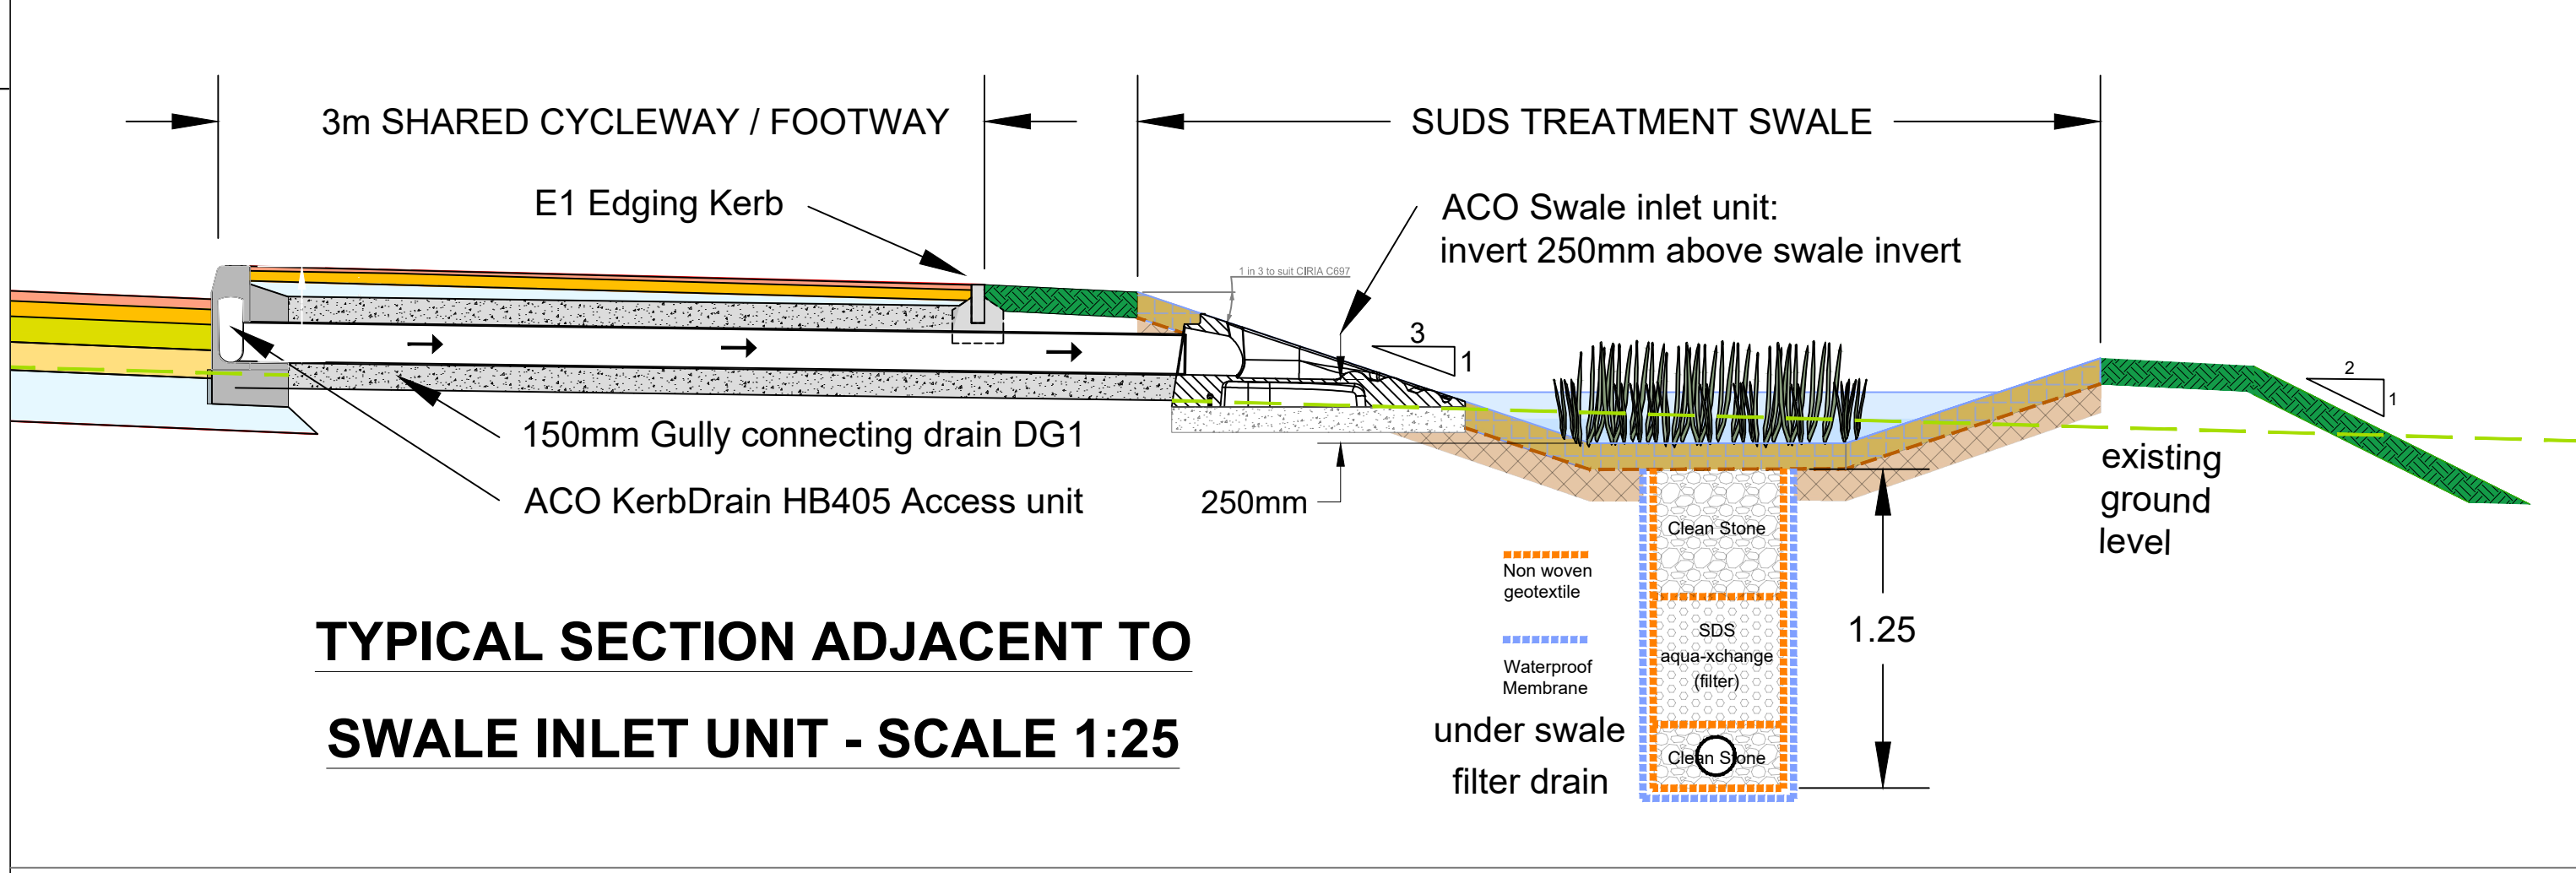


TYPICAL SECTION ADJACENT TO SWALE INLET UNIT - SCALE 1:25

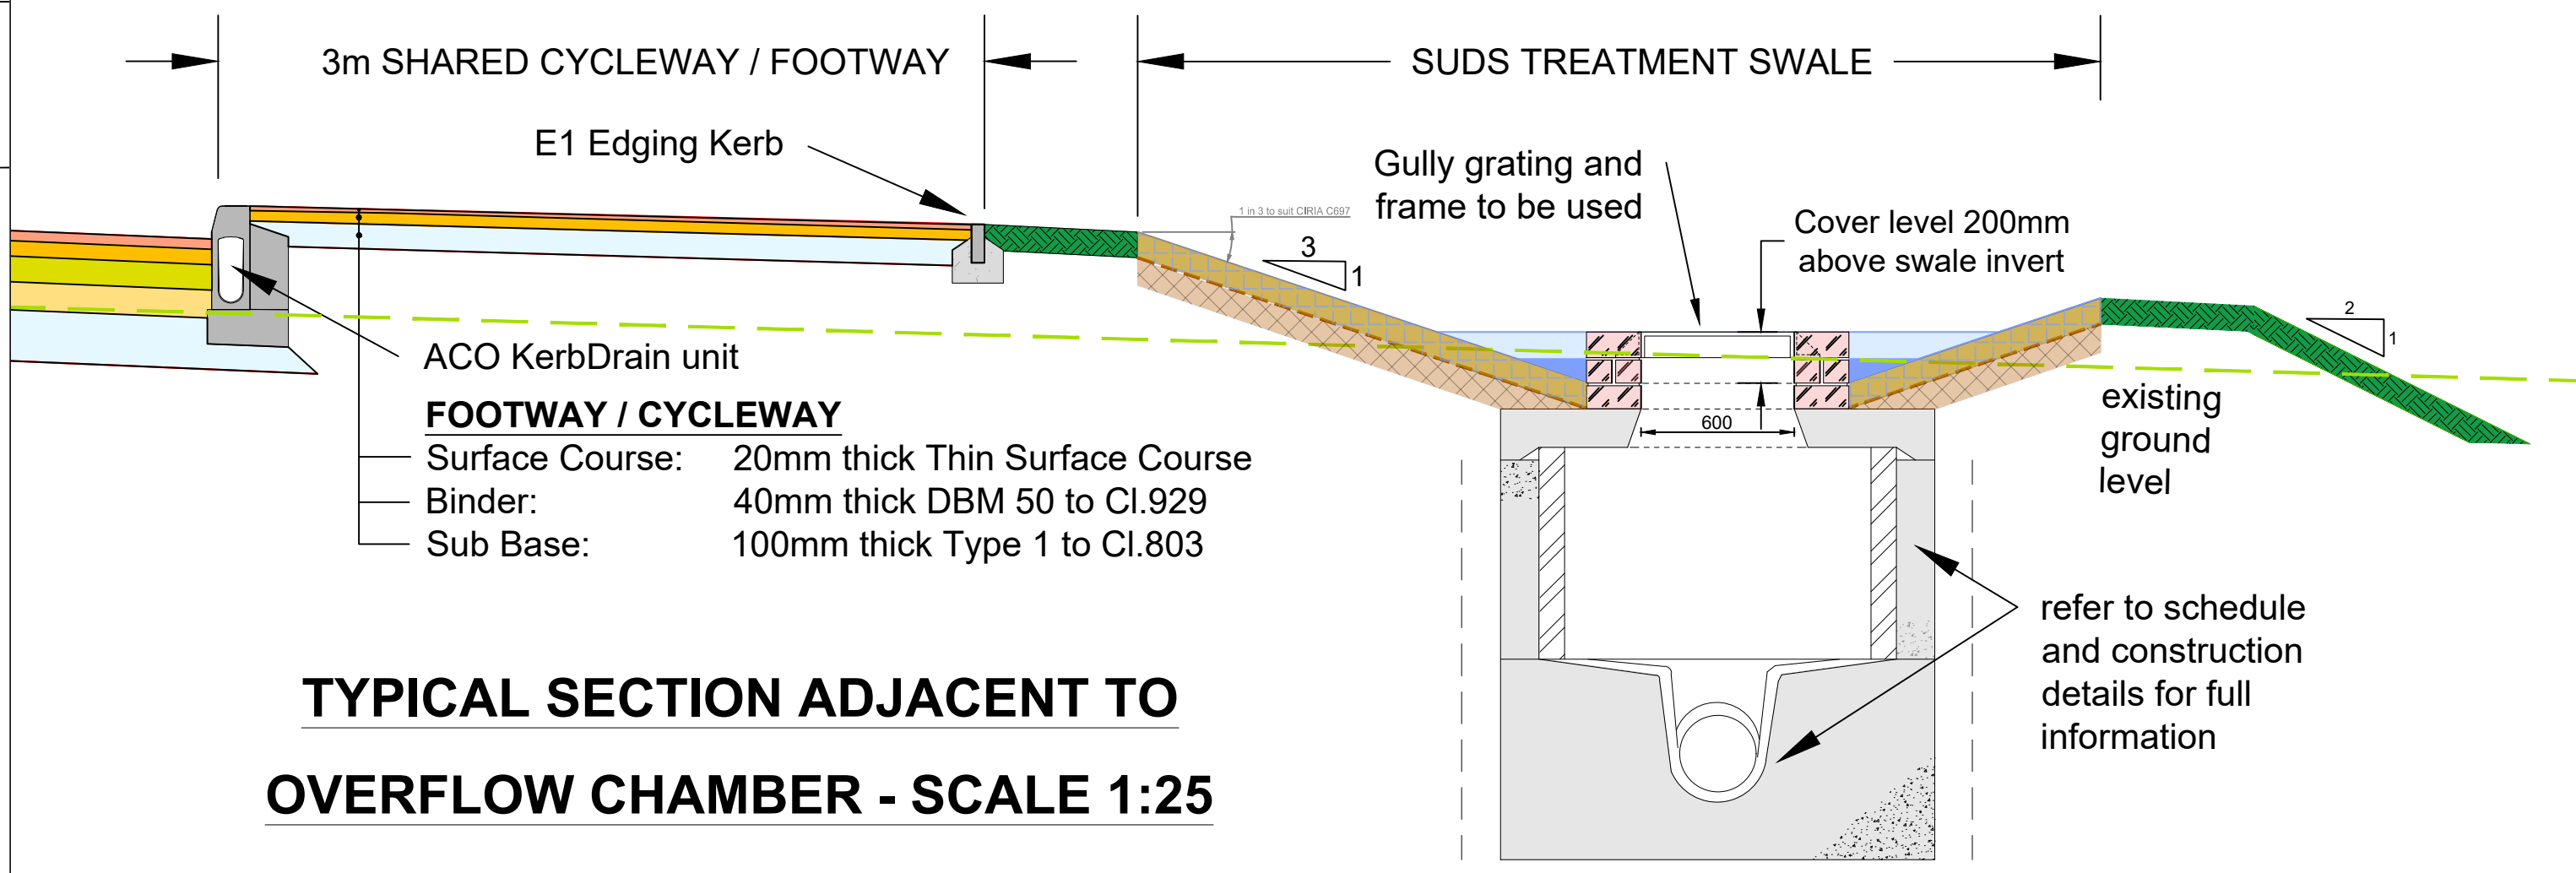

TYPICAL SECTION ADJACENT TO OVERFLOW CHAMBER - SCALE 1:25

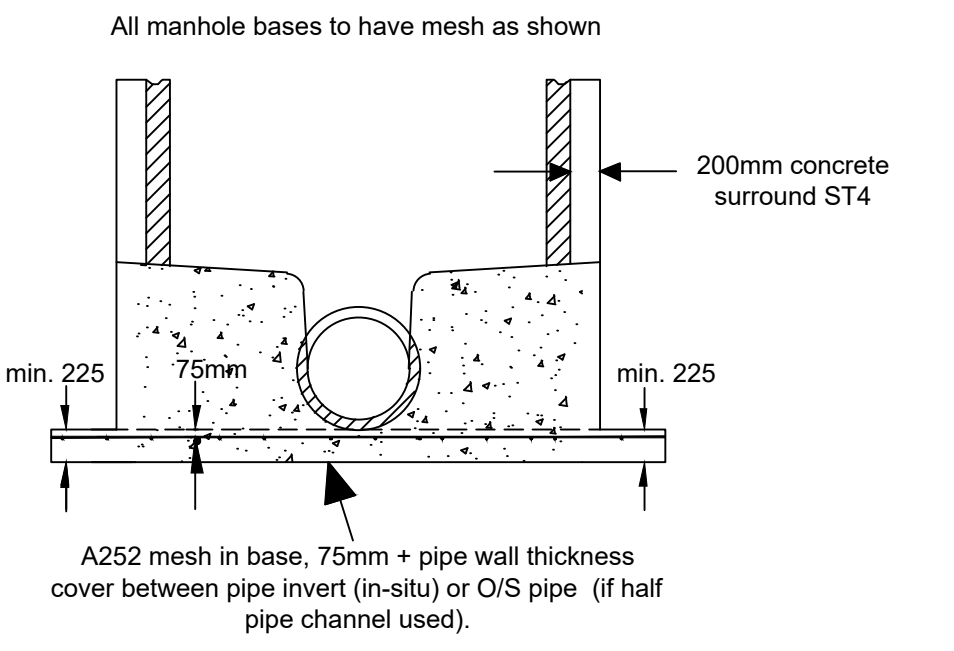

DETAIL A - DETAIL OF MANHOLE BASES BELOW EXISTING GROUND LEVEL

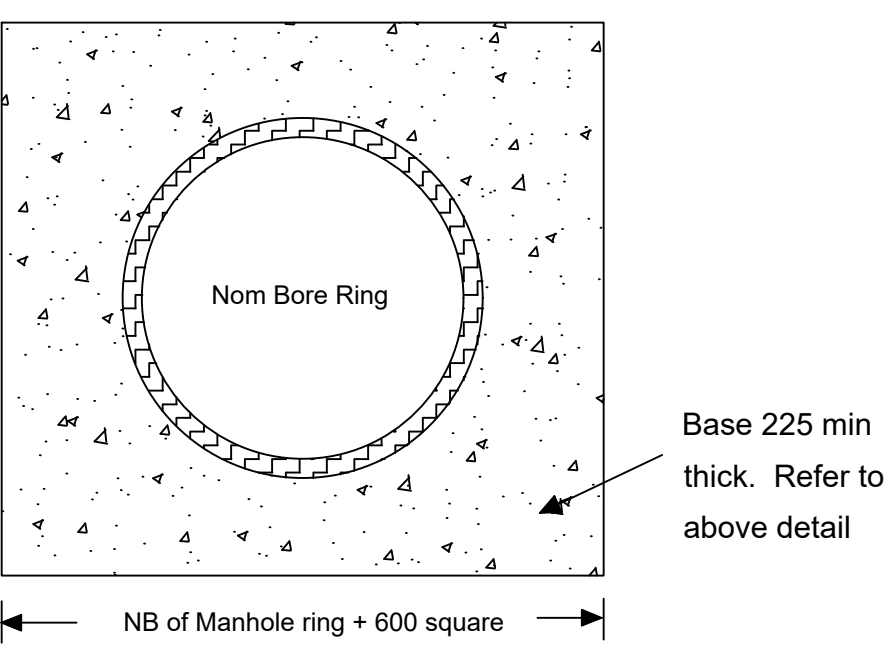


DETAIL X - TYPICAL DETAILS OF CONCRETE APRON TO CHAMBERS




ACO KERBDRAIN AND SUDS SWALE INLET UNIT


- NOTES
1. All dimensions are in millimetres unless otherwise stated.
 2. All levels are quoted in metres above Ordnance Datum.

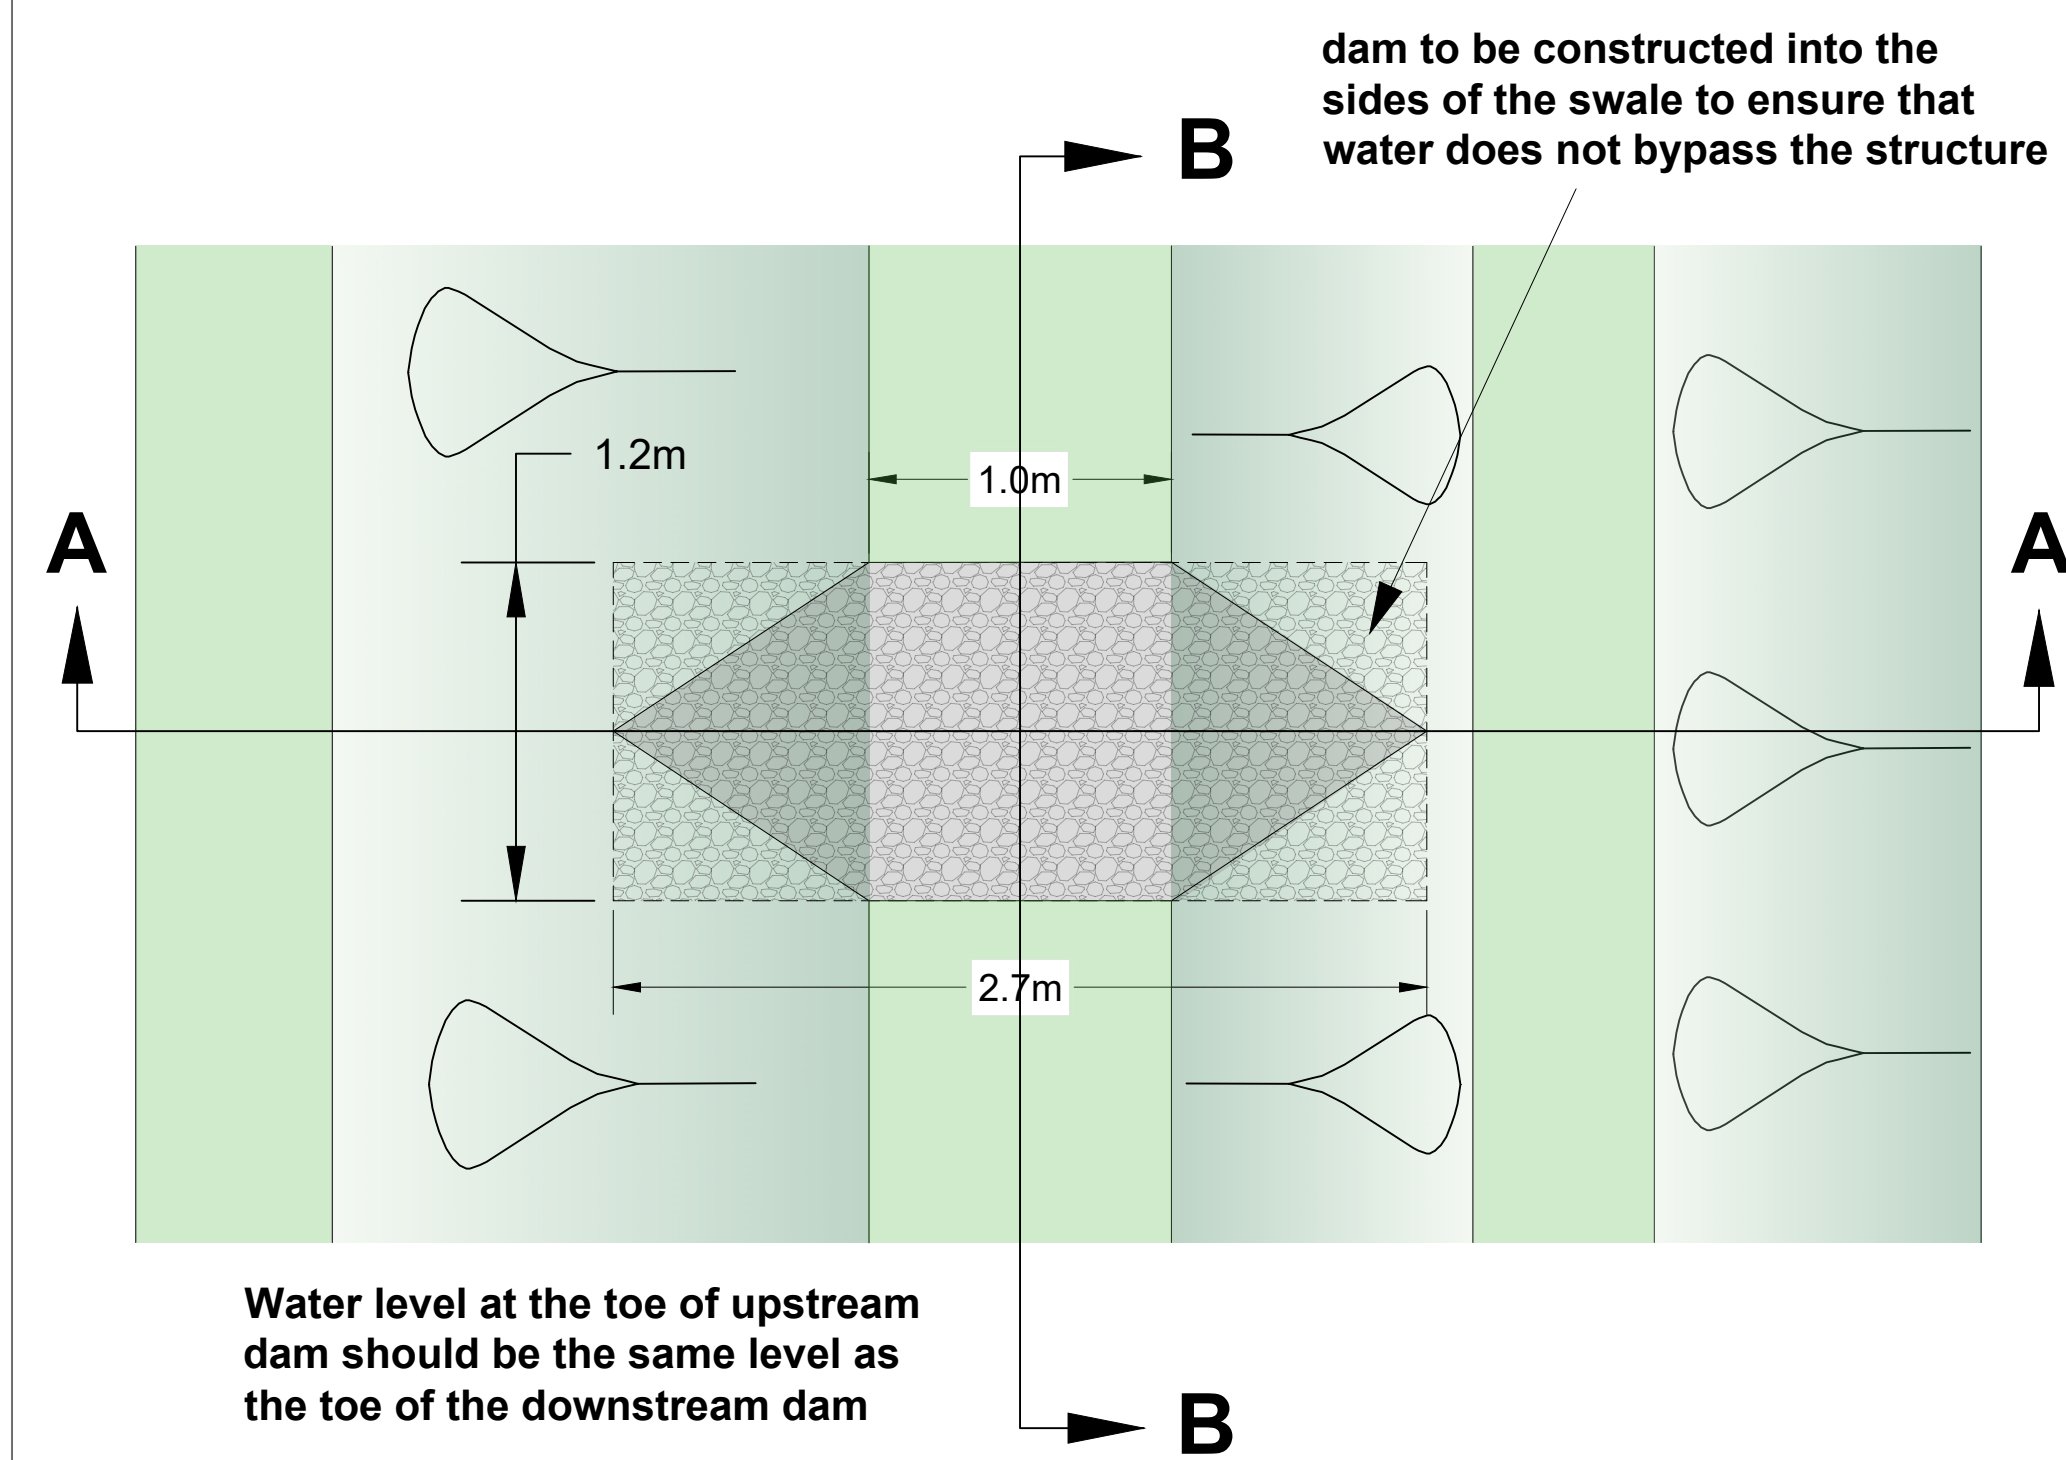

PLAN SWALE CHECK DAM TYPICAL DETAIL - SCALE 1:25

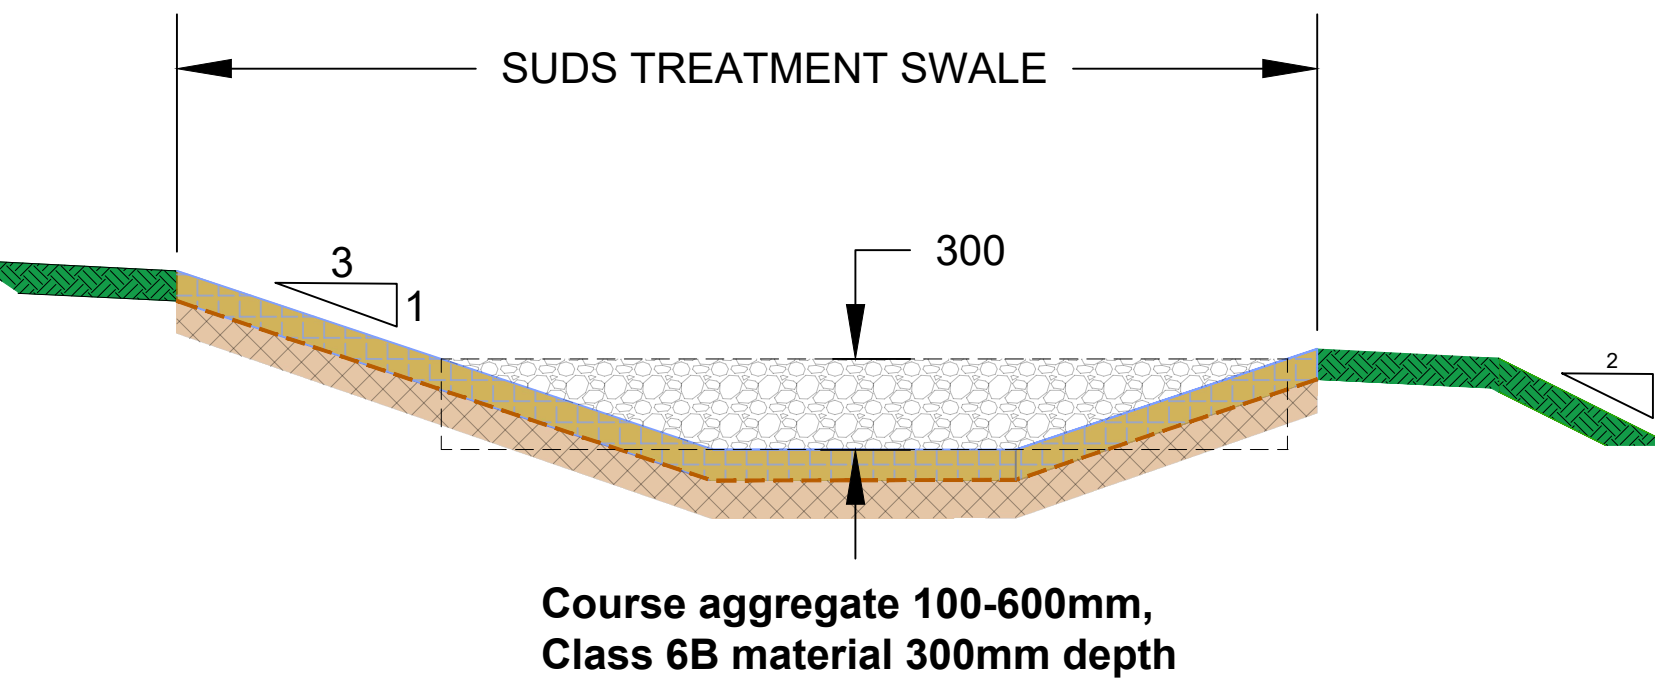


SECTION A-A

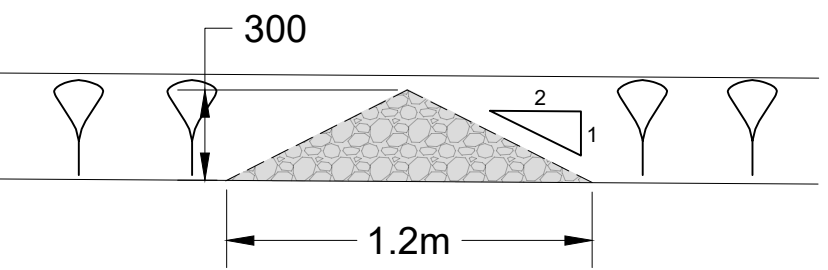

SECTION B-B

TYPICAL ARRANGEMENT OF A WET WELL SUBMERSIBLE PUMPING STATION AND VALVE CHAMBER

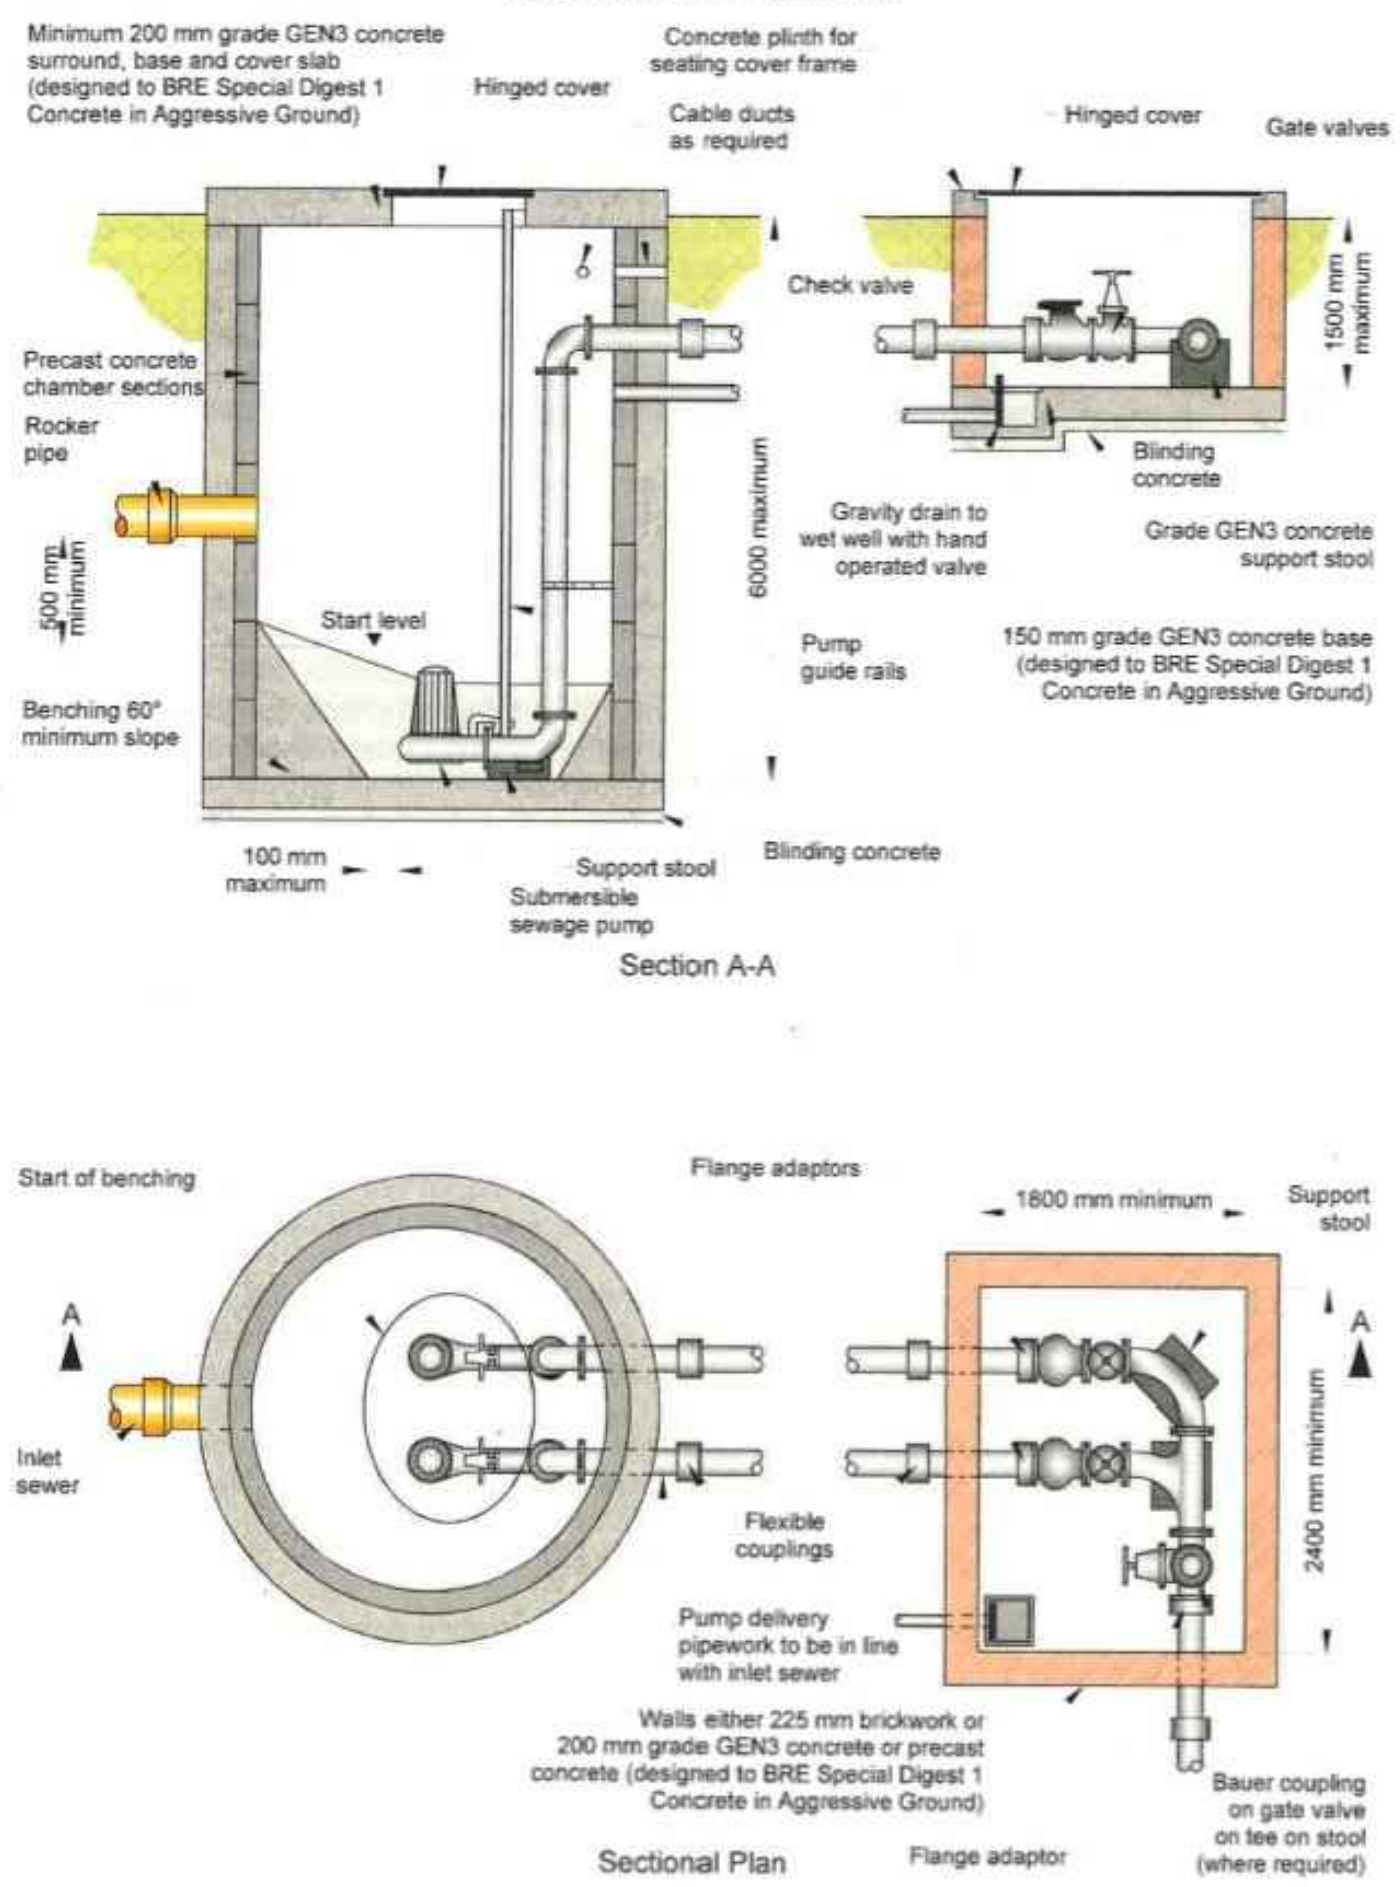

Rev	Details	Dr	Ch	Ap	Date

Client

Cyngor Castell-nedd Port Talbot
Neath Port Talbot Council
ENGINEERING AND TRANSPORT
NICOLA PEARCE
DIRECTOR OF ENVIRONMENT AND REGENERATION
THE QUAYS, BRUNEL WAY
BAGLAN ENERGY PARK
NEATH SA11 2GG

Job Title
C2014B HARBOURSIDE STRATEGIC EMPLOYMENT SITE
DRAINAGE - CONSTRUCTION DETAILS and TYPICAL SECTIONS

File No.		Financial Code No. 26.007500.B054.300916			
Drawn	<u>MBC</u>	Checked	MCB	Approved	HHH
Date	JAN '20	Date	JAN '20	Date	JAN '20
Scales	1:500		Status	PLANNING	
Drawing No. C2014B / DR / 0505					