

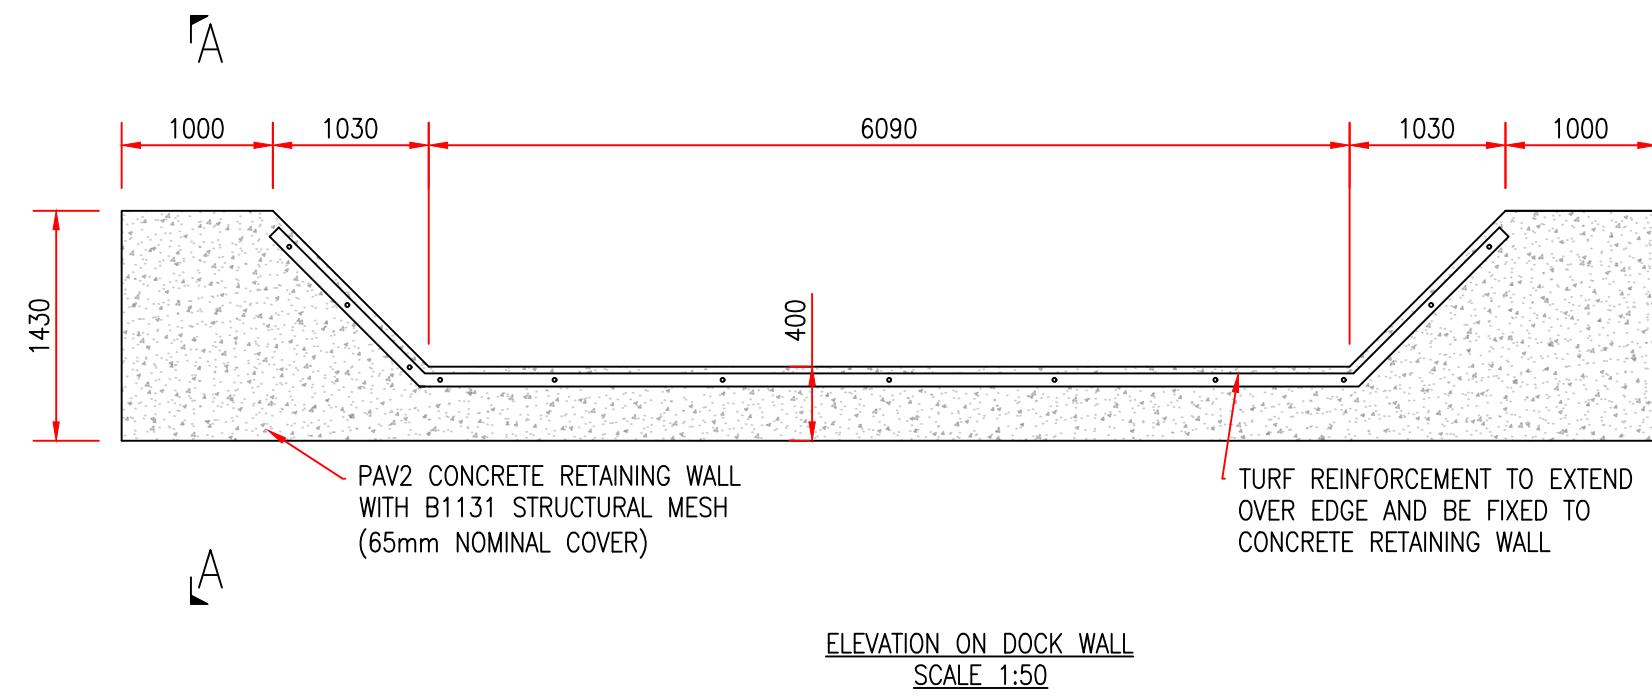
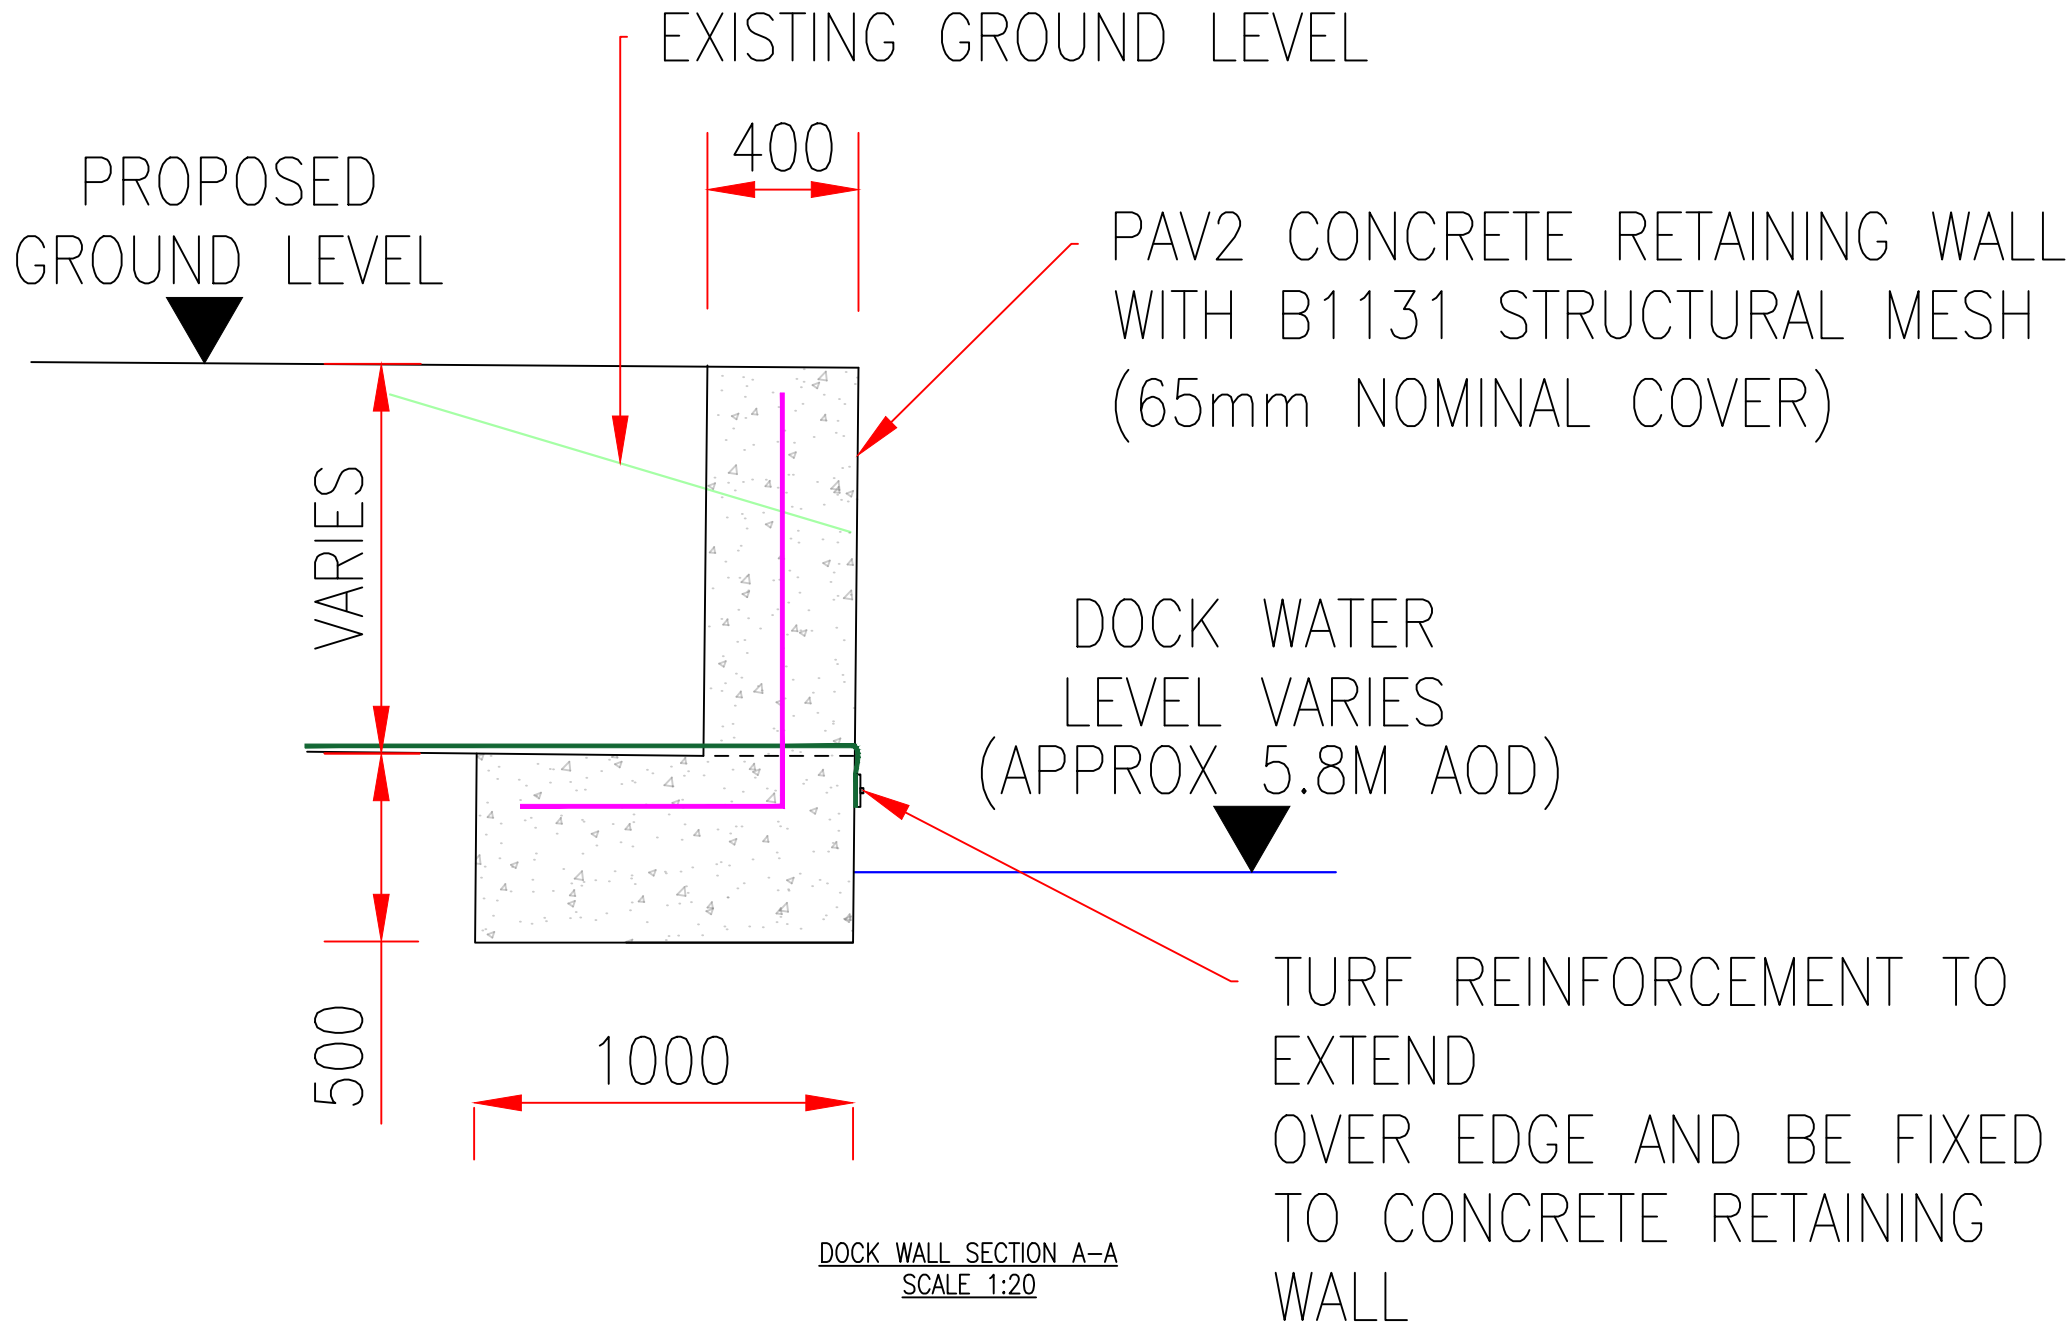
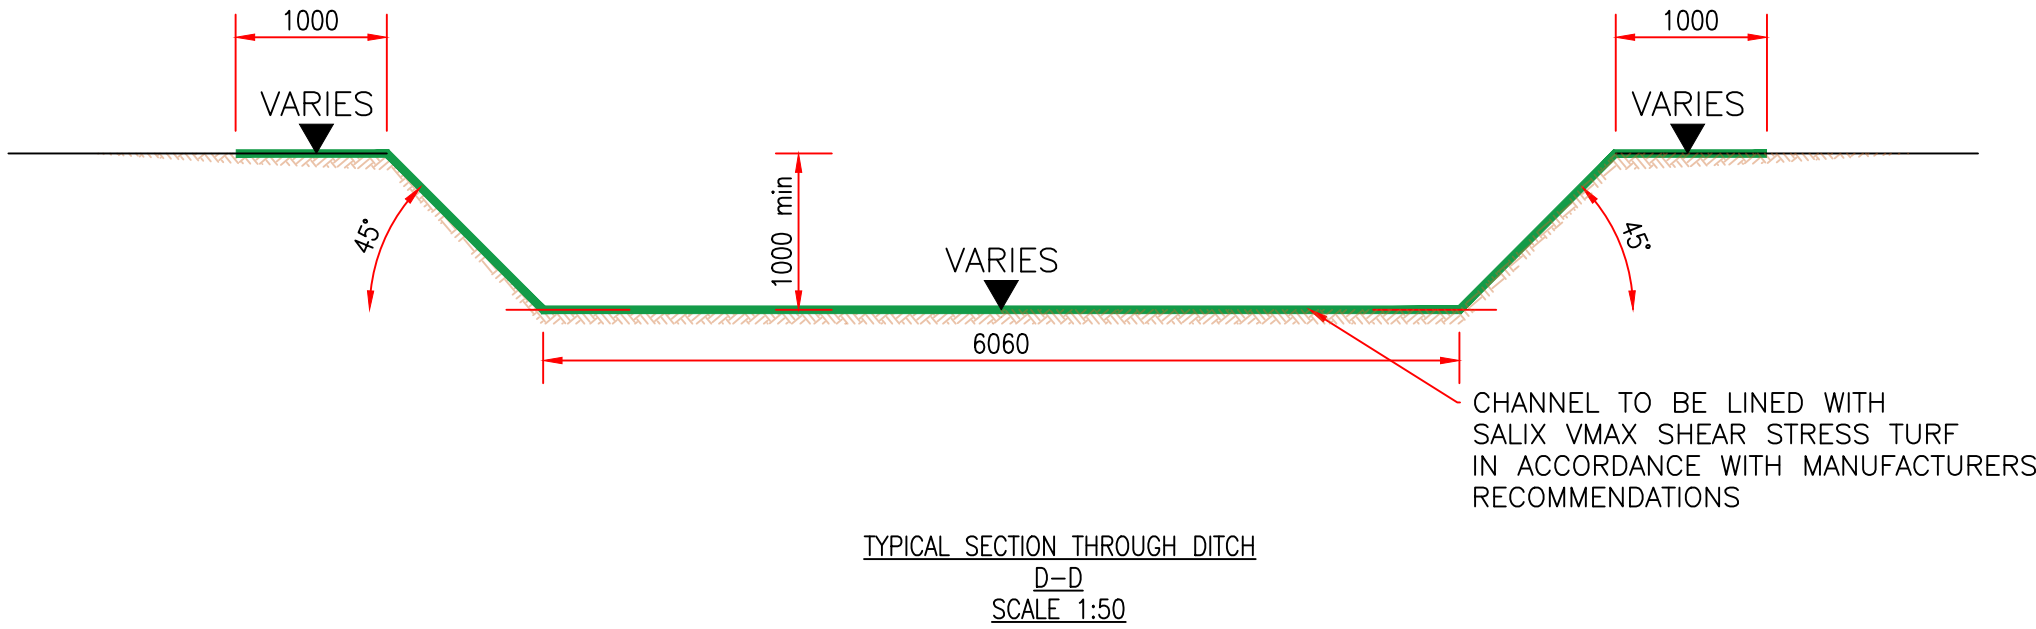
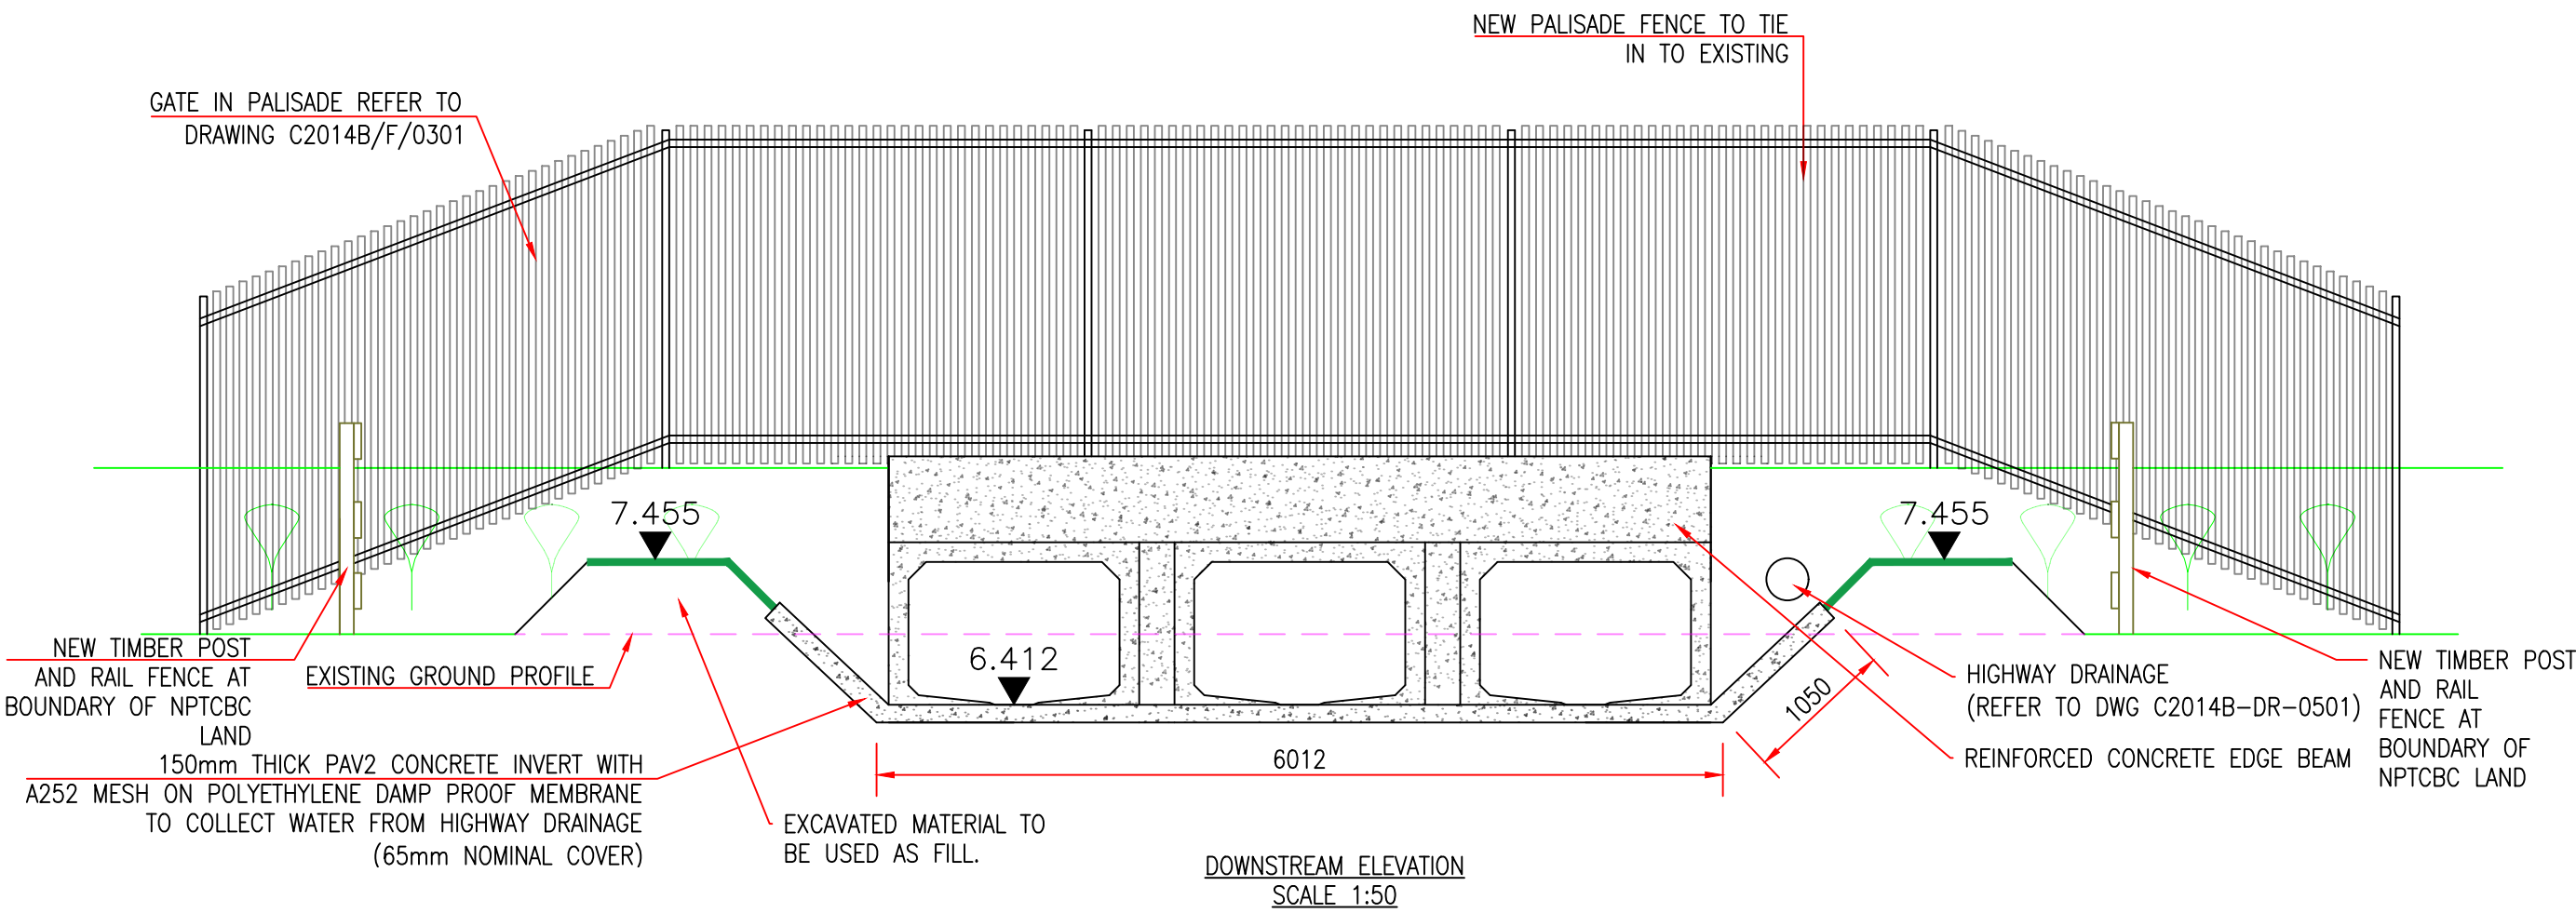
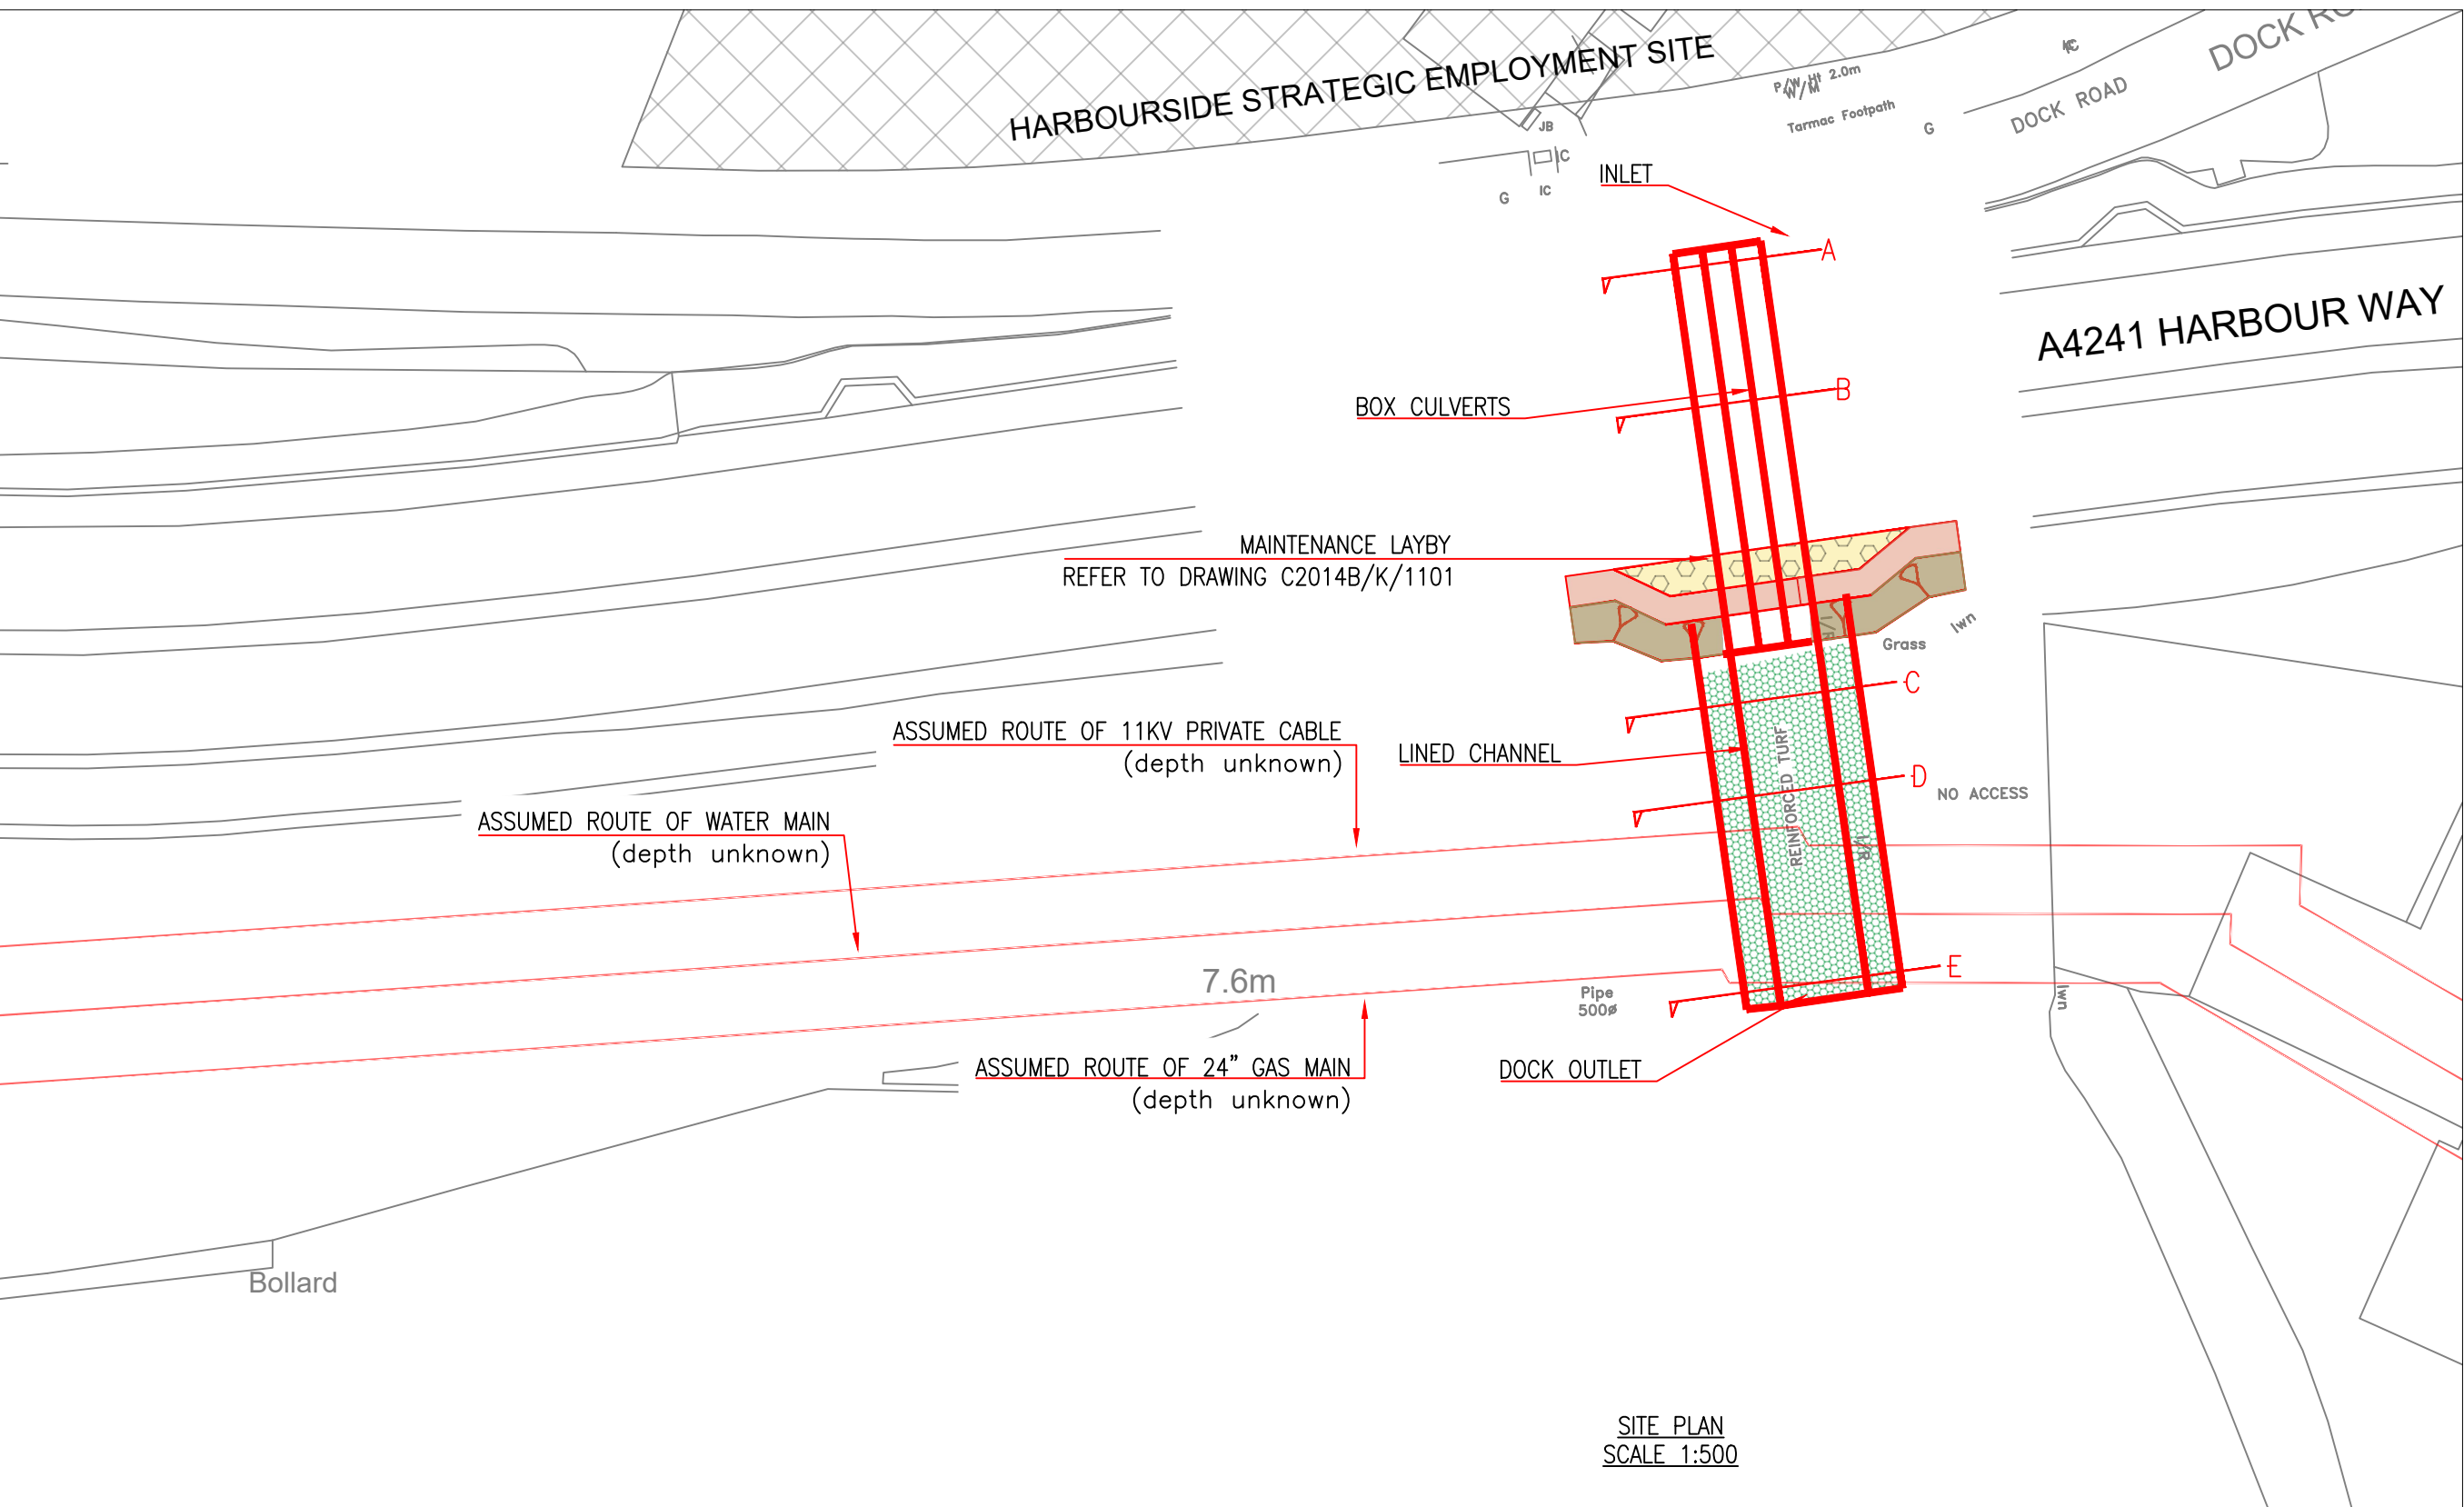


1. All dimensions are in millimetres unless otherwise stated.
2. This drawing should be read in conjunction with:
C2014B/F/0301
C2014B/RP/0701
C2014B/K/1101

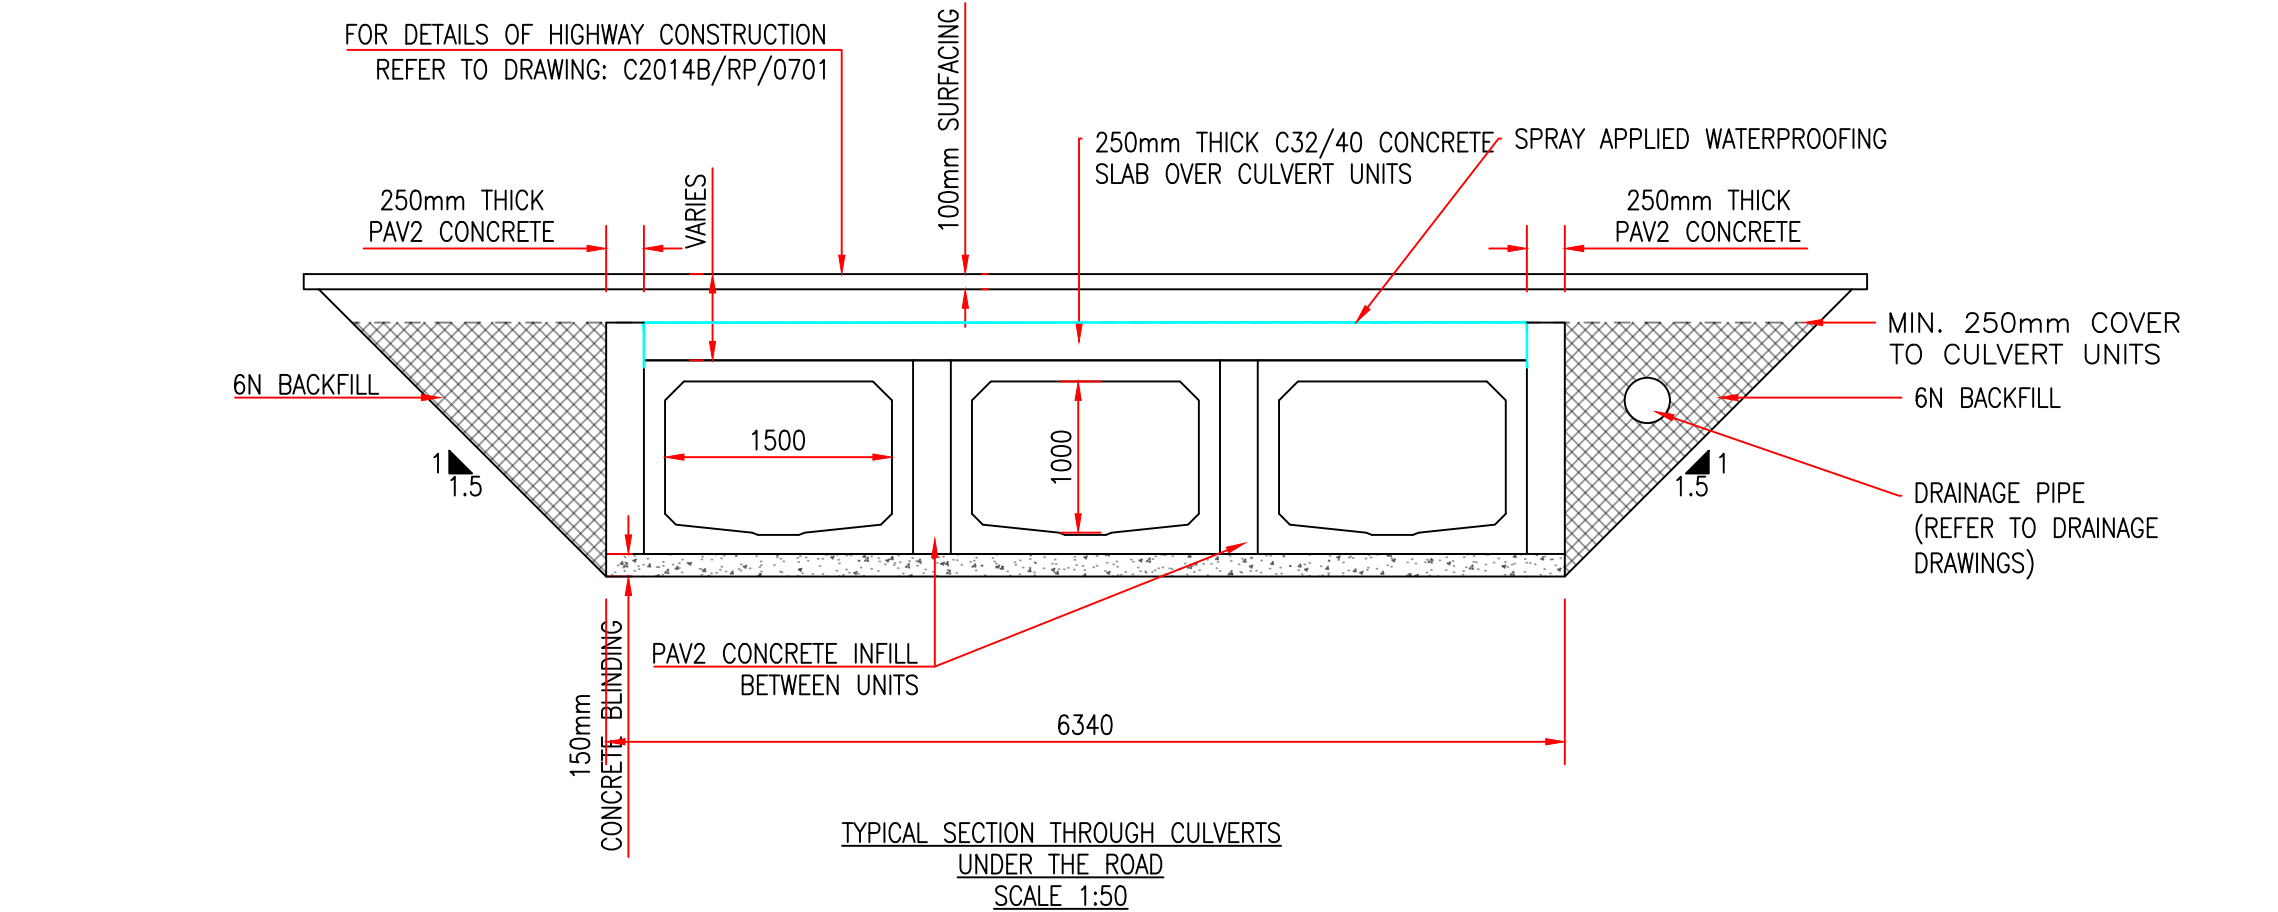

Rev	Details	Dr	Ch	Ap	Date

Client

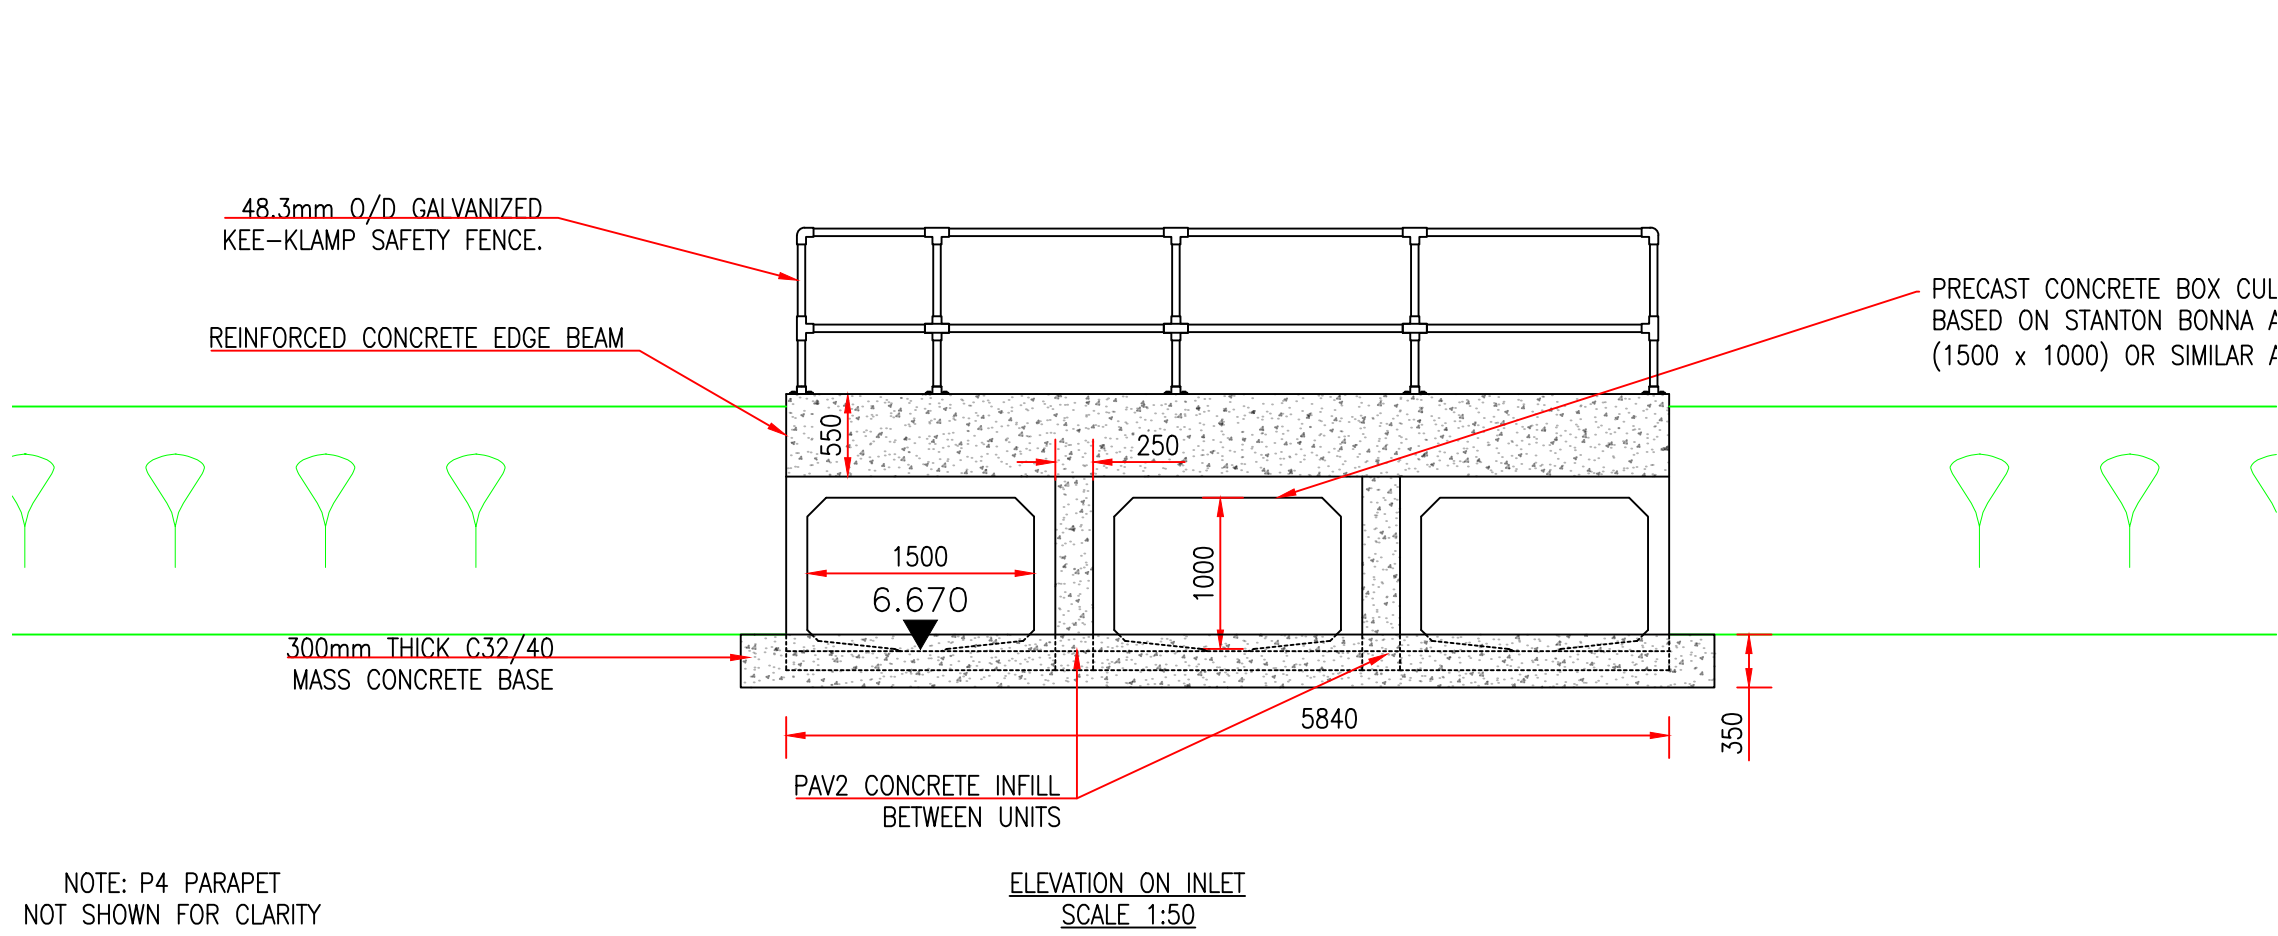

NICOLA PEARCE
 DIRECTOR OF ENVIRONMENT AND REGENERATION
 THE QUAYS, BRUNEL WAY
 BAGLAN ENERGY PARK
 NEATH SA11 2GG

Job Title
C2014B HARBOURSIDE STRATEGIC EMPLOYMENT SITE
FLOOD MITIGATION CULVERT GENERAL ARRANGEMENT 1 OF 2

File No.		Financial Code No. 26.007500.B054.300916			
Drawn	NE	Checked	PER	Approved	HIH
Date	APRIL '18	Date	APRIL '18	Date	APRIL '18
Scales	1:500		Status	PLANNING	
Drawing No.		C2014B / CU / 1701			