


Drwg. No. C2014B / PL / 1302

LIGHTING STANDARD DETAILS


C2014B HARBOURSIDE STRATEGIC EMPLOYMENT SITE

Job Title

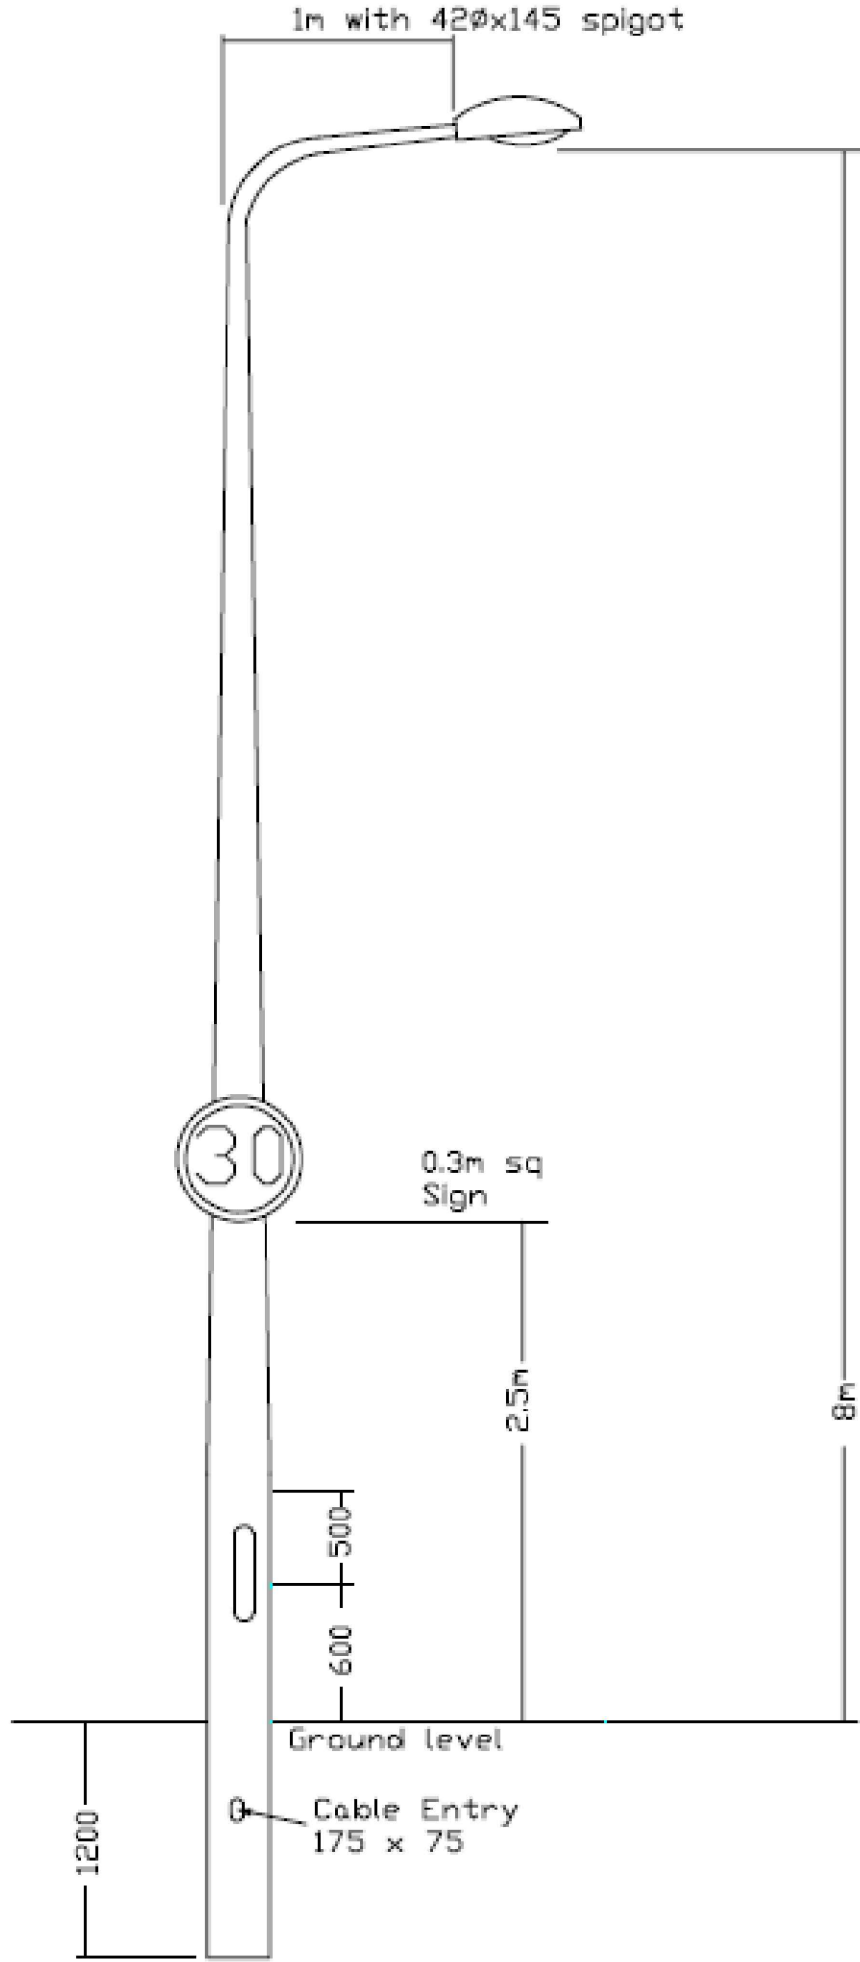


COLUMN TO ACCEPT ALL BELOW ATTACHMENTS :-
0.3M² SIGN
LANTERN OF UP TO 14Kg AND 0.2m² WINDAGE
COLUMN TO EN40 AND DESIGN LIFE 50 YEARS
& TO BE ERECTED ANYWHERE WITHIN NEATH PORT TALBOT CBC
INCLUSIVE OF 5Km OF THE COAST


8m ALUMINIUM HOCKEY STICK ROAD LIGHTING
COLUMN C/W 1m PROJECTION ARM SET AT 5 DEG
AND THERMOPLASTIC ROOT PROTECTION

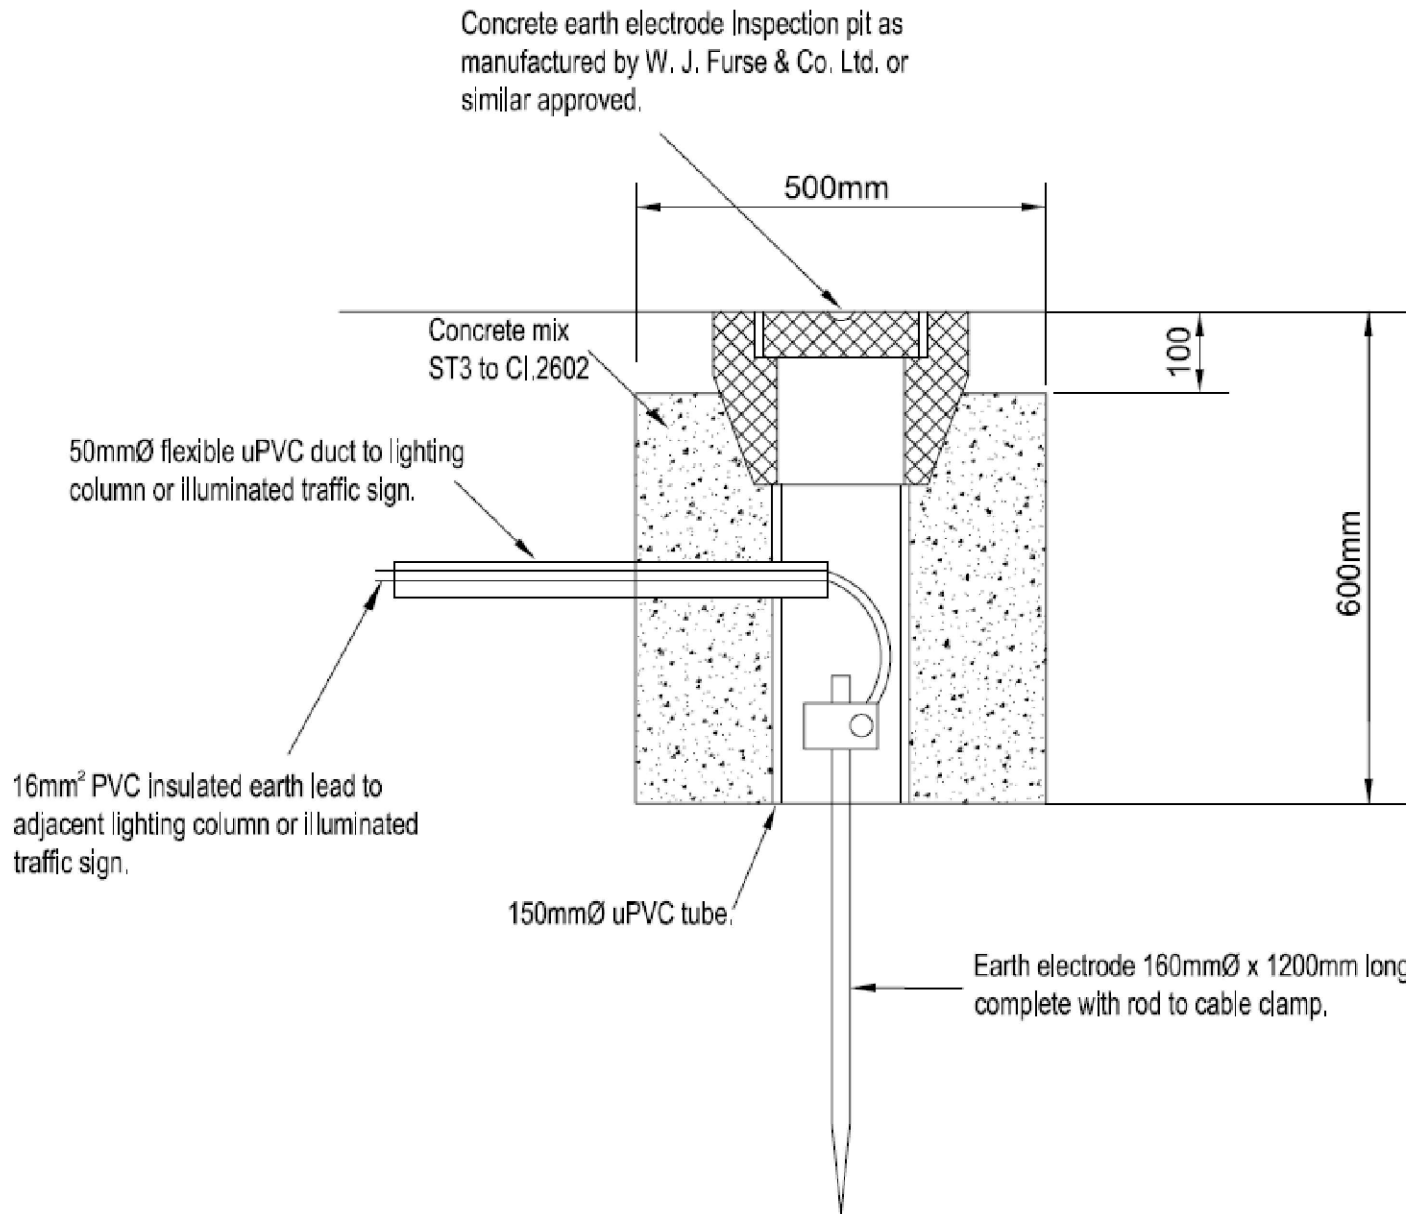

PUBLIC LIGHTING EARTH ELECTRODE

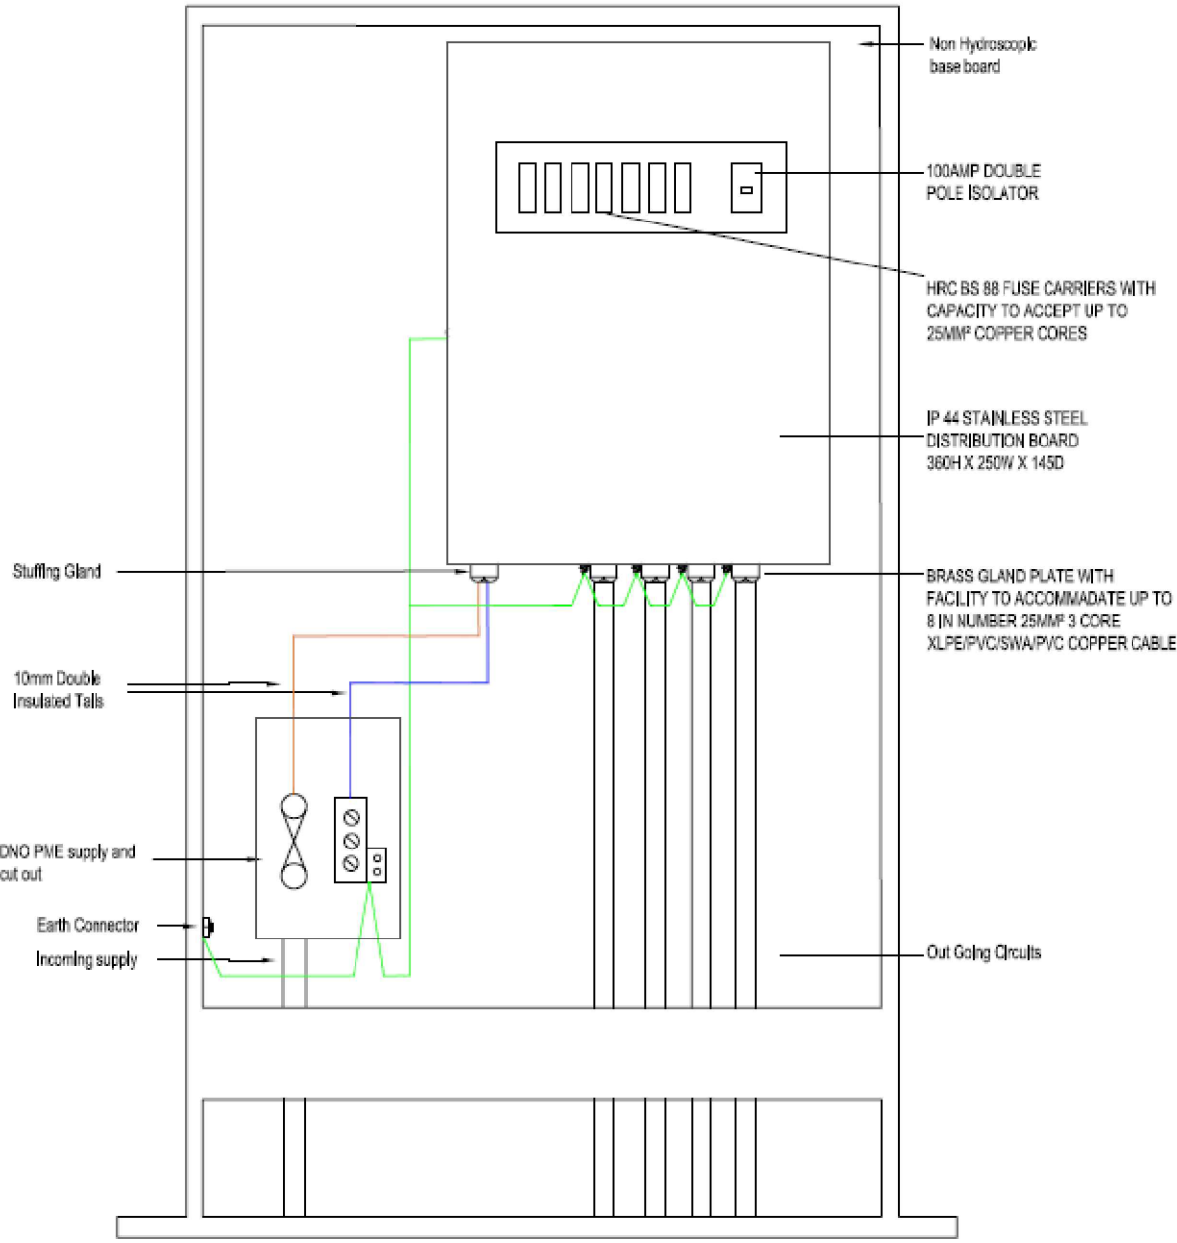

PROPOSED NPT PRIVATE NETWORK PILLAR
FOR TELESA CONTROLLED INFRASTRUCTURE

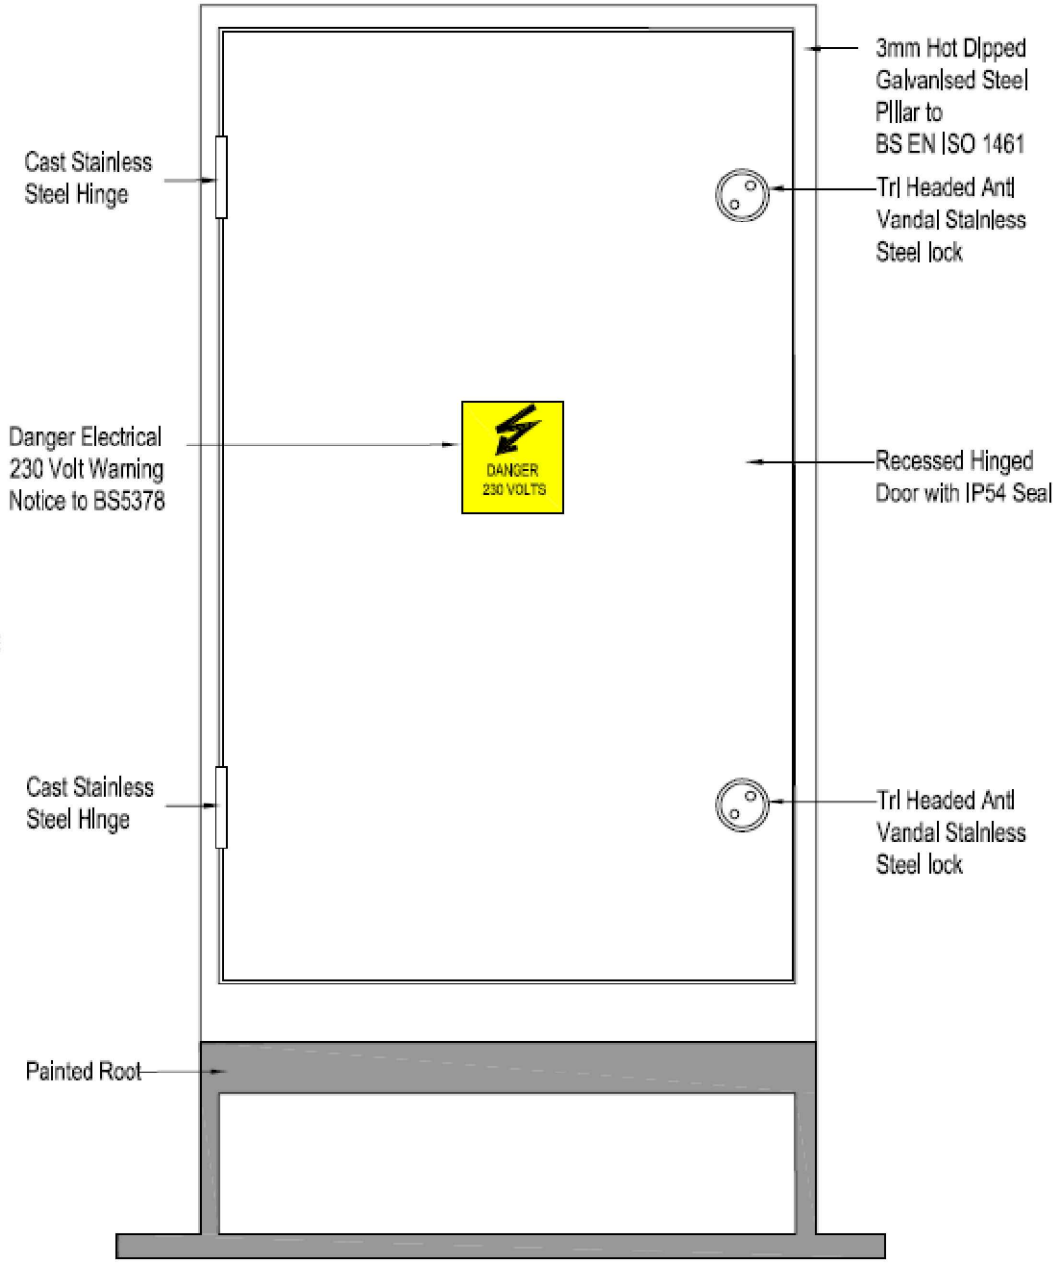


EXTERNAL VIEW OF NEW PILLAR

PILLAR BACK BOARD DIMENSIONS

Width	Height	Depth
600	800	260

PUBLIC LIGHTING PILLAR FOR TELESA CONTROLLED STREET LIGHTING INFRASTRUCTURE

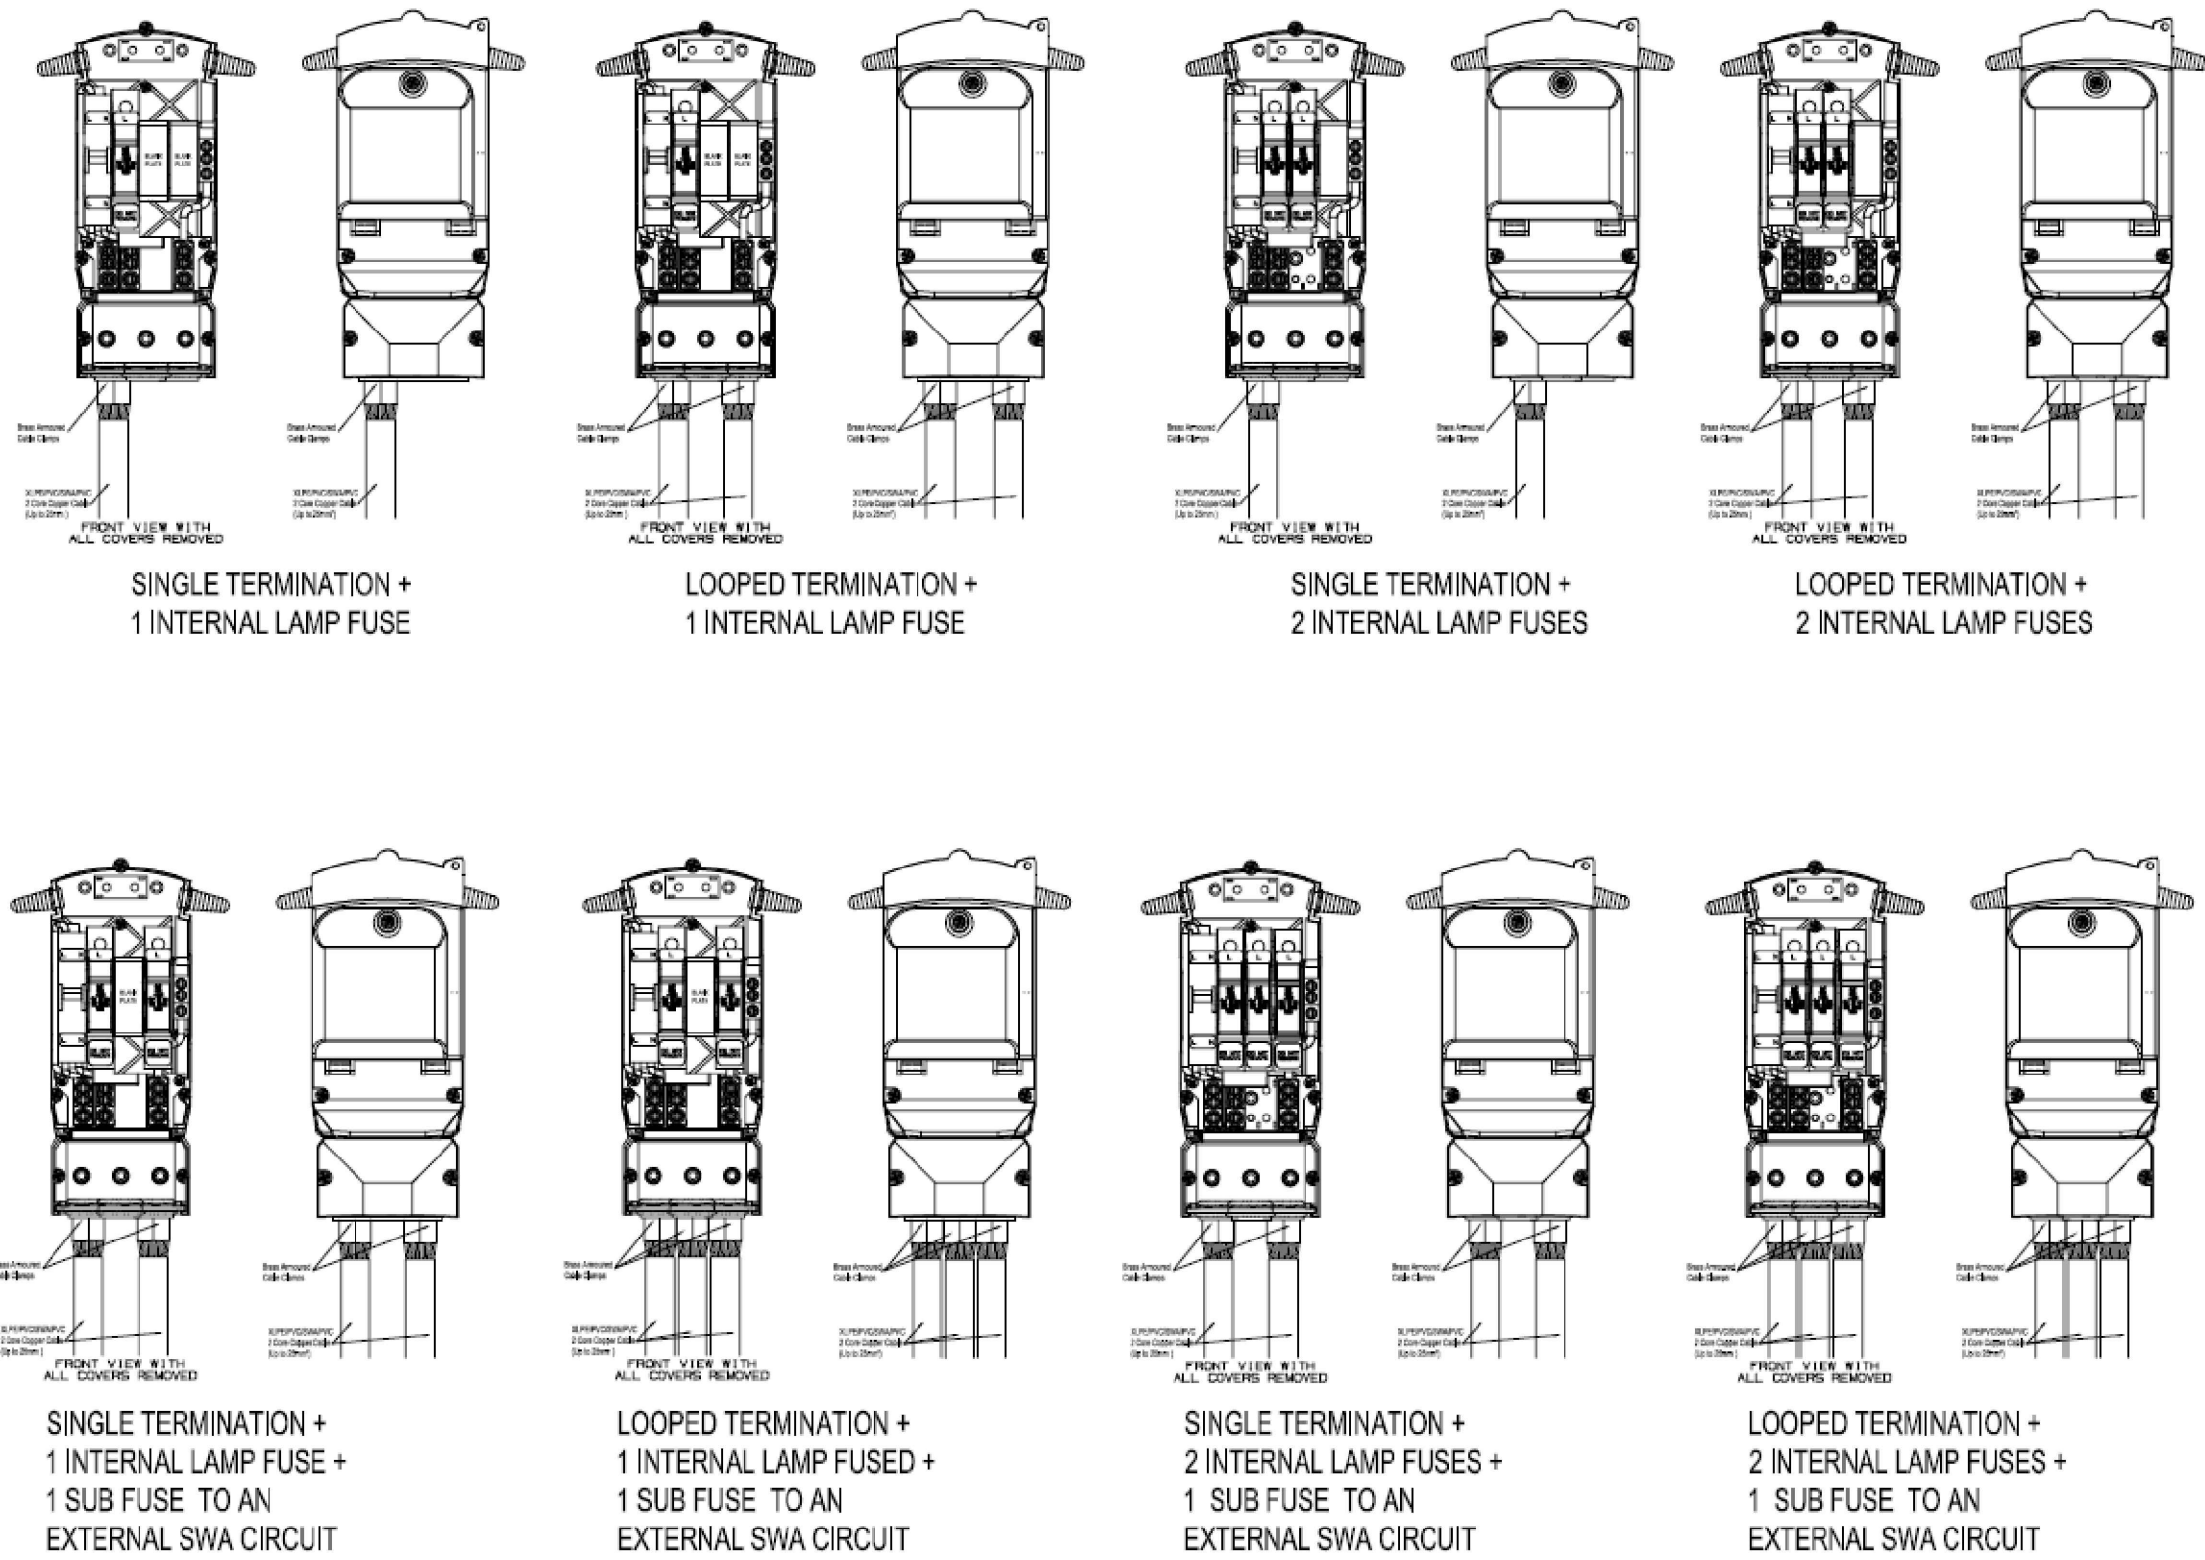

NOTE:
ALL ISOLATORS MUST CONTAIN
A LOCKING FACILITY TO
PADLOCK OFF WHEN ISOLATED,
AND AN INTERLOCK FACILITY TO
PREVENT THE FUSE BEING
REMOVED / REPLACED WHEN
THE ISOLATOR IS IN THE ON
POSITION

PUBLIC LIGHTING FUSED LOCABLE ISOLATOR FOR USE WITHIN LIGHTING COLUMNS / MINI PILLARS

NOTES

1. All dimensions are in millimetres unless otherwise stated.
2. For Trench reinstatement details see drawings C2014B / DR / 0506.

Rev	Details	Dr	Ch	Ap	Date
-----	---------	----	----	----	------

Client

Cyngor Castell-nedd Port Talbot
Neath Port Talbot Council
ENGINEERING AND TRANSPORT
NICOLA PEARCE
DIRECTOR OF ENVIRONMENT AND REGENERATION
THE QUAYS, BRUNEL WAY
BAGLAN ENERGY PARK
NEATH SA11 2GG

Job Title

**C2014B HARBOURSIDE STRATEGIC
EMPLOYMENT SITE**
LIGHTING STANDARD DETAILS

File No.		Financial Code No. 26.007500.B054.300916			
Drawn	DSc	Checked	PDF	Approved	DS
Date	JAN '20	Date	JAN '20	Date	JAN '20
Scales	1:500		Status	PLANNING	
Drawing No.		C2014B / PL / 1302			