
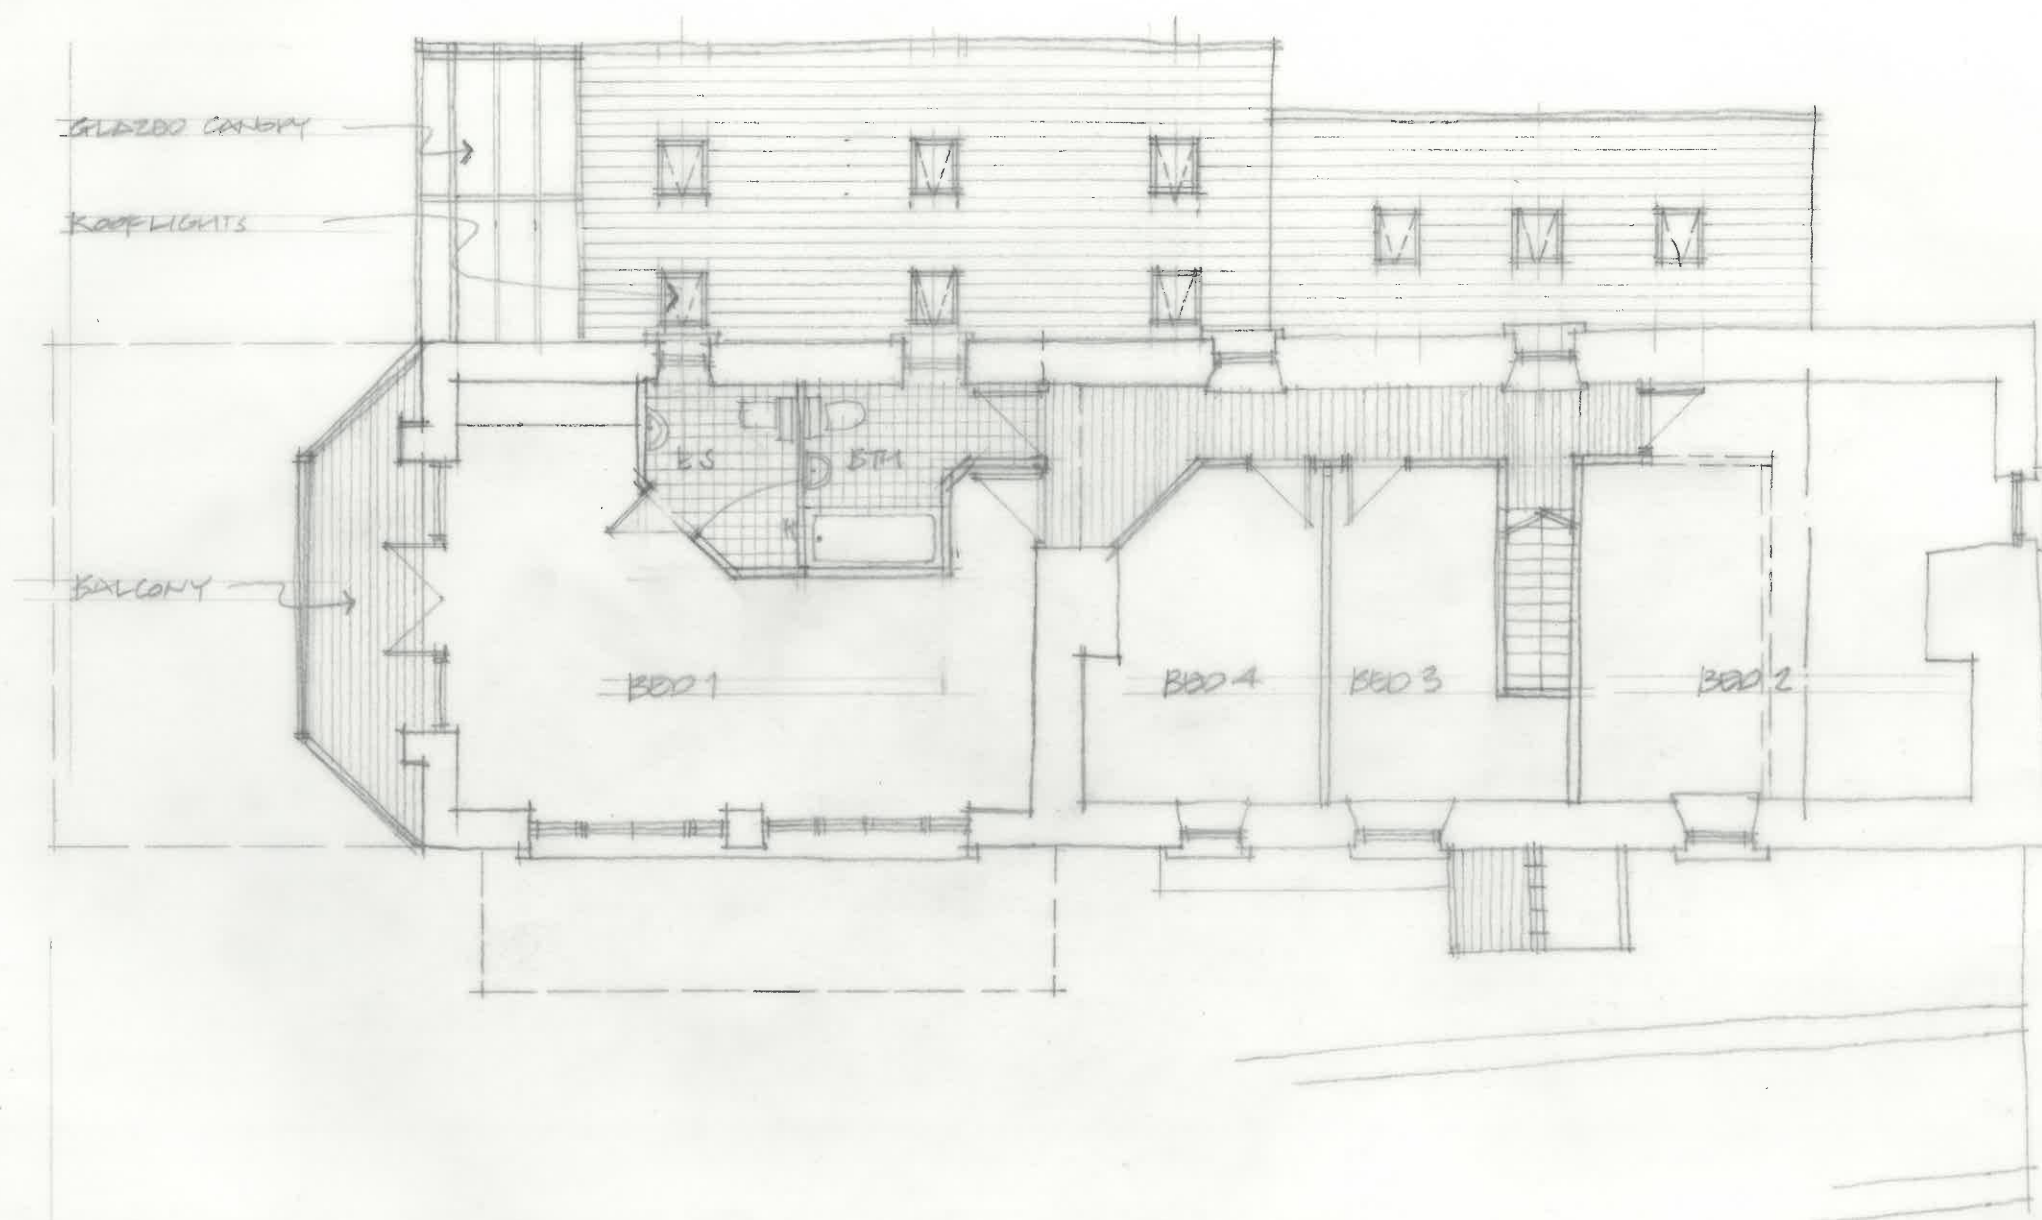


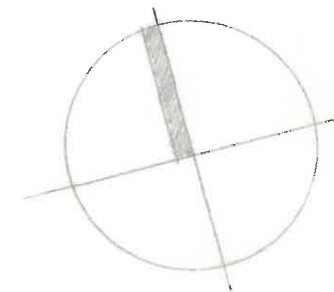

FIRST FLOOR LAYOUT ~ SCALE 1:100 @ A3 ~ AS PROPOSED

PROPOSED EXTENSIONS & ALTERATIONS TO PENTYLA FARM, KENFIG HILL

DRG/PKP/FF/PLN/GA/02

BDML

Bentley Design &
Management Ltd

Stuart Bentley BA (Hons) Arch, BArch (Wales)

Suite 6, 33 The Esplanade, Porthcawl CF36 3YR

t: 01656 817 099 m: 07807 326 892

e: stuartbentley_designs@hotmail.co.uk