


LINE OF PREVIOUS GARAGE'S
EXTENSIONS TO FARM
HOUSE TO BE DEMOLISHED

LINE OF PROPOSED
BALCONY TO FIRST FLOOR
BEDROOM

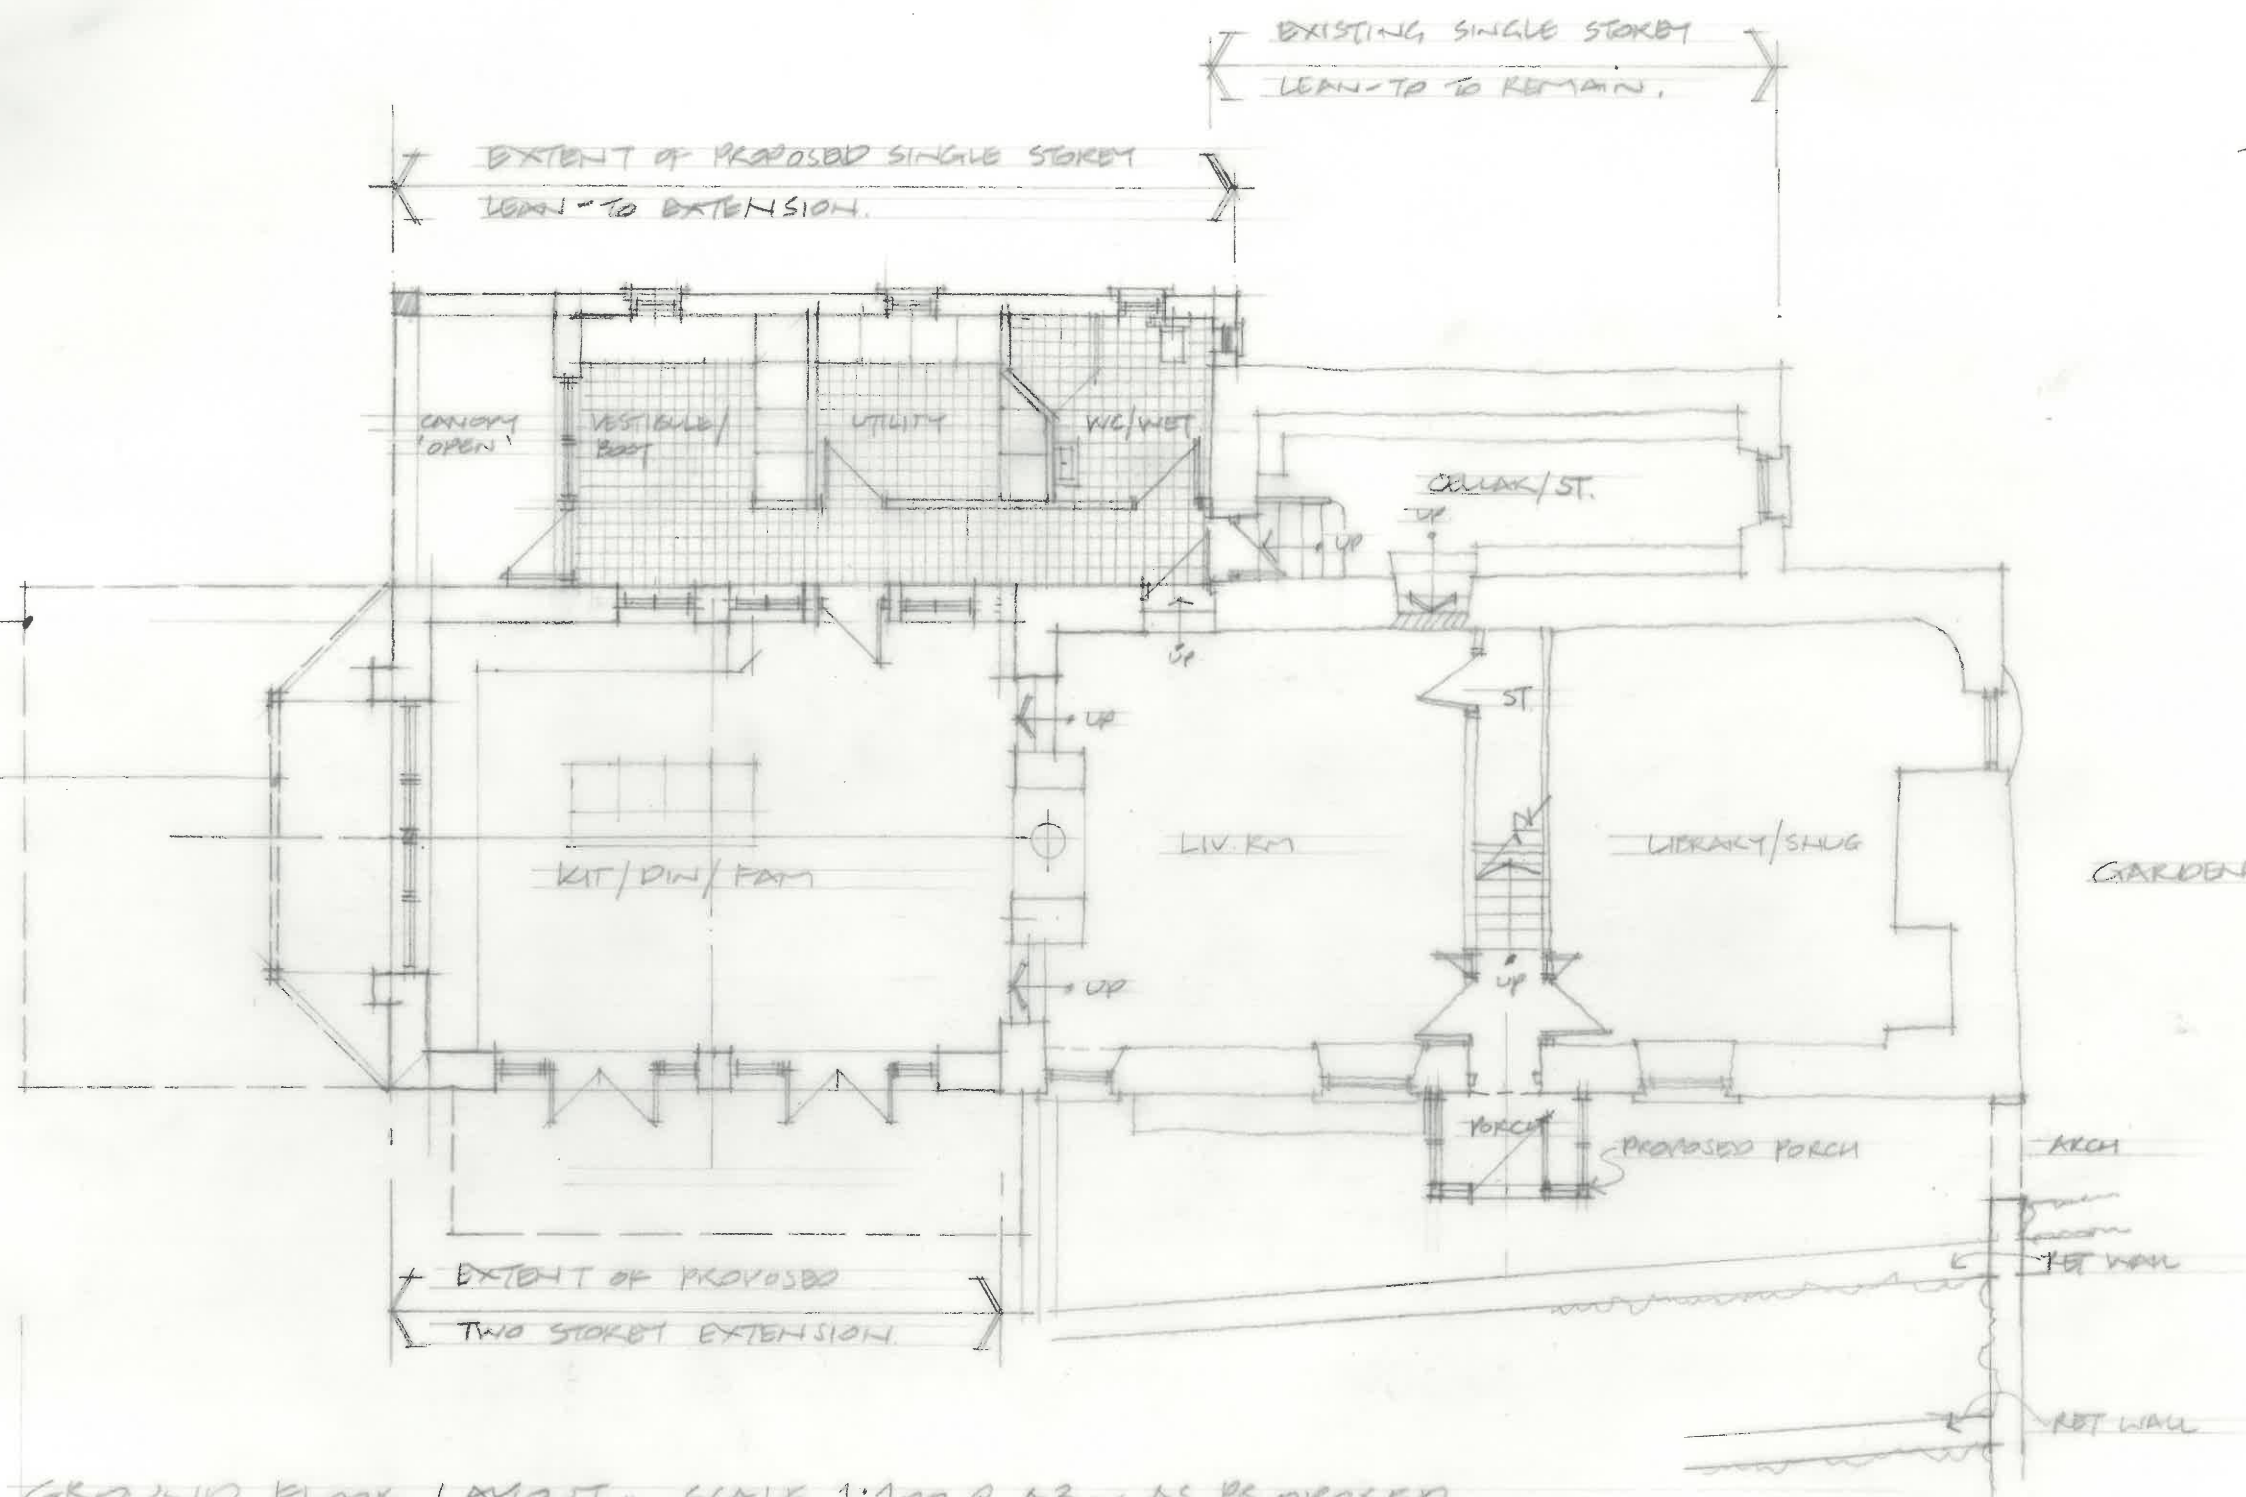

GROUND FLOOR LAYOUT ~ SCALE 1:100 @ A3 ~ AS PROPOSED.

PROPOSED EXTENSIONS & ALTERATIONS TO PENTYLA FARM, KENFIG HILL

DRG/PRF/GF/PUN/GA/01

BDML

Bentley Design &
Management Ltd

Stuart Bentley BA (Hons) Arch, BArch (Wales)

Suite 6, 33 The Esplanade, Porthcawl CF36 3YR

t: 01656 817 099 m: 07807 326 892

e: stuartbentley_designs@hotmail.co.uk