



Pentyla Farm ~ AS EXISTING

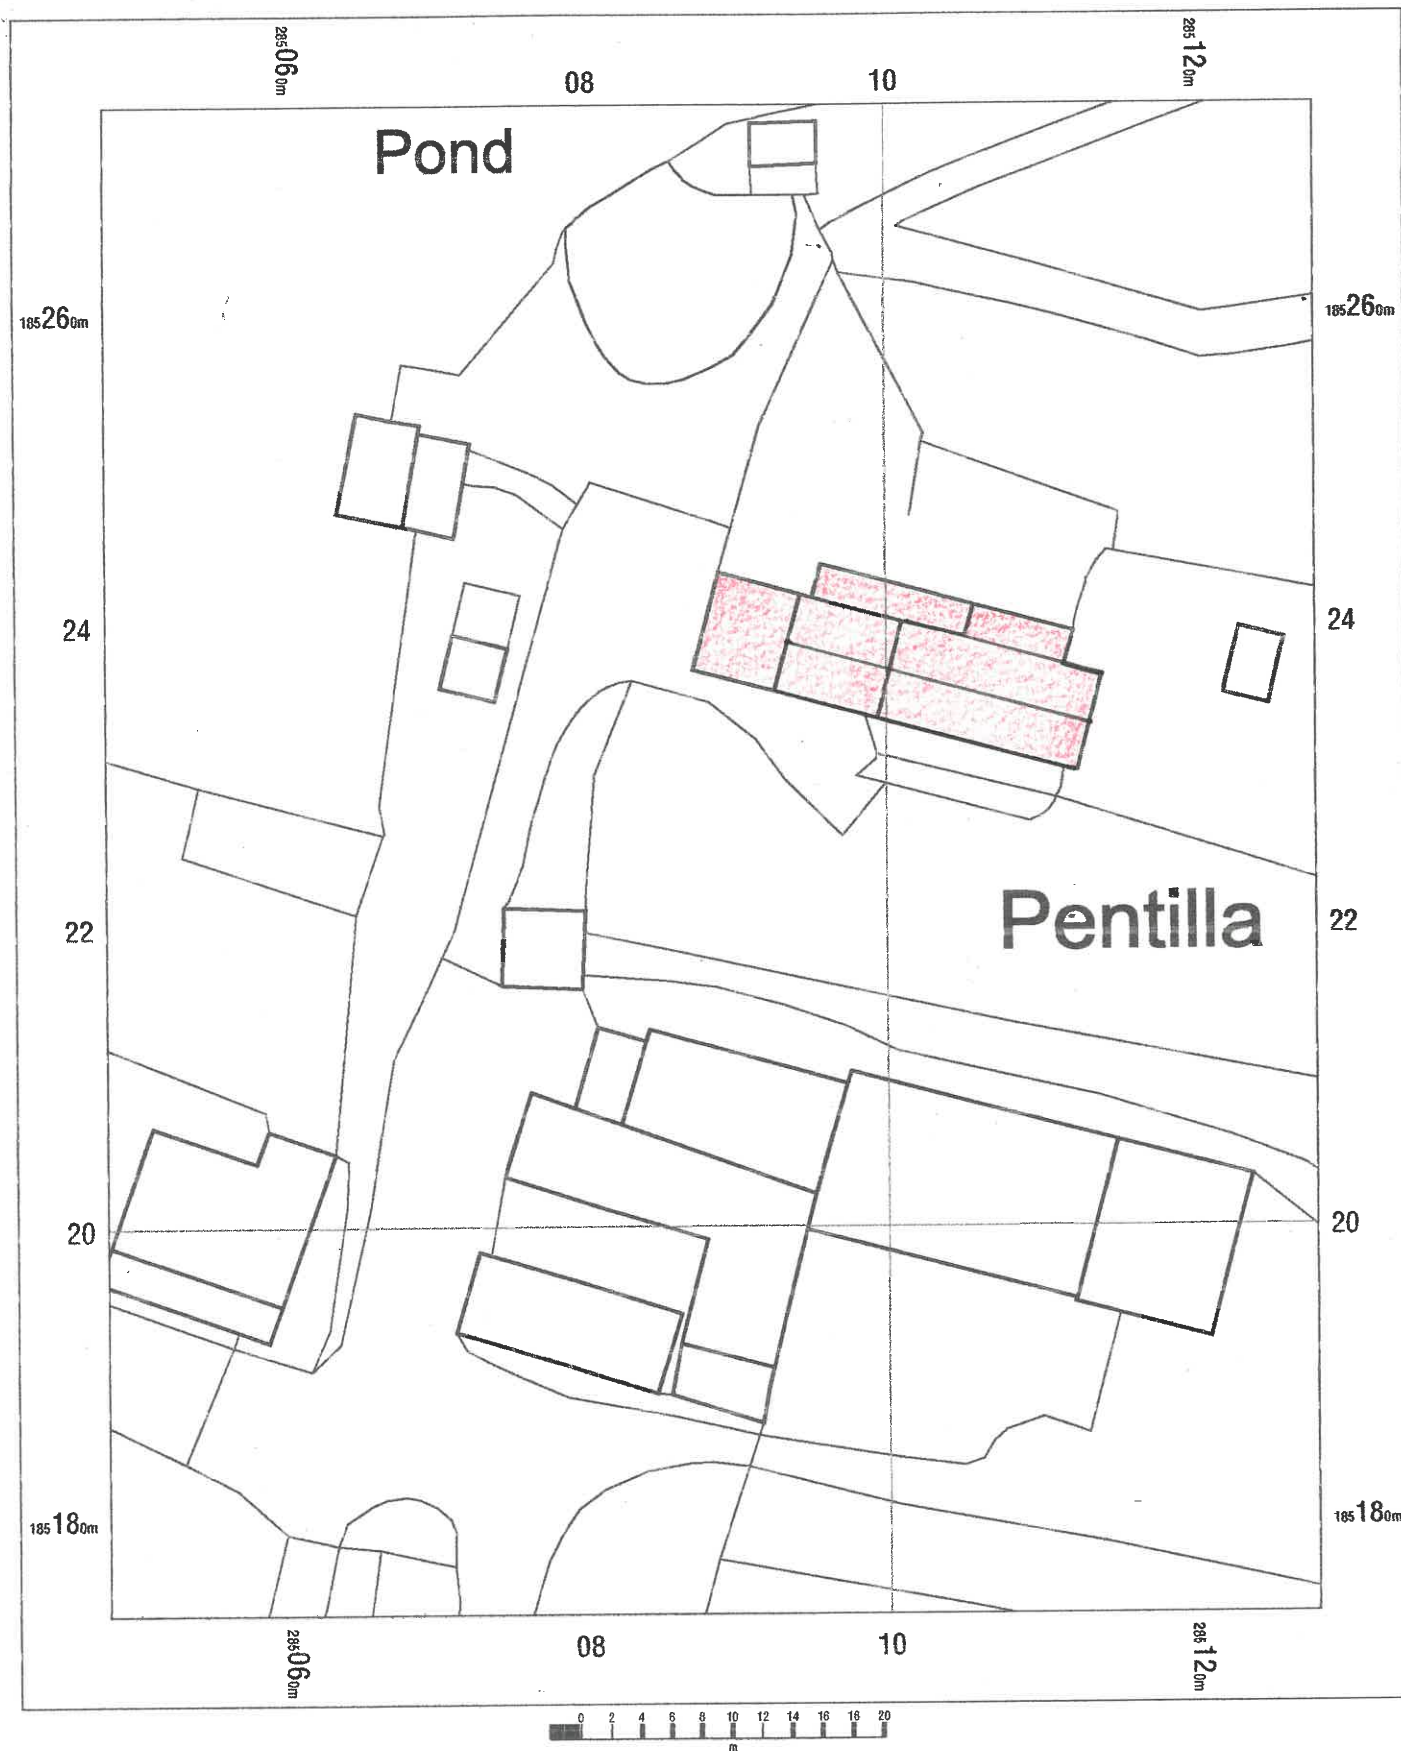


OS MasterMap 1250/2500/10000 scale
 Tuesday, February 4, 2020, ID: BLJT-00857570
www.planningapplicationmaps.co.uk

1:500 scale print at A4, Centre: 285088 E, 185224 N

©Crown Copyright Ordnance Survey. Licence no. 100051661

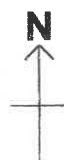

Pentyla Farm ~ AS EXISTING

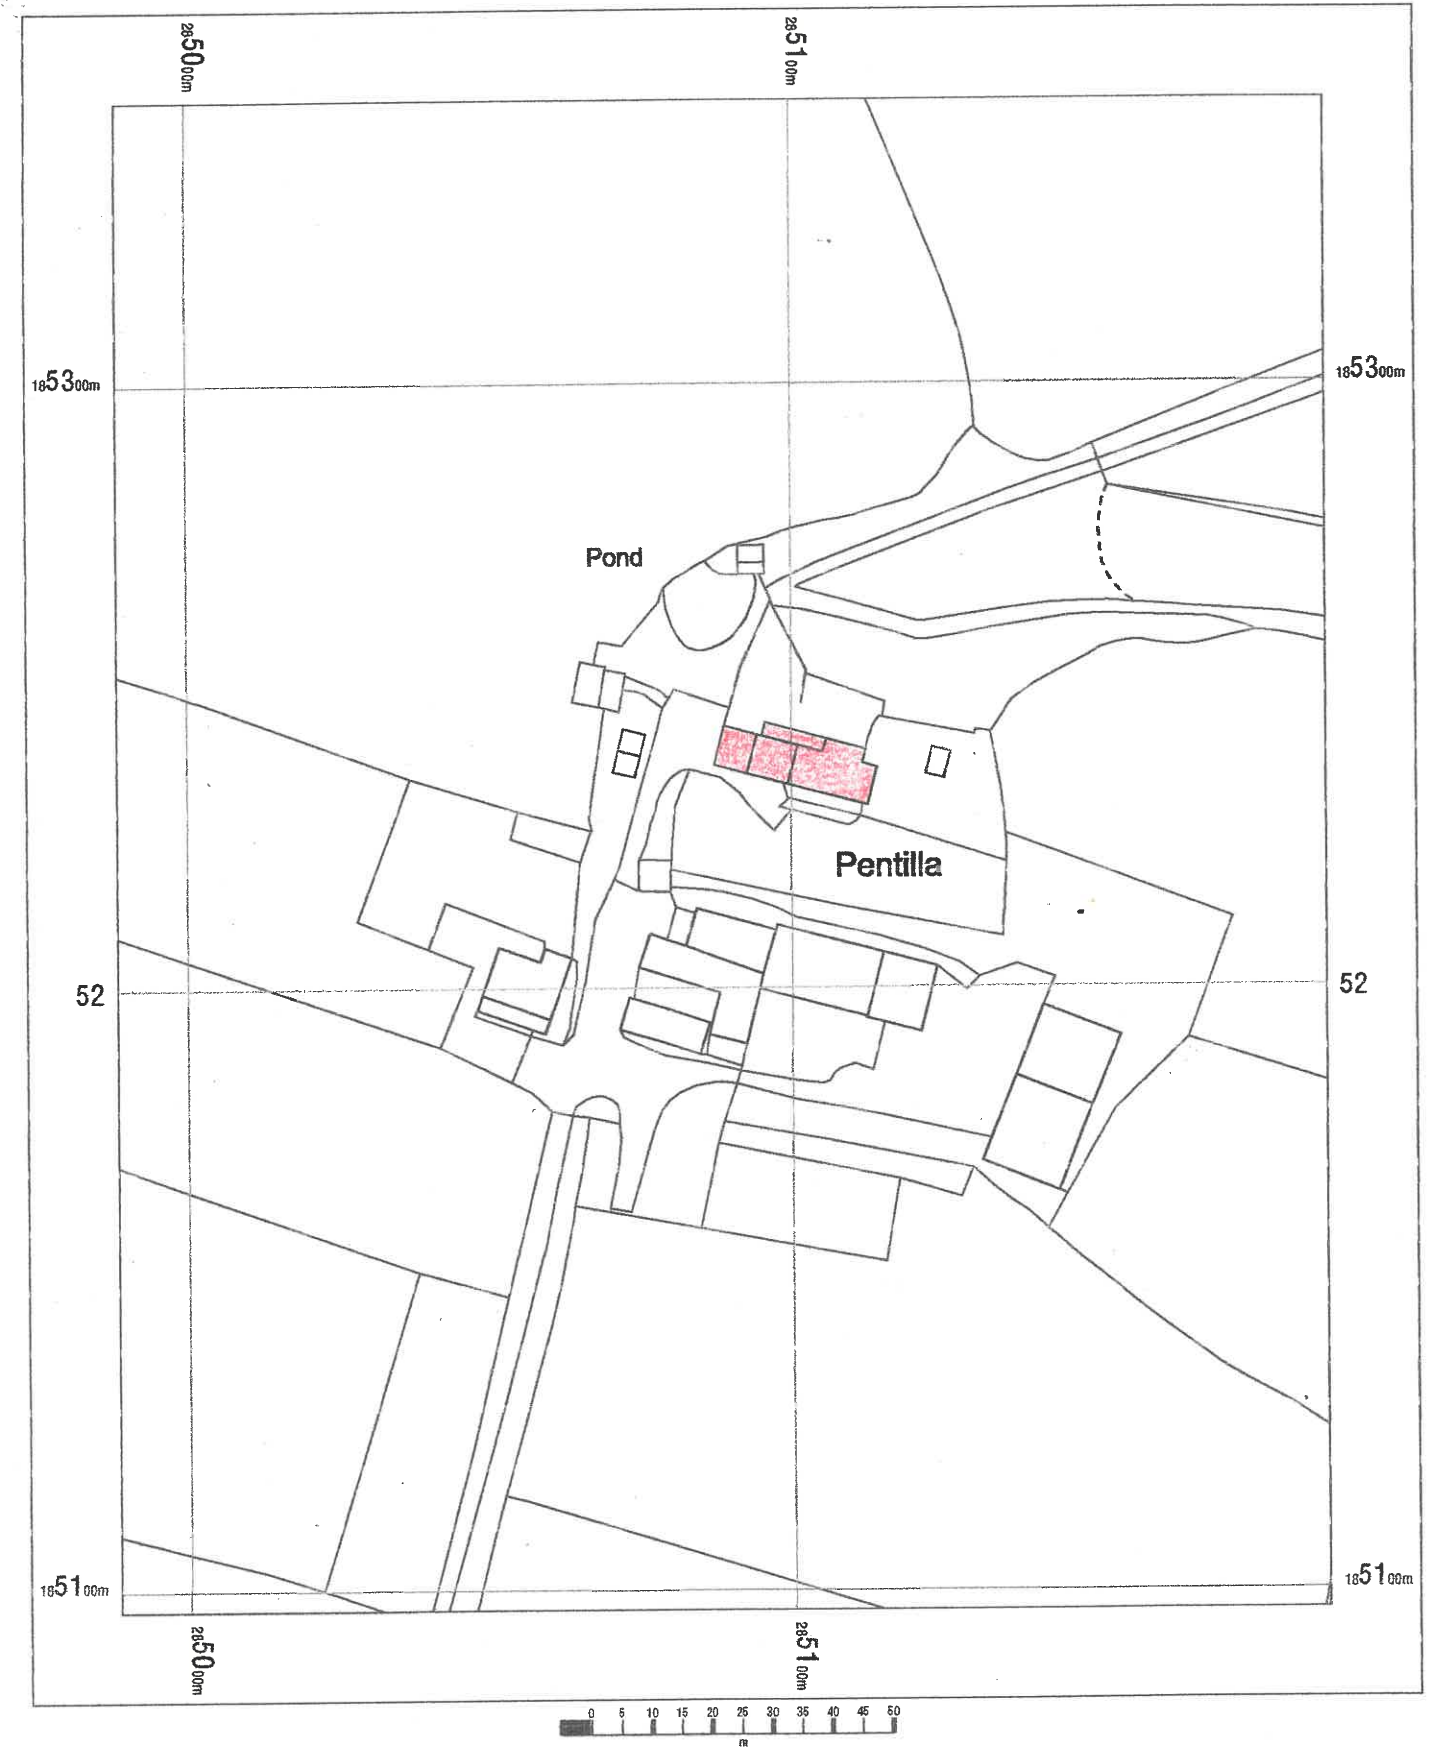

OS MasterMap 1250/2500/10000 scale
 Tuesday, February 4, 2020, ID: BLJT-00857571
www.planningapplicationmaps.co.uk

1:1250 scale print at A4, Centre: 285088 E, 185222 N

©Crown Copyright Ordnance Survey. Licence no. 100051661

