

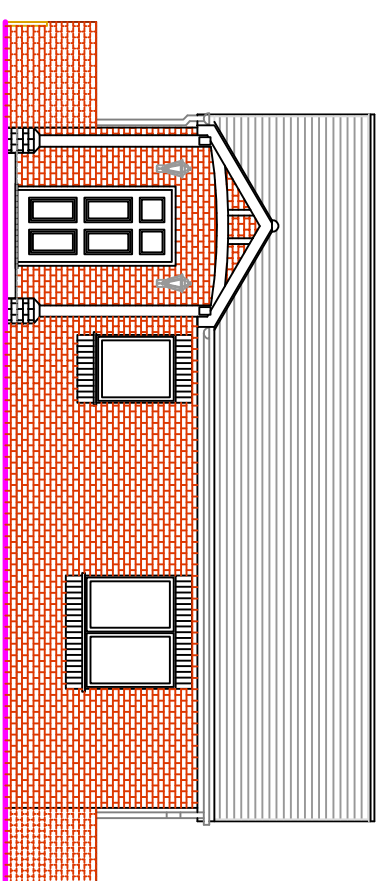
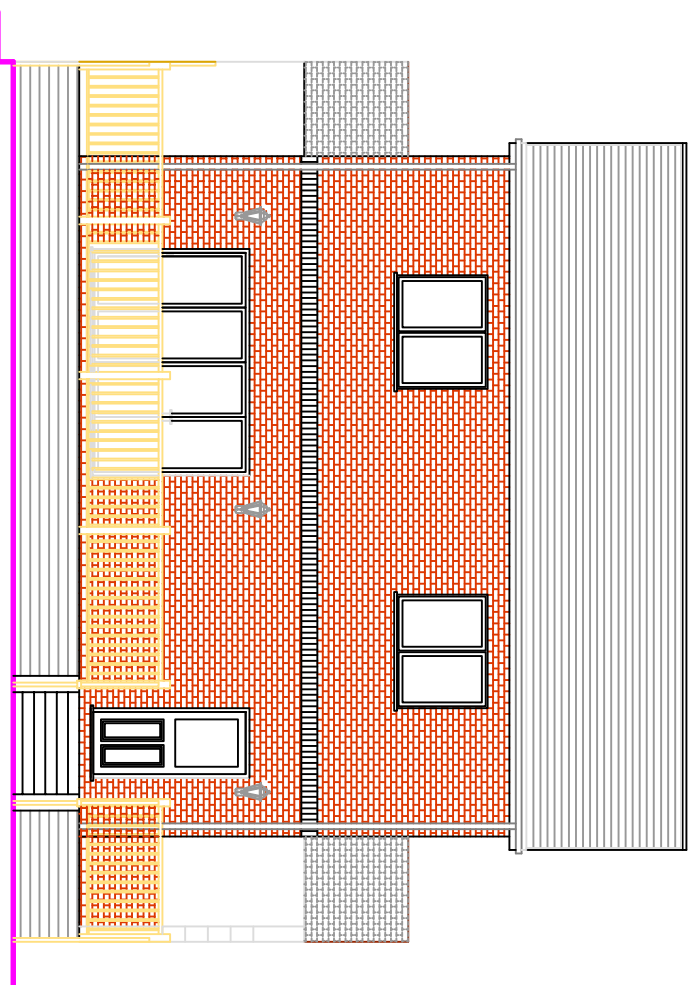


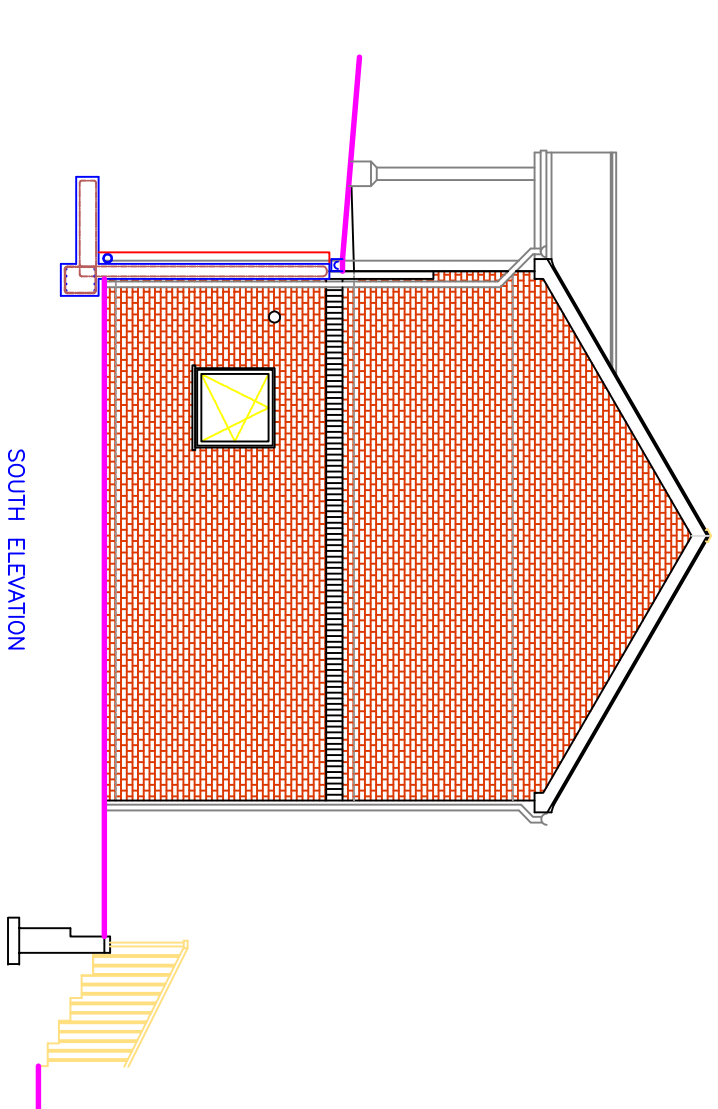

EXTERNAL FINISHES TO BE
AGREED

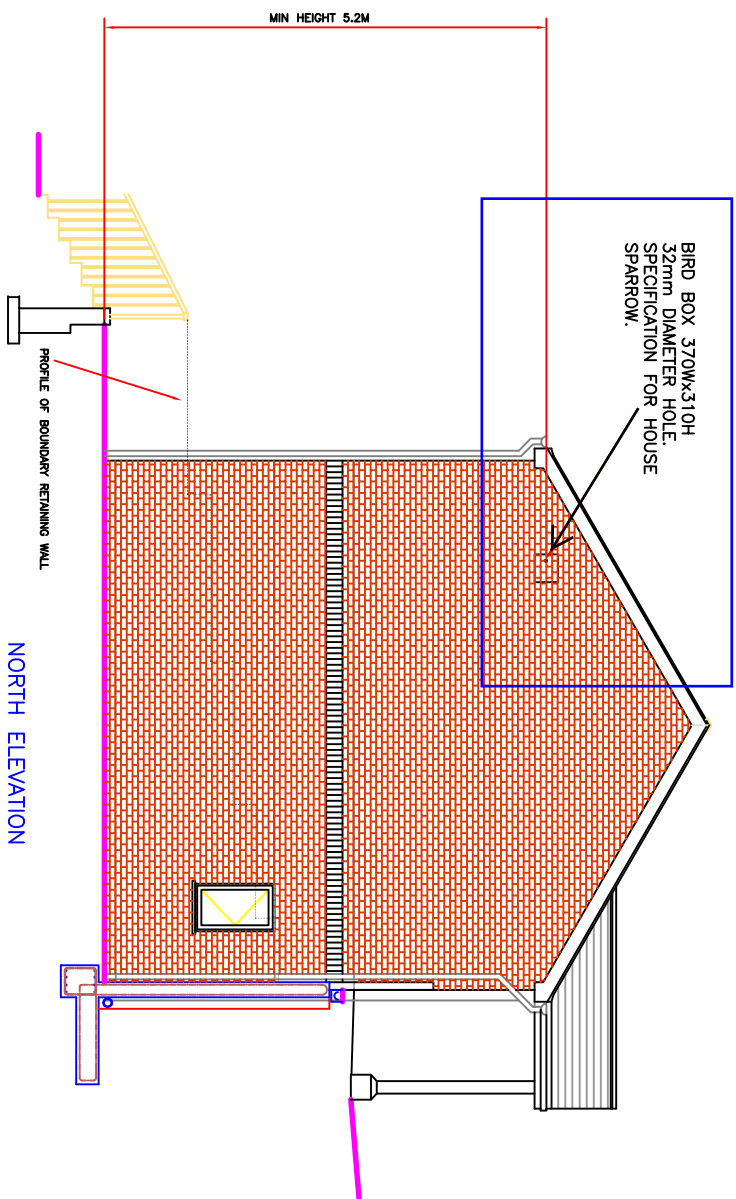

EXISTING GROUND LEVEL TO EXCAVATED TO
SUIT GEOLOGISTS RECOMMENDATION AND

DESIGN NOTES

Designer : Christopher Williams
Date : 4TH July 2019
ALL DIMENSIONS ARE TO BE
CONFIRMED ON SITE!

DRAWING No:- WE/TTC/19/A13

PROJECT:- Proposed Dwelling at Tabernacle Terrace, Cwmavon

TITLE:- PLOT 1 and 2 PROPOSED ELEVATIONS

Scale 1:100 (A3).

Job Ref : WE/TTC/19
Customer : Mr Wyn Edwards
Site Address : TABERNACLE
TERRACE, CWMAYON

Design Services.
15 Ascot Drive
Baglan
Port Talbot
SA12 8YL.