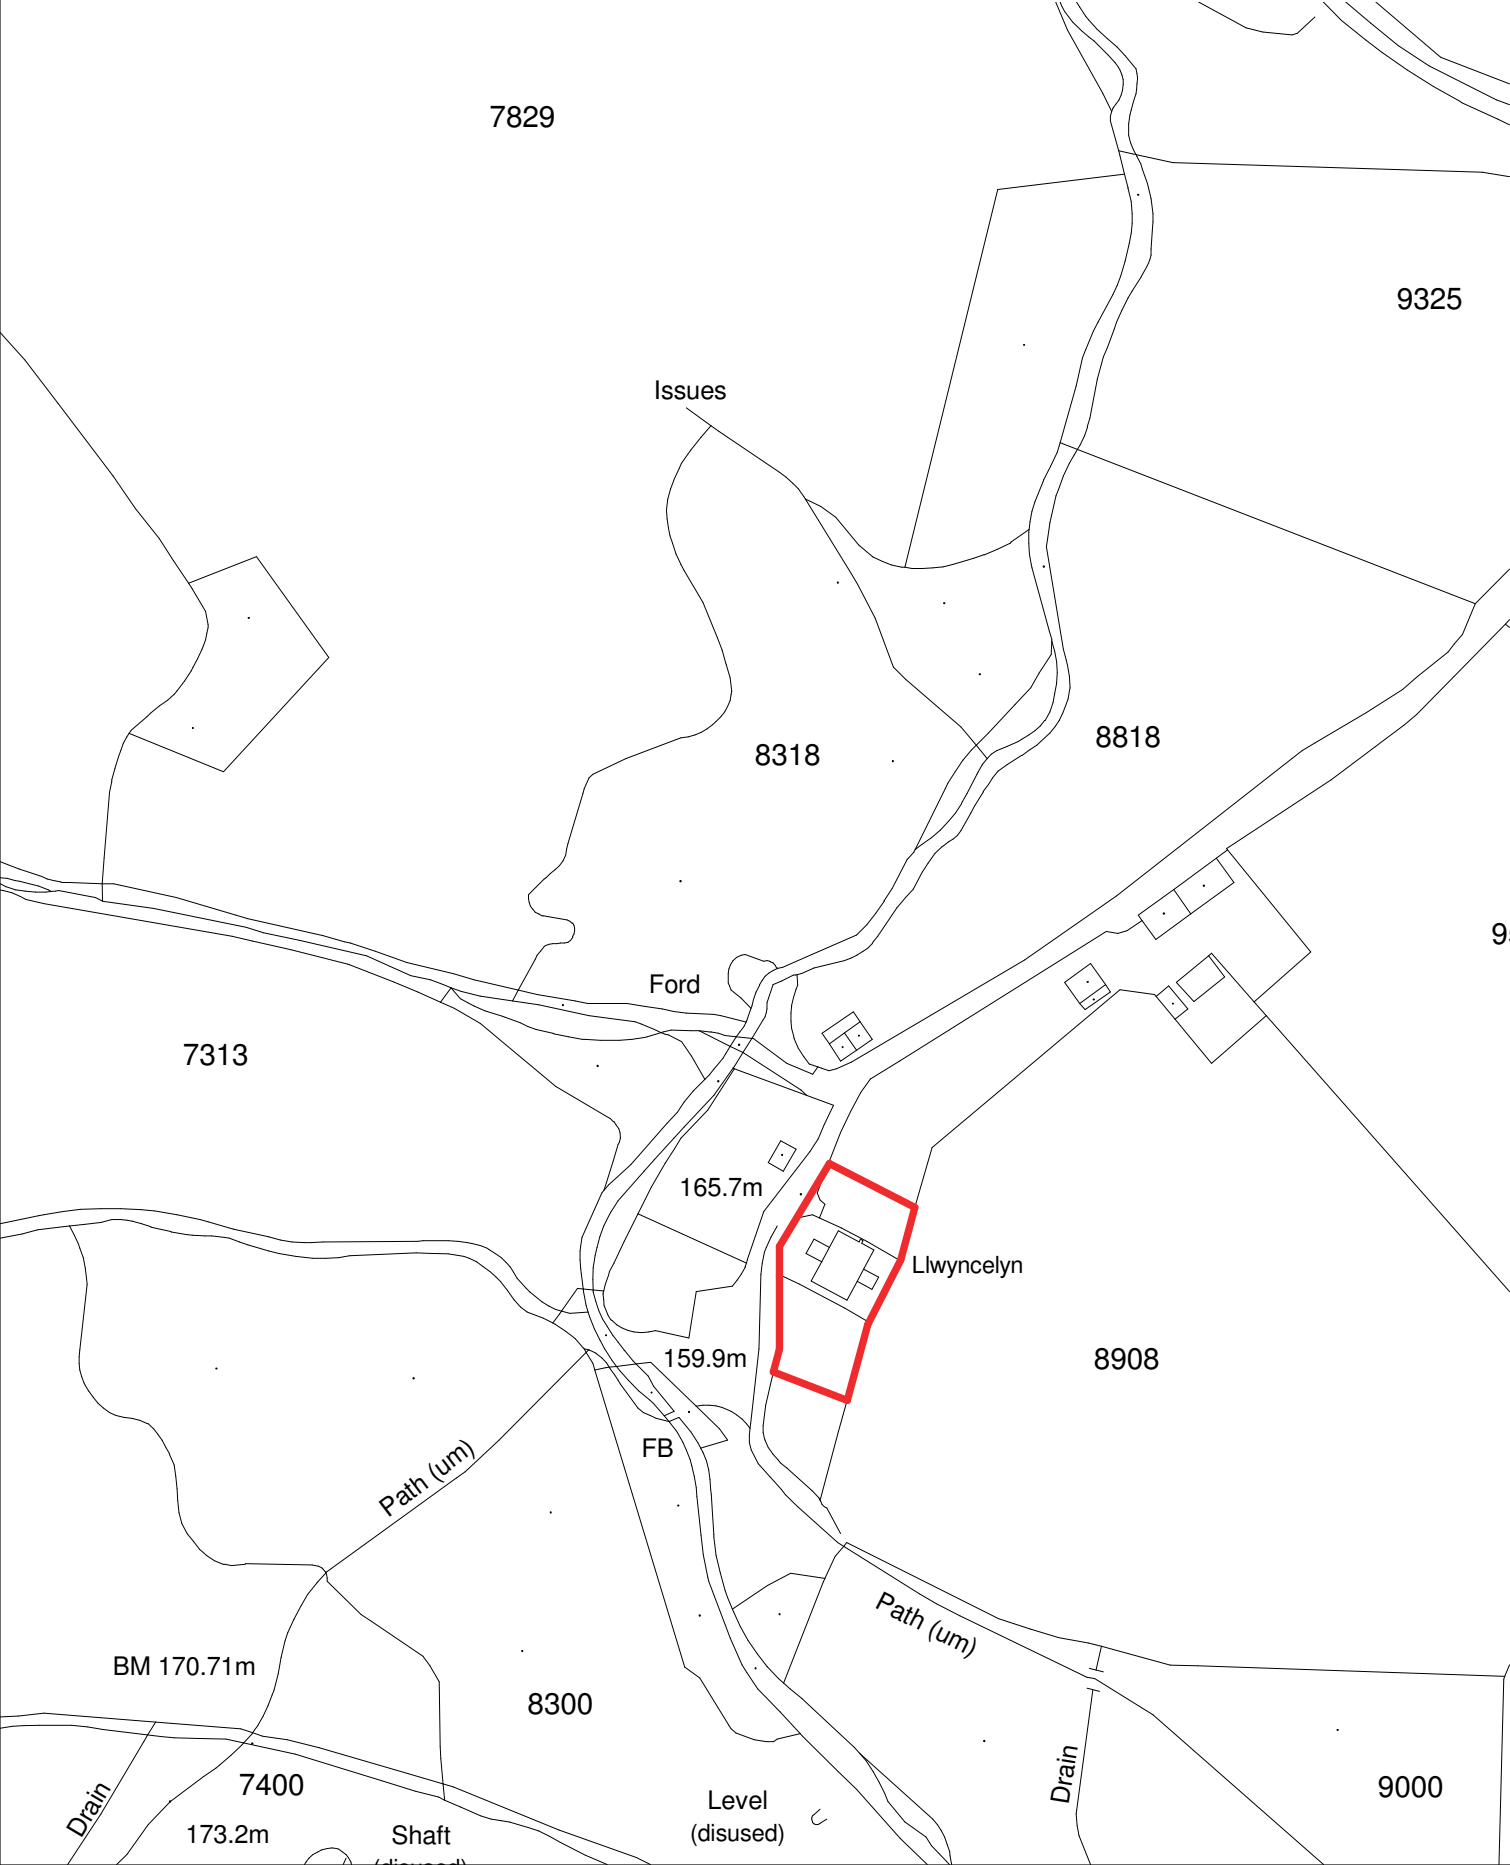


PROJECT		CLIENT			
PROPOSED SIDE EXTENSION TO LLWYN CELYN FARM, RHIW FAWR, SA9 2RB					
SHEET		Date	Project Number	Scale (@ A4)	REV
Location plan		Issue Date	Project Number	1 : 1250	
		Drawn by	DRAWING NUMBER		
		Author Checked by Checker	300-01		