
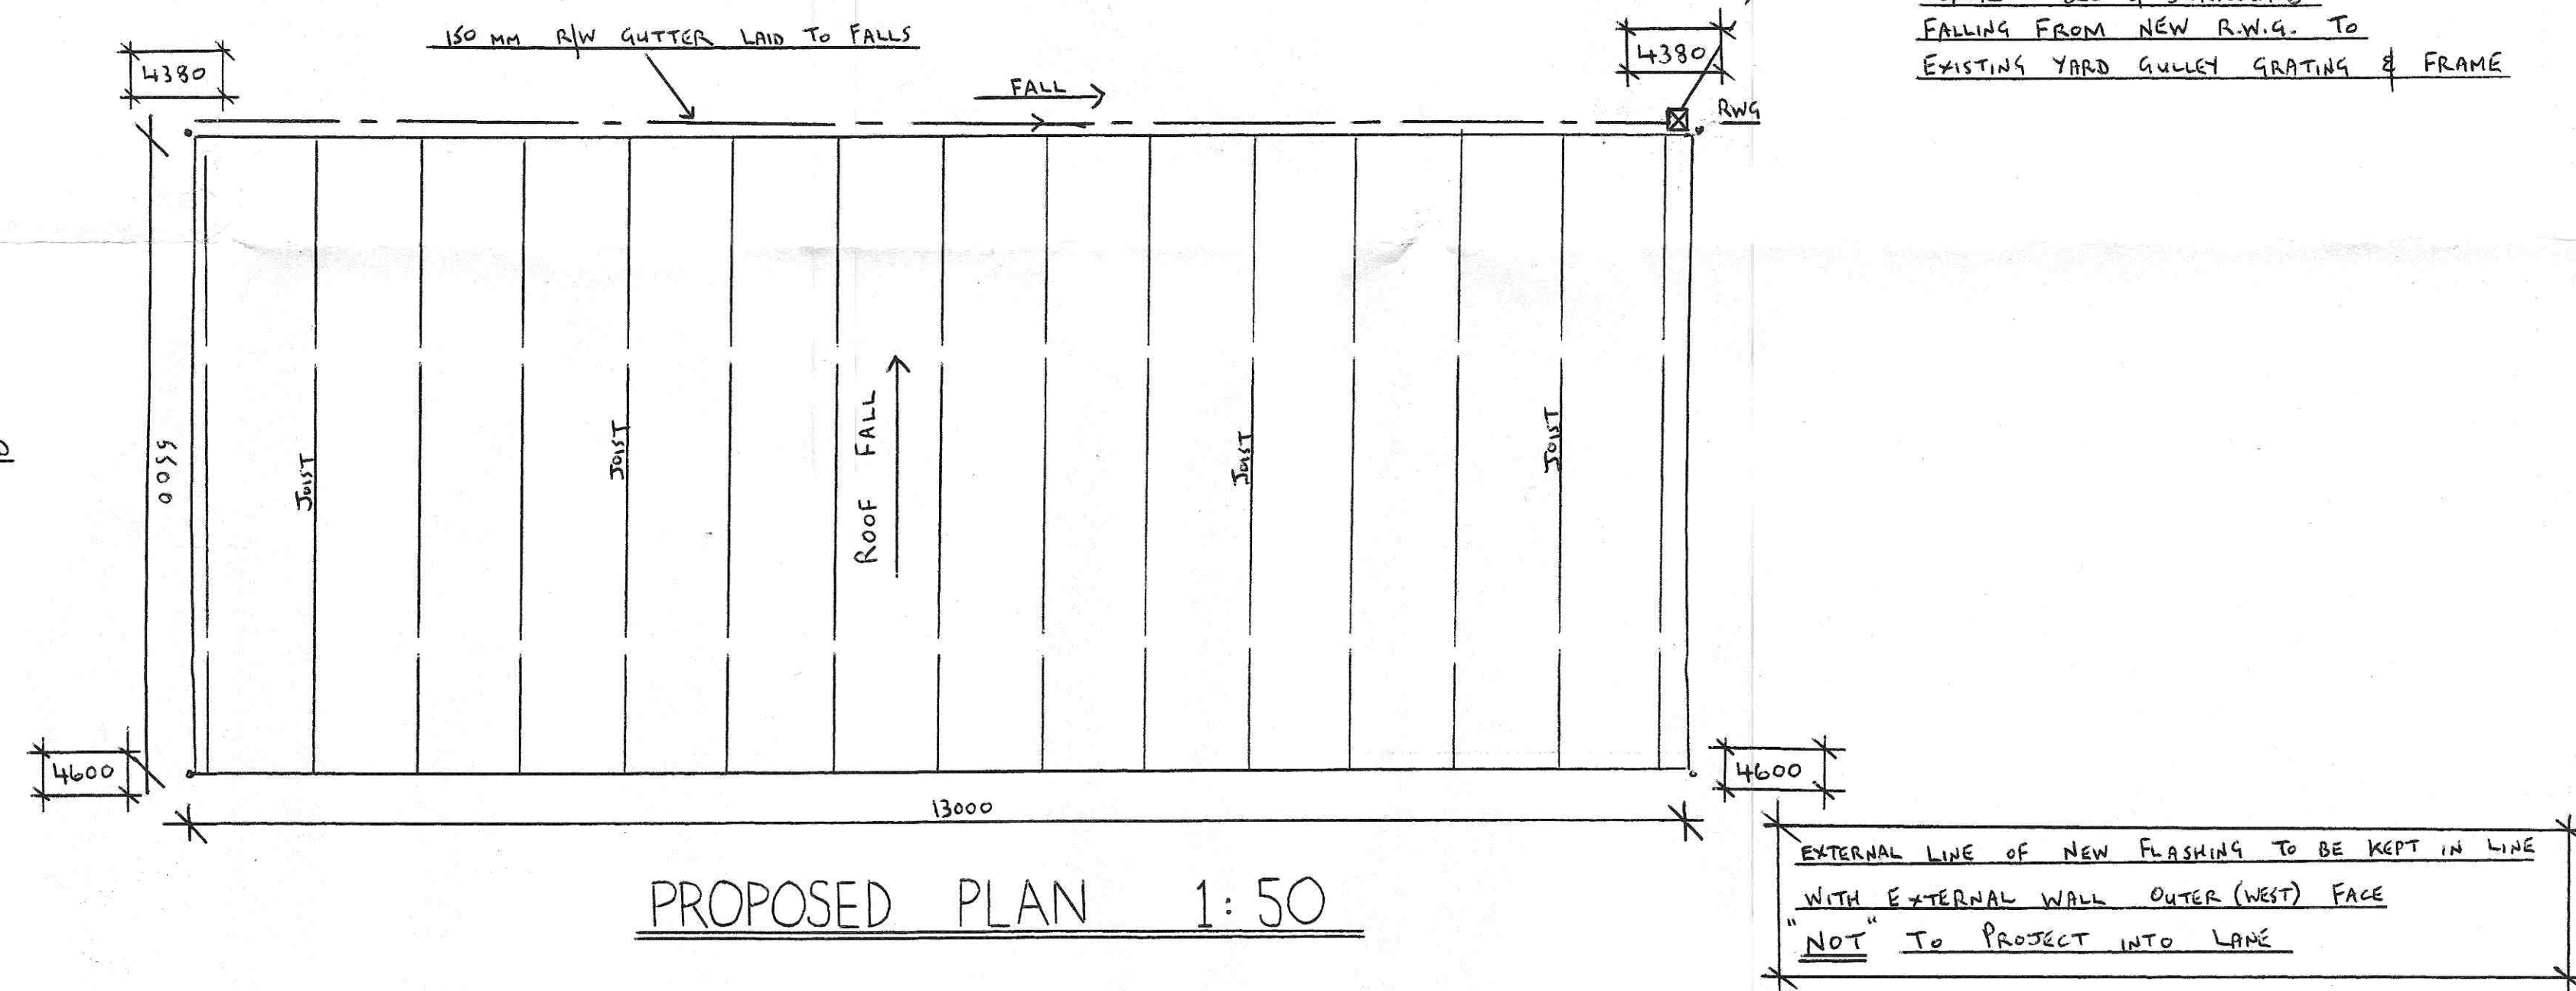
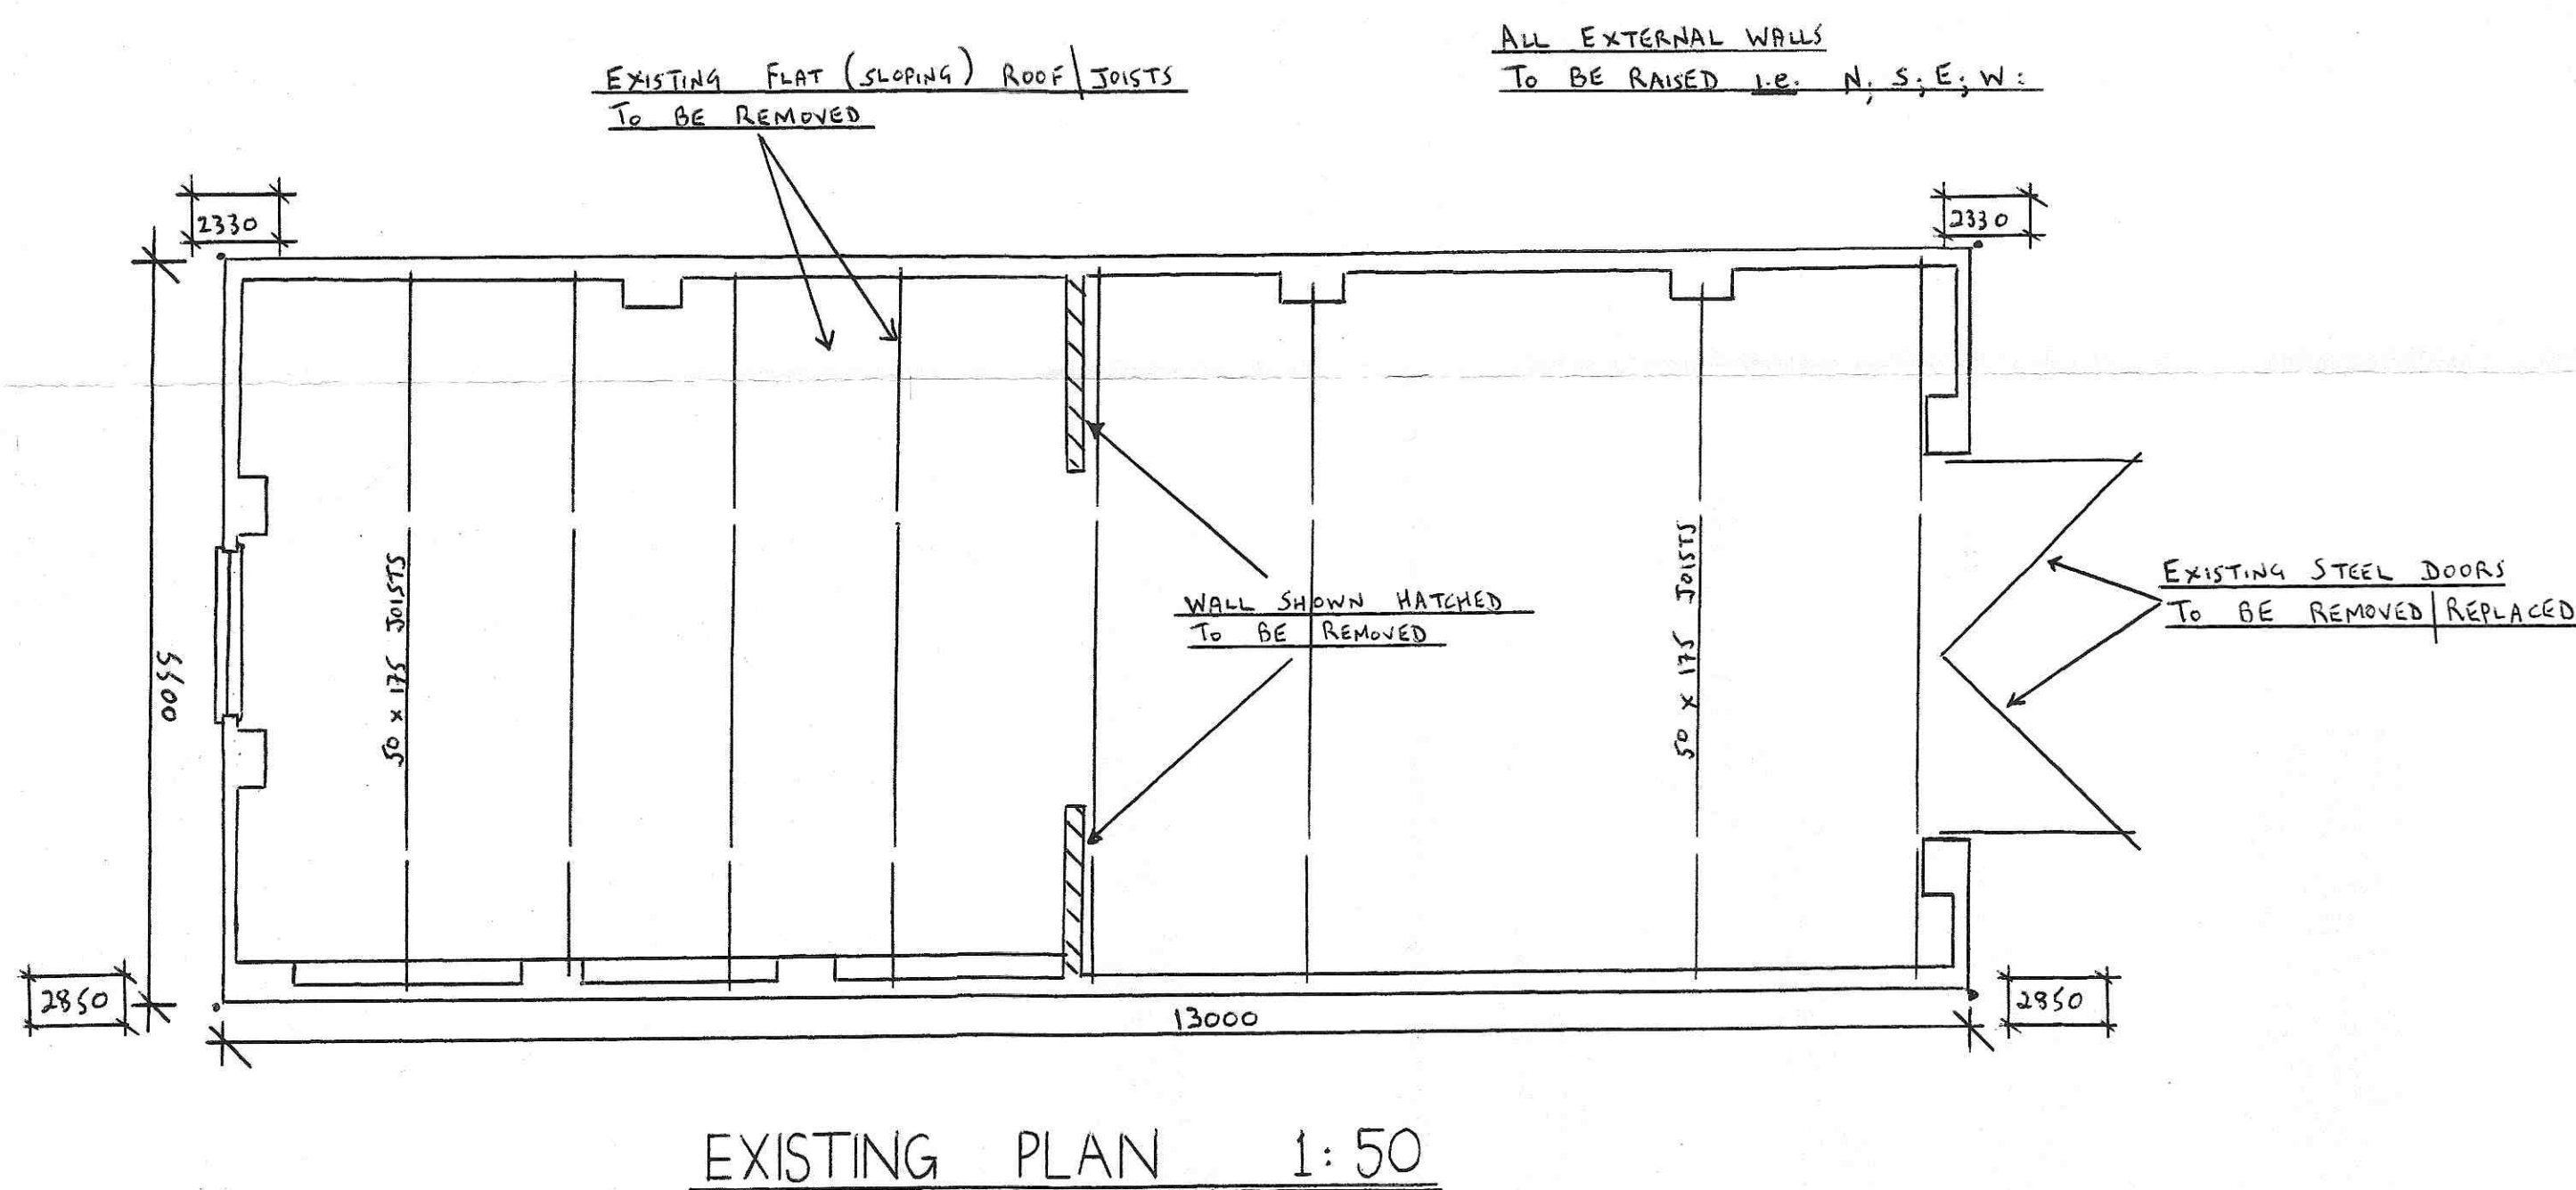
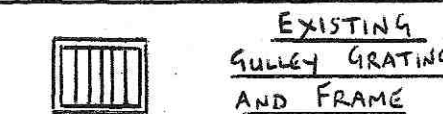
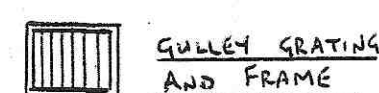
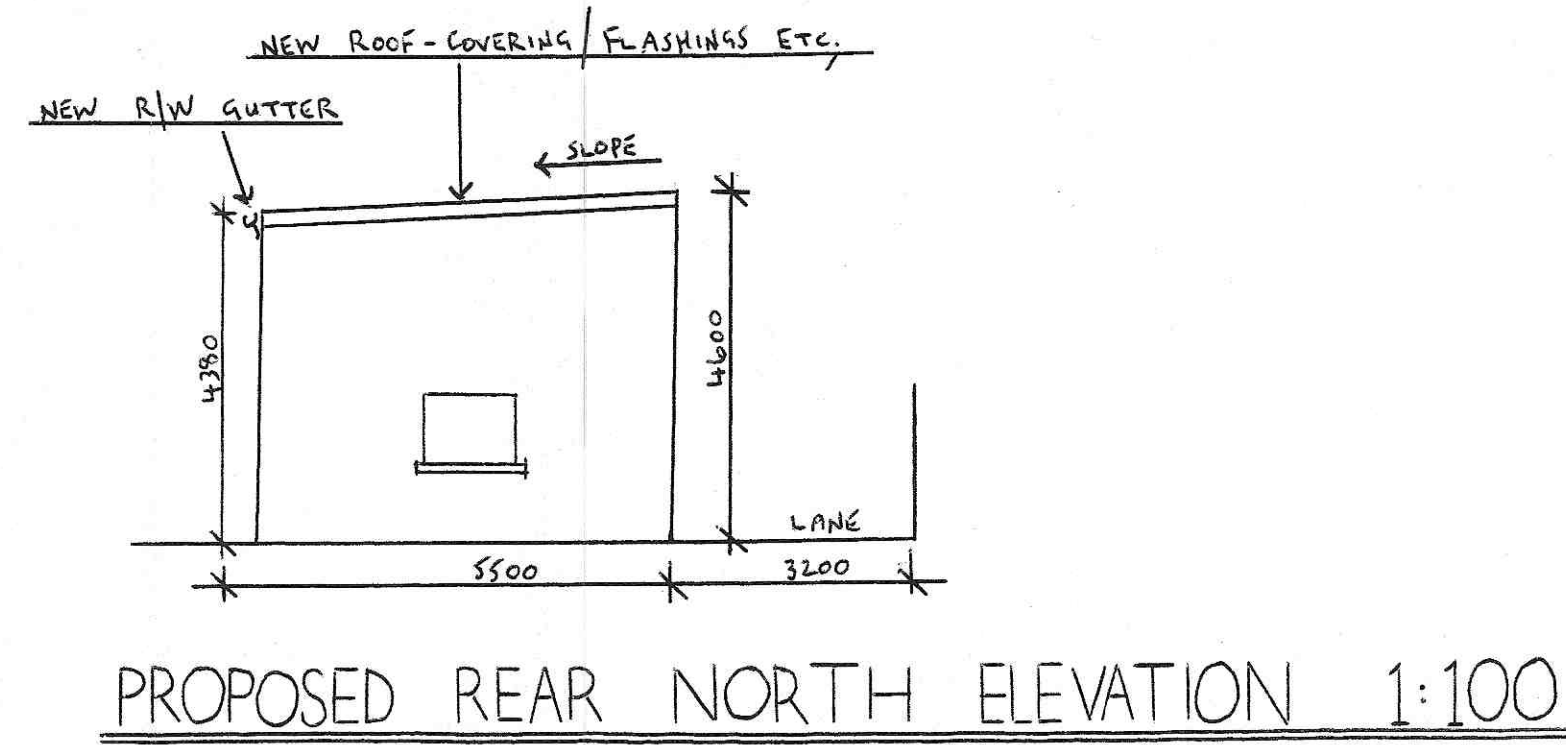
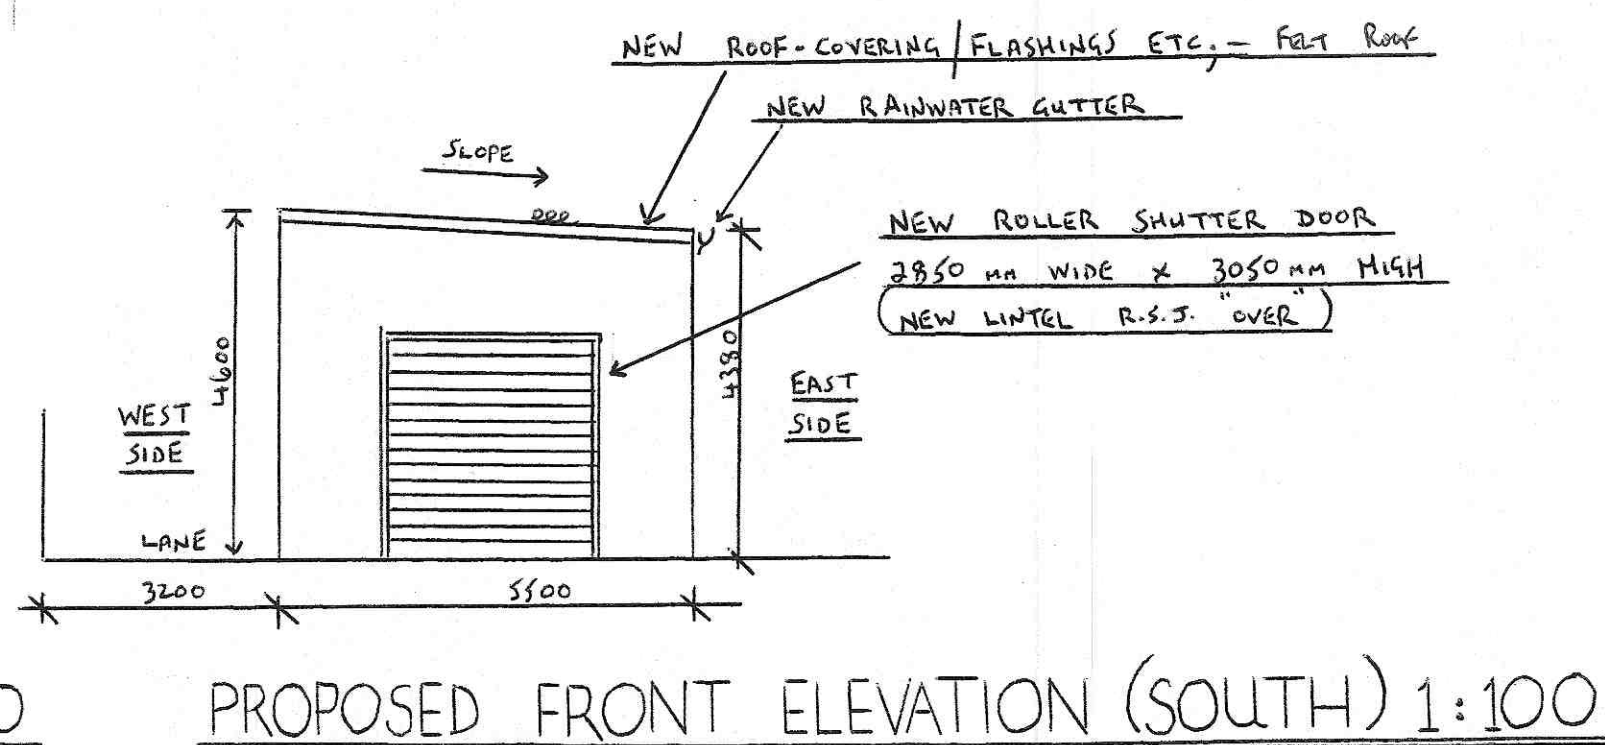
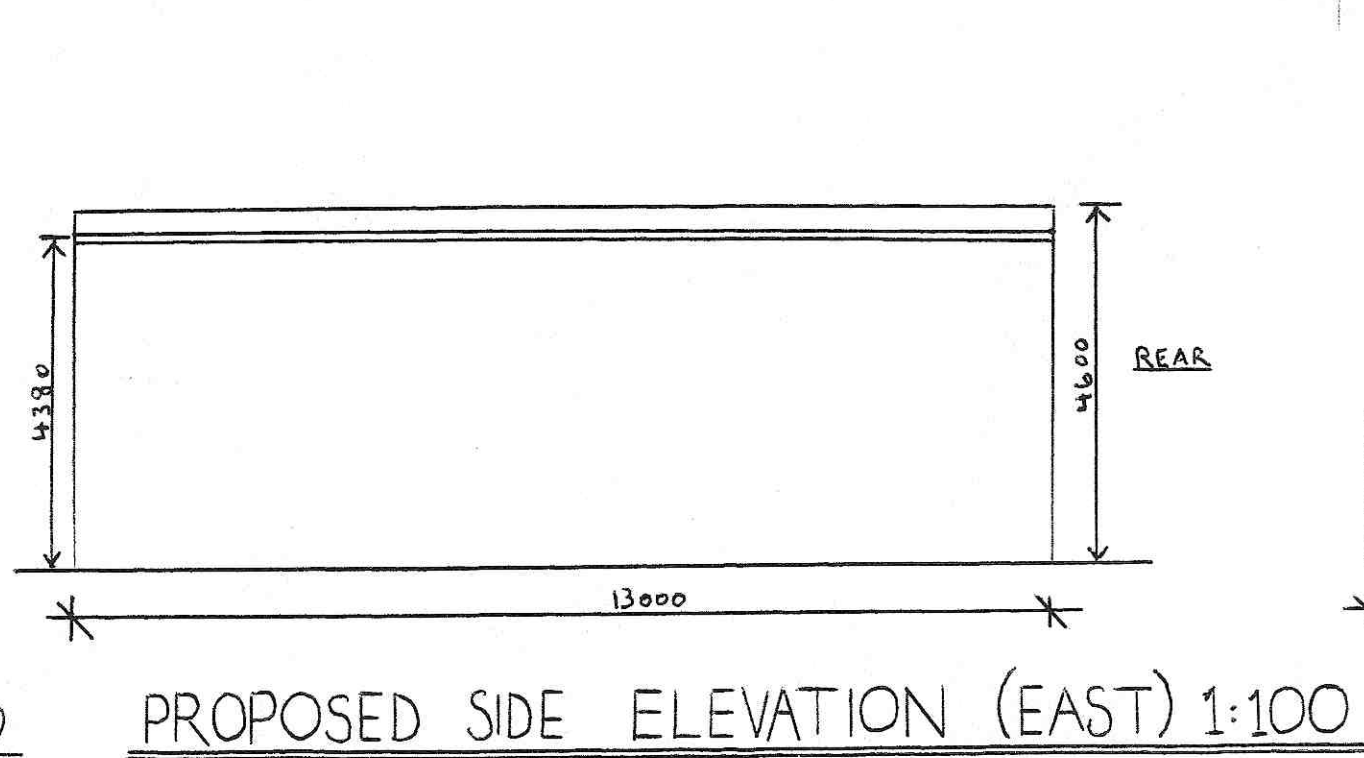
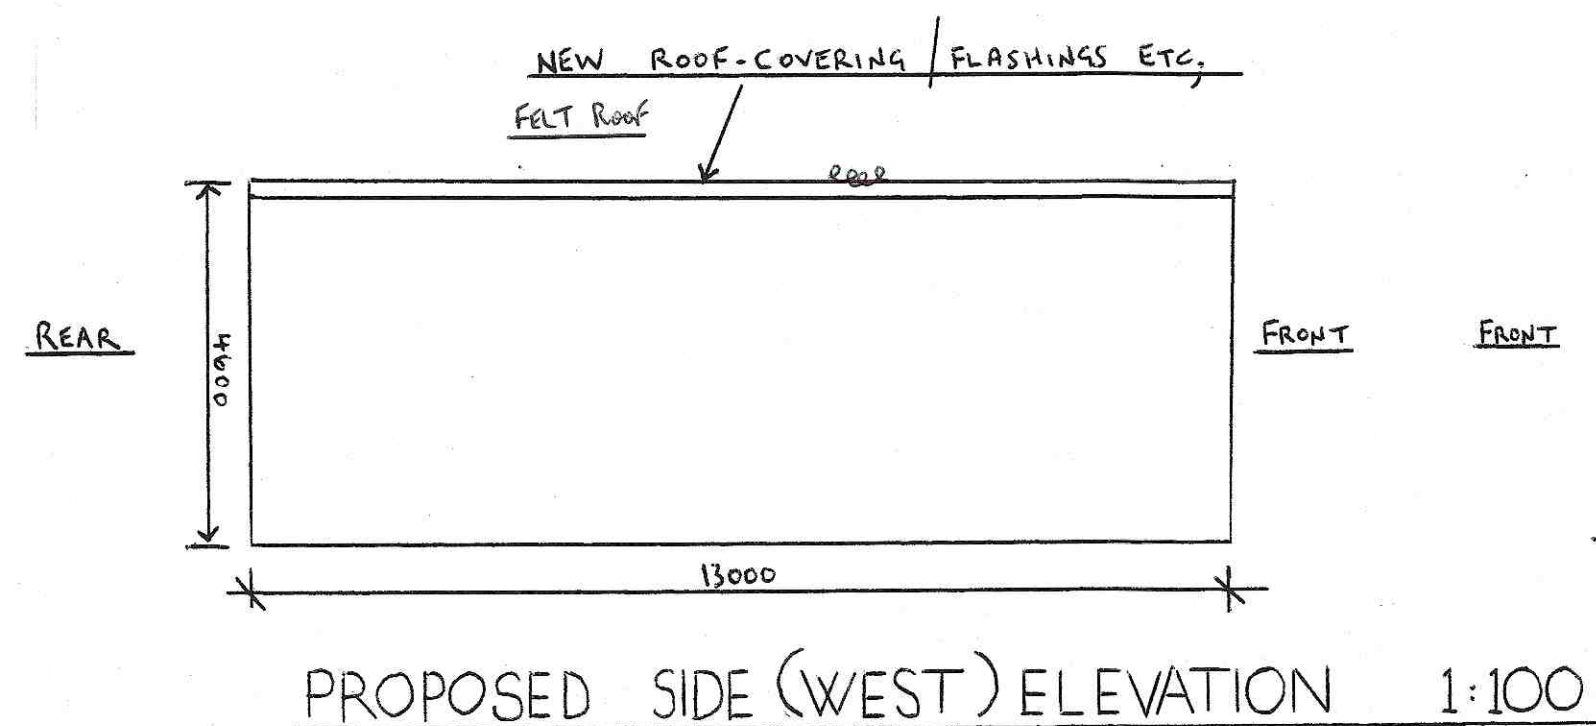
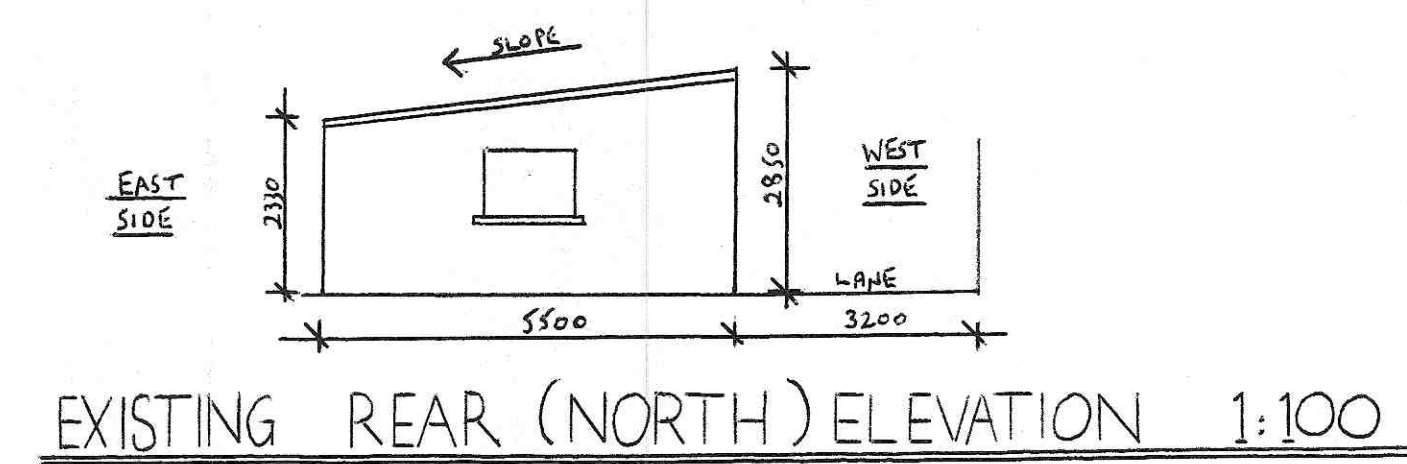
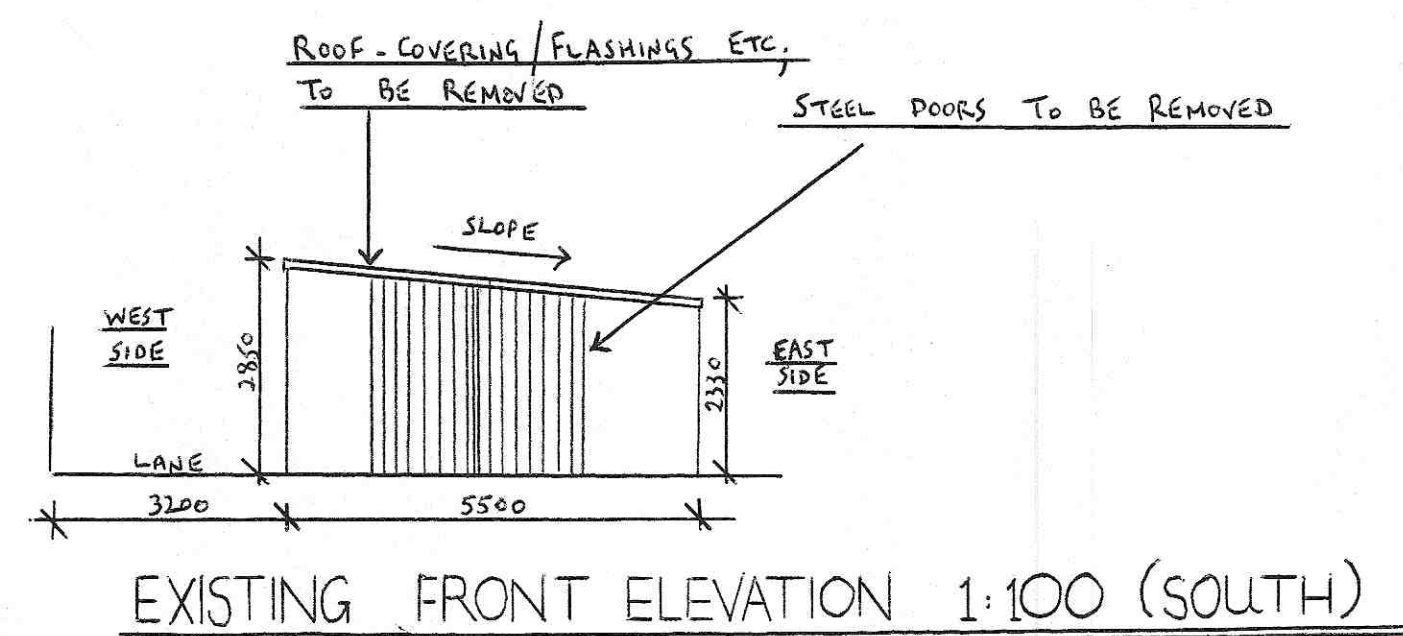
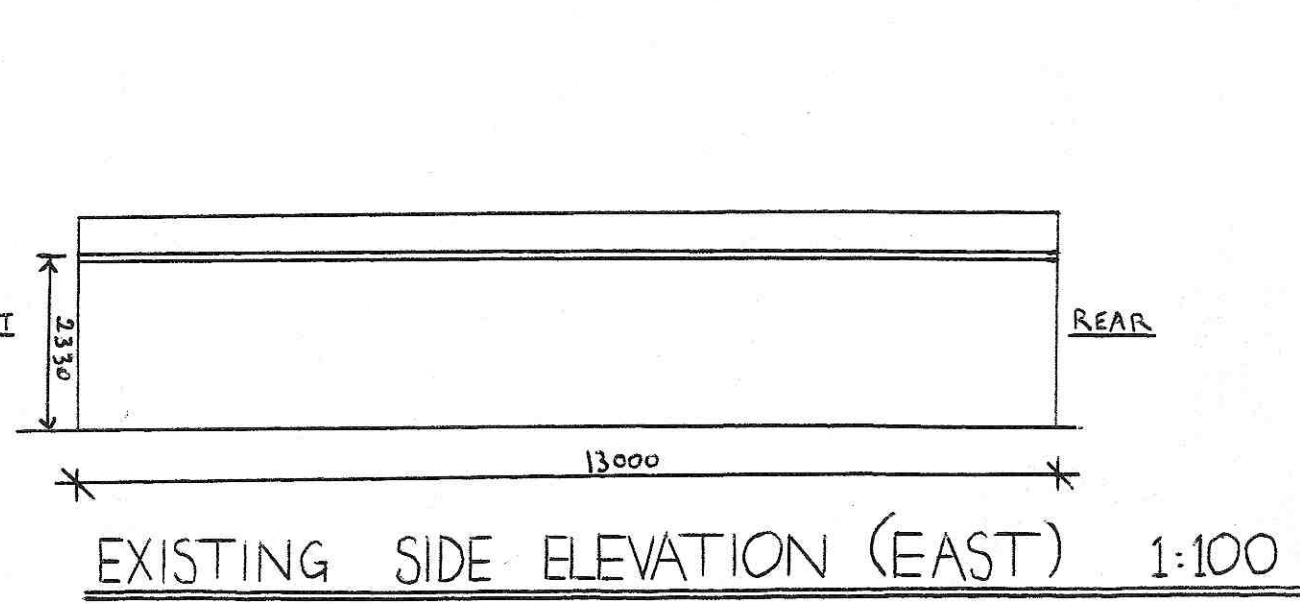


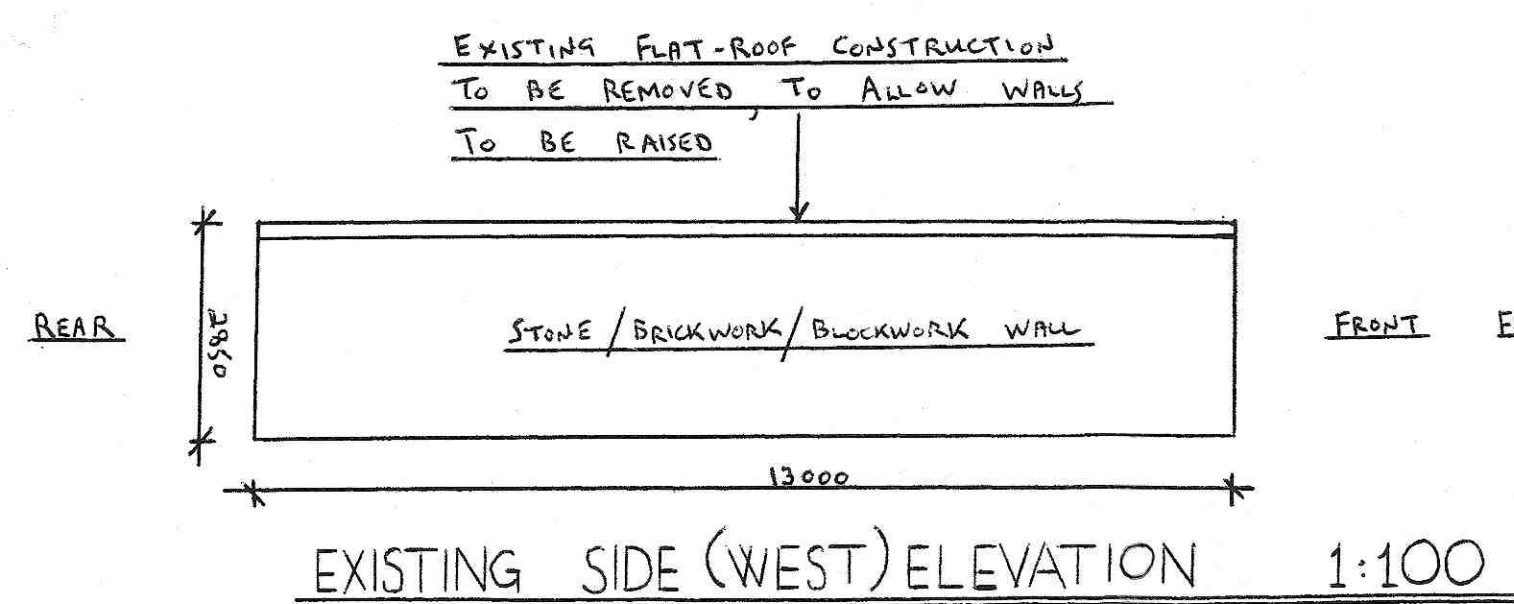

INCREASE HEIGHT OF EXTERNAL WALLS OF EXISTING GARAGE TO FACILITATE M.O.T./REPAIR REQUIREMENTS, INCLUDING
NEW JOISTS/ROOF-COVERING, R/W GUTTER AT GARAGE - GOWER YARD LANE REAR OF 79 TO 97 HUNTER STREET,
BRITON-FERRY, NEATH, SA11 2RT FOR MR. G. MARTIN.

SCALES : 1:100, 1:50, 1:1250, 1:500 :