


Rev.

Dwg. No.


Project

NOTES


1. All dimensions in millimetres unless otherwise stated.

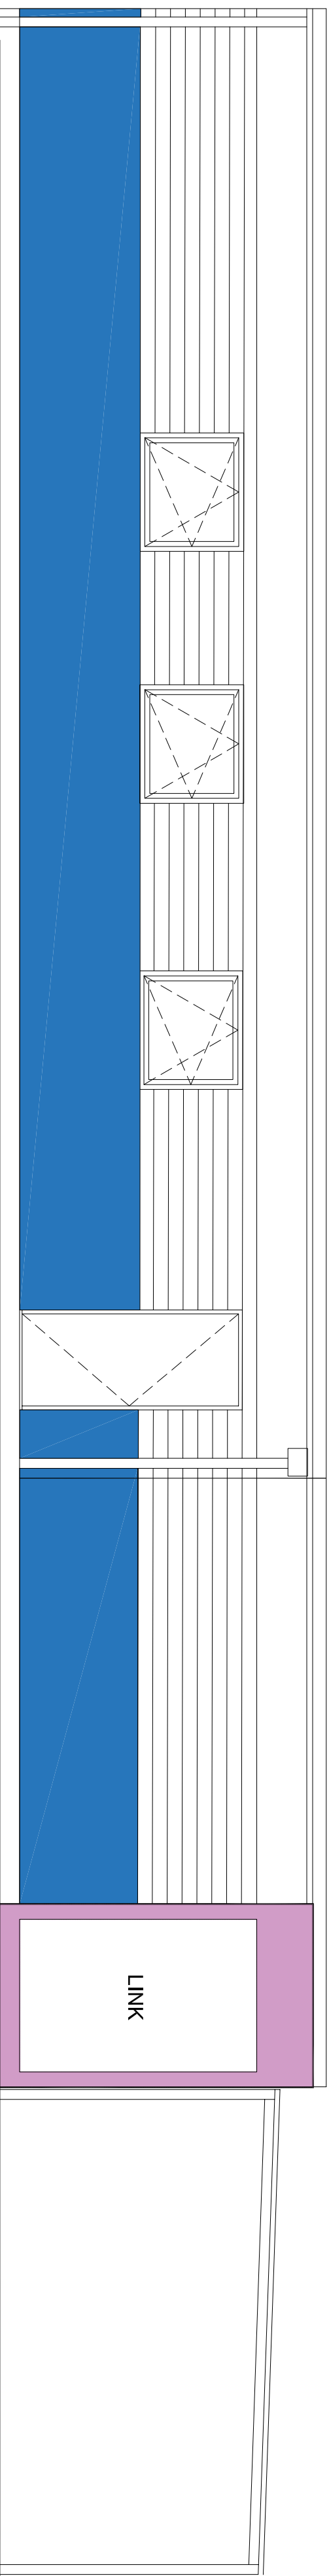


ELEVATION A

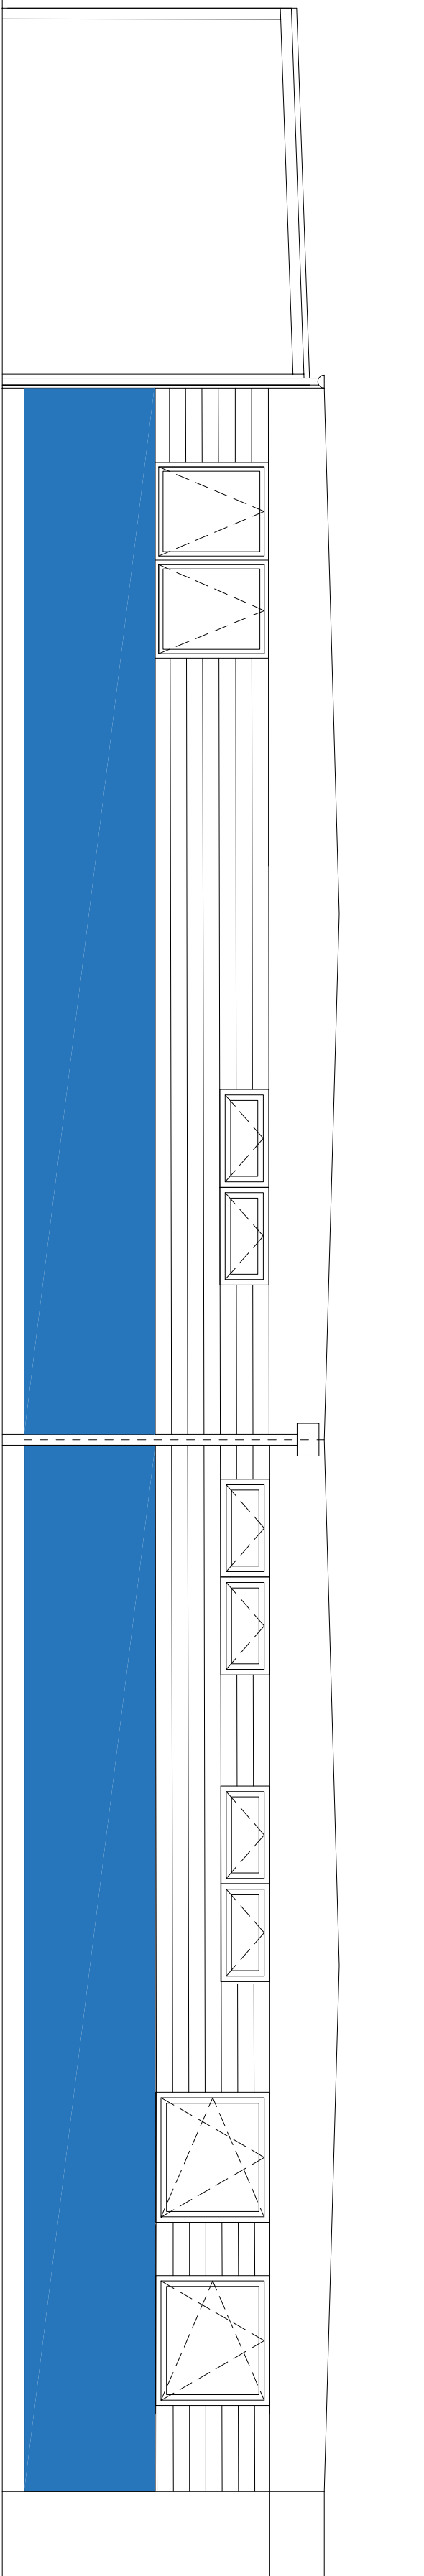


ELEVATION B

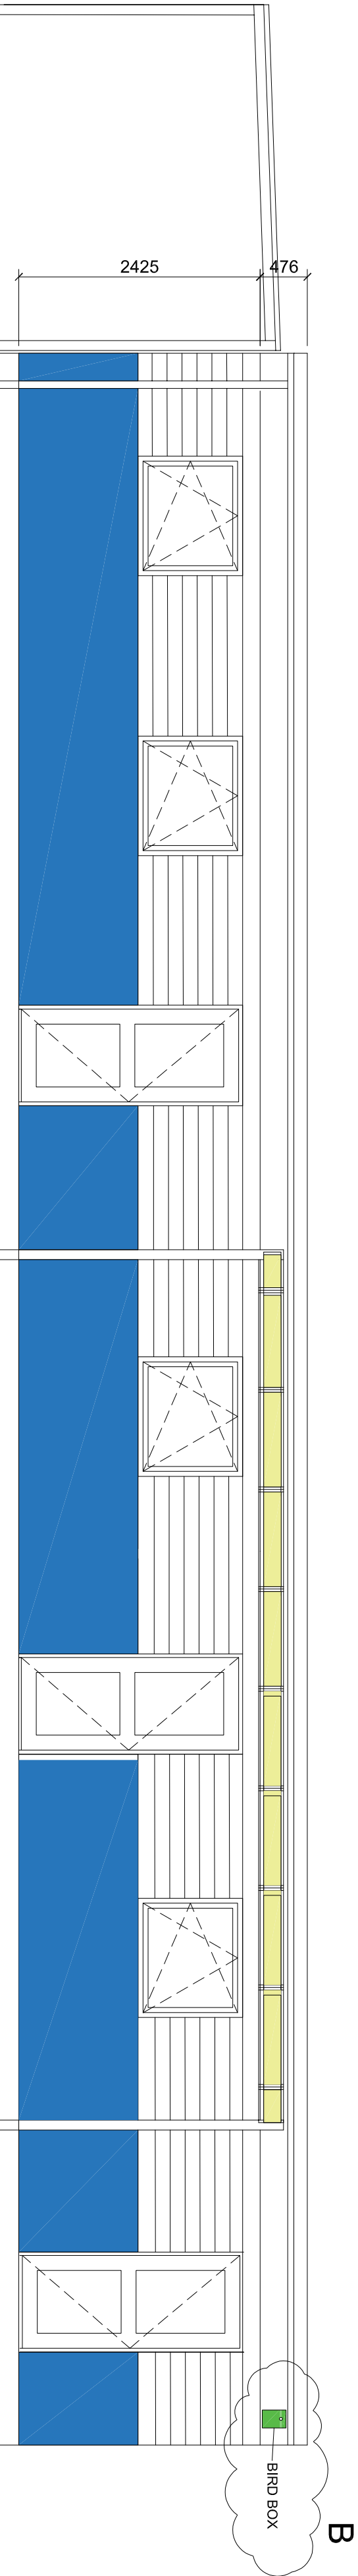

ELEVATION C

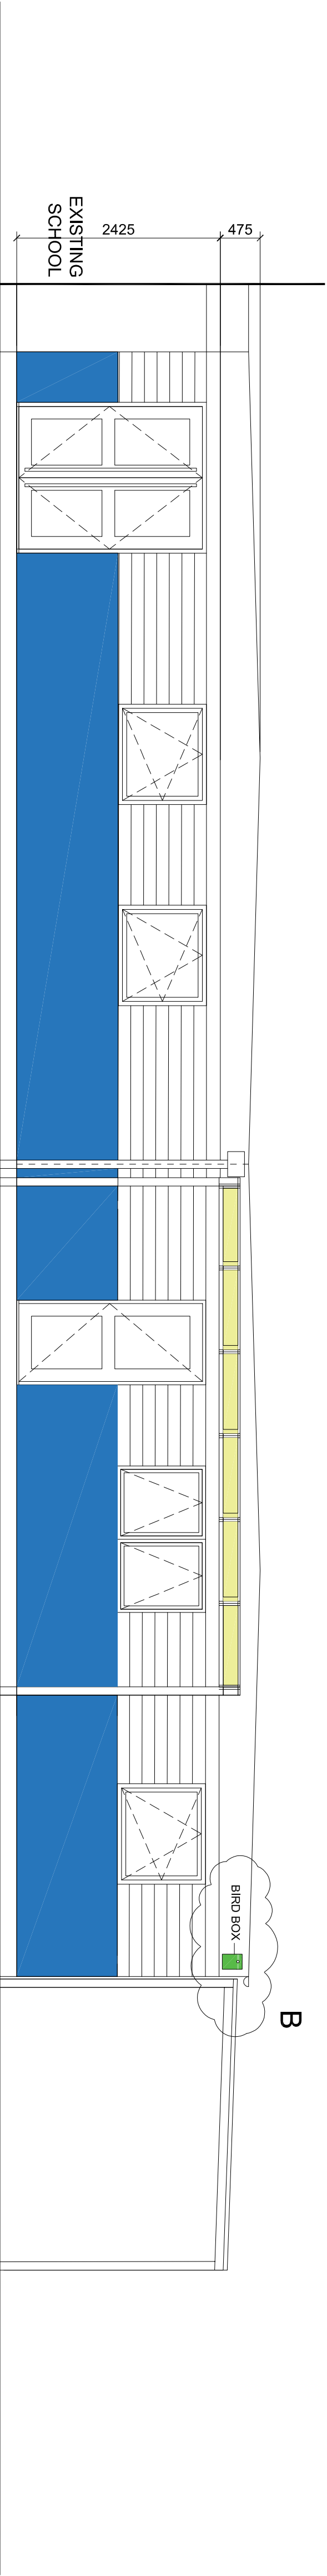

ELEVATION D

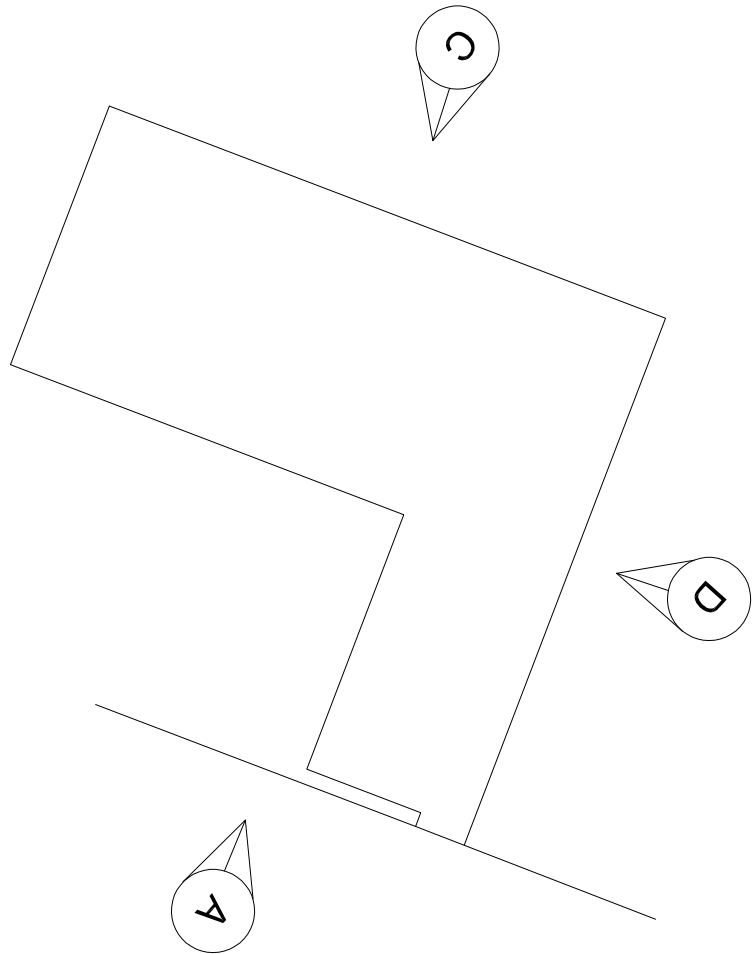



Neath Port Talbot
Castell-nedd Port Talbot
County Borough Council Cynghorfa Swyddfa Sirol

Making a difference *Gwahanlloeth er gwell*

PROPERTY & REGENERATION
Gareth Nutt B.Sc(Hons), M.Sc., DMS, FRICS
CORPORATE DIRECTOR OF ENVIRONMENT
THE QUAYS, BRUNEL WAY
BAGLAN ENERGY PARK SA11 2GG
www.npt.gov.uk

Project
YGG WAUNCEIRCH PRIMARY SCHOOL

Drawing Title
**PROPOSED ELEVATIONS
- NEW DEMOUNTABLE**

File No.	Property Ref. No.	Drawn	Checked	Approved
WGH		WGH		
Date	Date	Date	Date	
DEC 19				

Scales
1:50@A1

Drawing No.
A1174 - 304

Rev.
B