


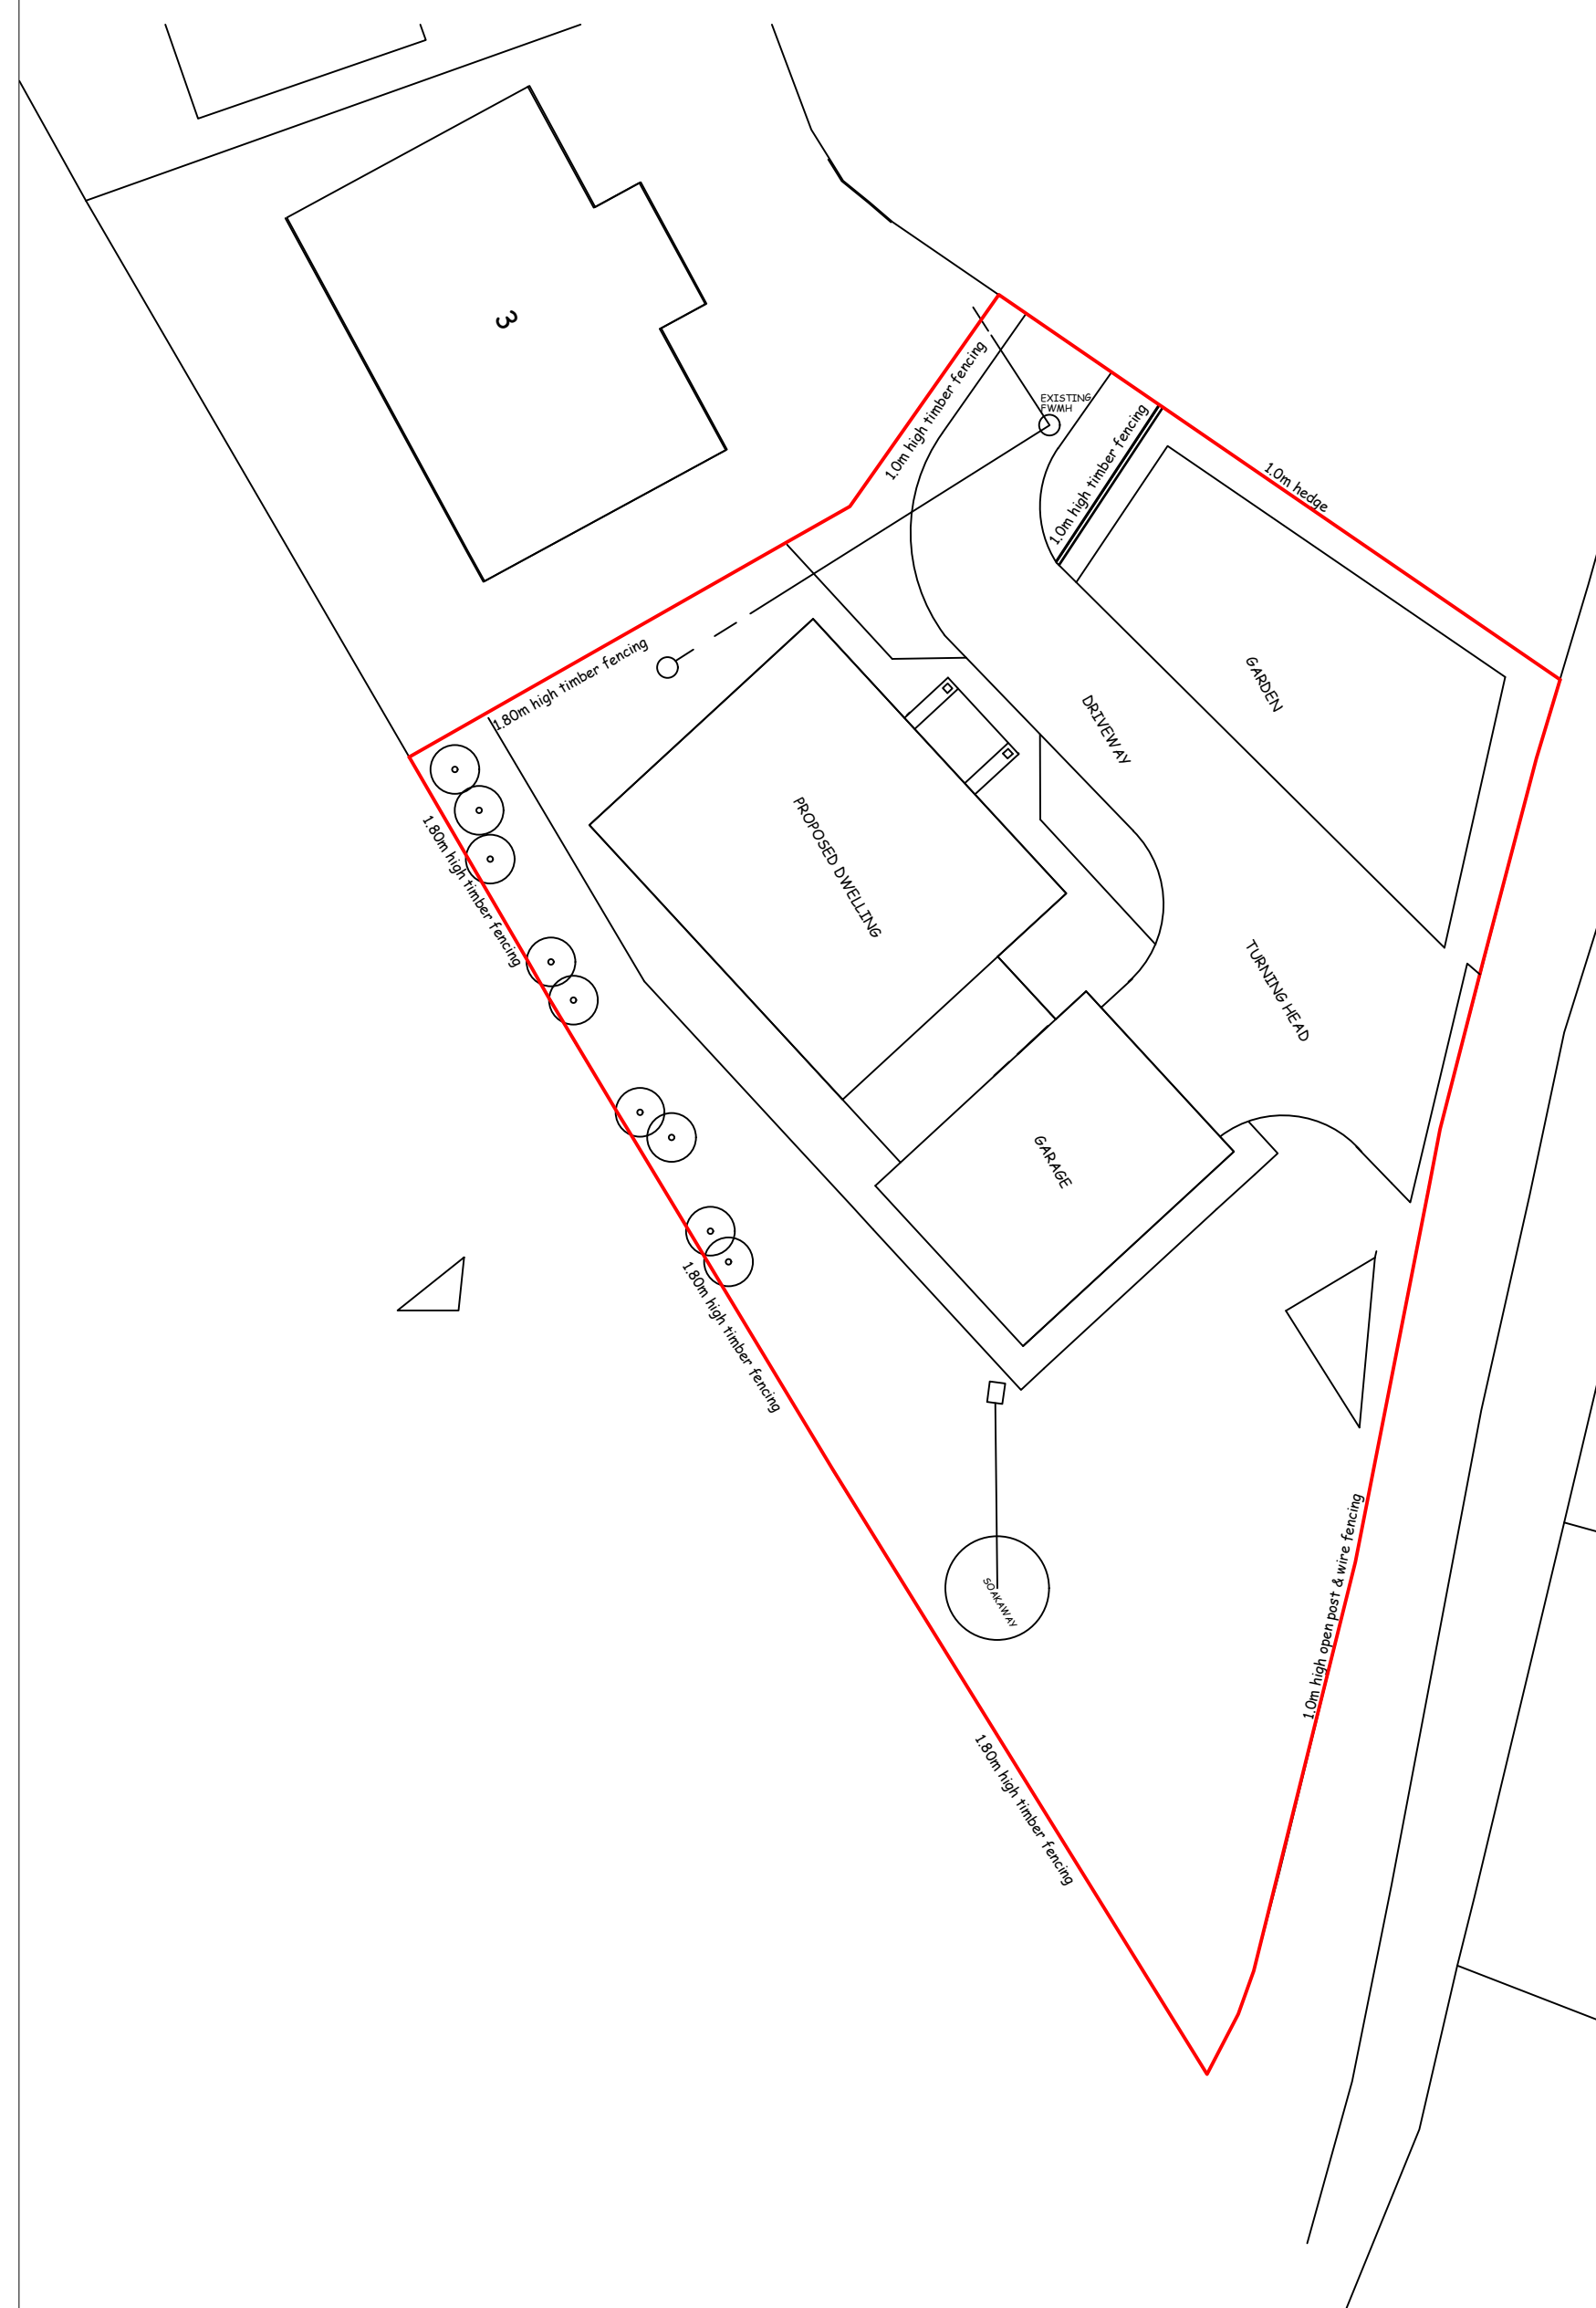

General Notes

No.	Revision/Issue	Date

Firm Name and Address

Project Name and Address

EXISTING & PROPOSED
SITE PLANS
FRONT WALL 4 TUDOR COURT
BROMBIL

Project	ADE	Sheet	
Date	12-02-20		B-02
Scale	1:200		