




Reproduced from an Ordnance Survey map with the permission of the
Controller of Her Majesty's Stationary Office.
©Crown Copyright. All rights reserved.

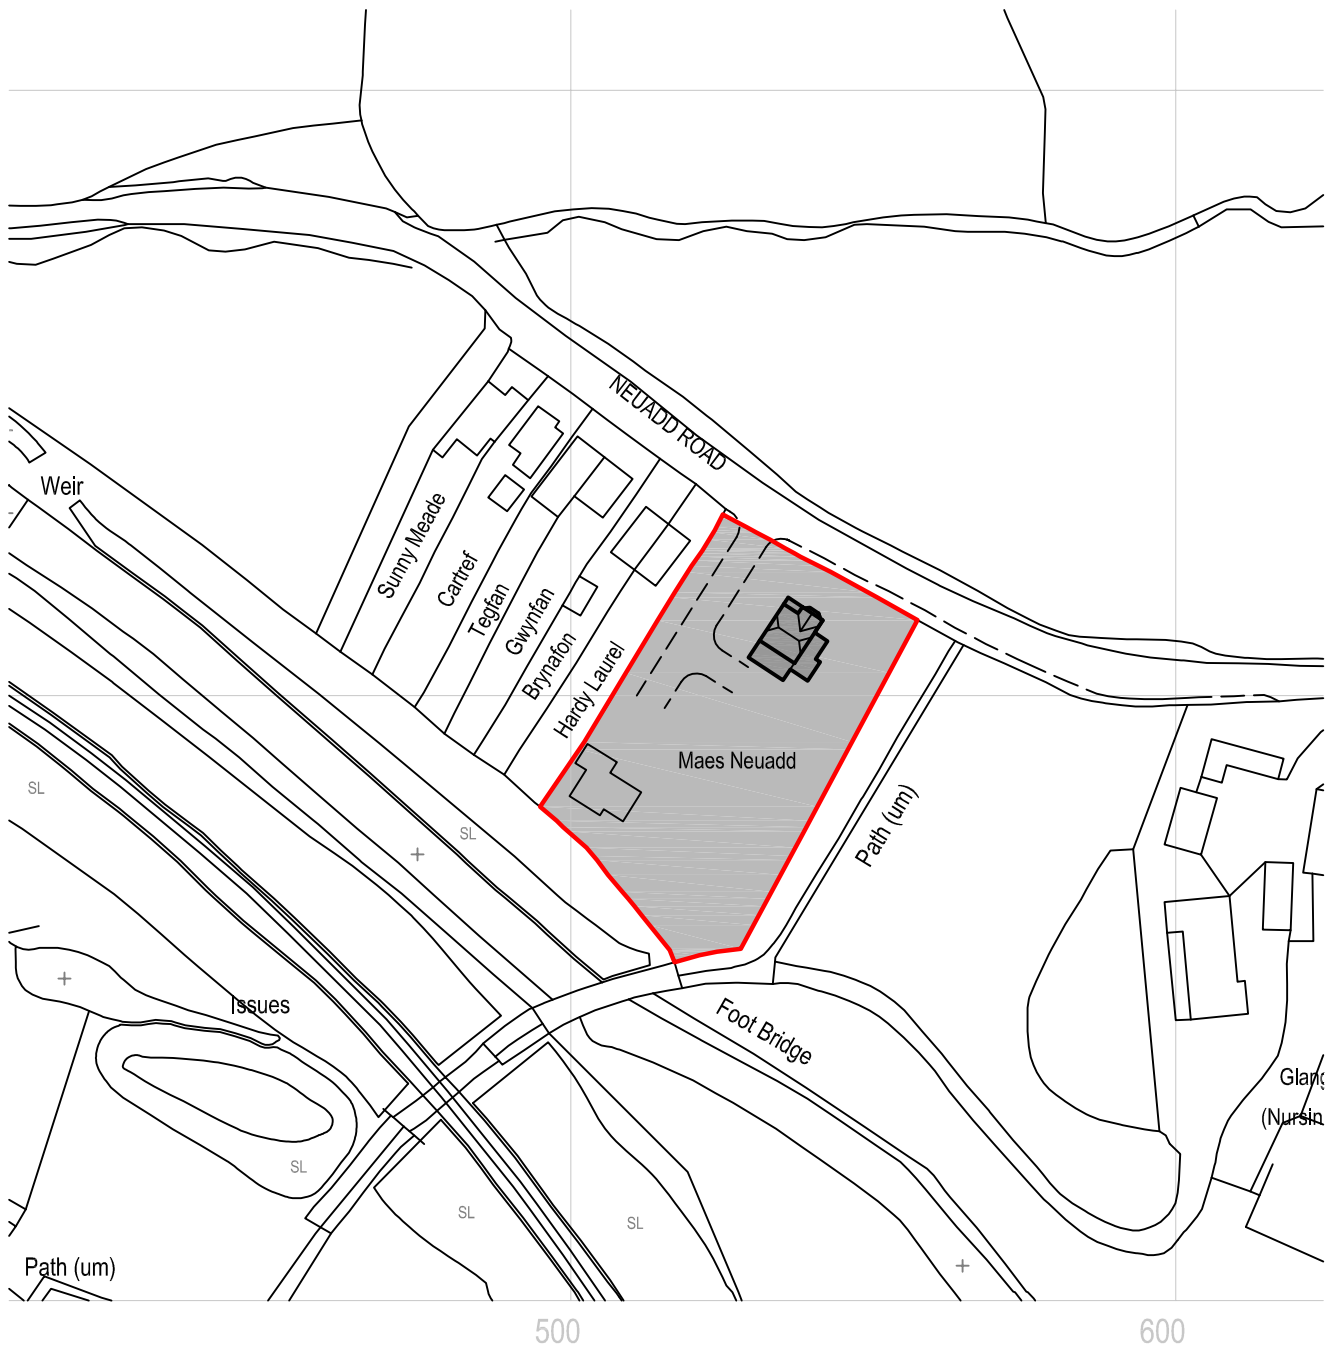

SITE LOCATION PLAN
Scale 1:1250

 Cwm Planning & Design Ltd. (architectural and Draughting Services)	Client: Mr. N. Jones & Mrs. H.Squires- Jones Maes Neuadd Neuadd Road Gwaun Cae Gurwen Neath Port Talbot	Project Title: PROPOSED DOUBLE STOREY SIDE EXTENSION	General Notes: 1. Do not scale from this drawing, take figured dimensions only. 2. Dimensions are in millimeters unless otherwise stated.	Drawing Title: SITE LOCATION PLAN	
			Drawing Issue: PLANNING	Drawing No: 001	Revision:
				Date: 25-05-2019	Revised:
				Scale(s): 1:1250	Paper Size: A4