


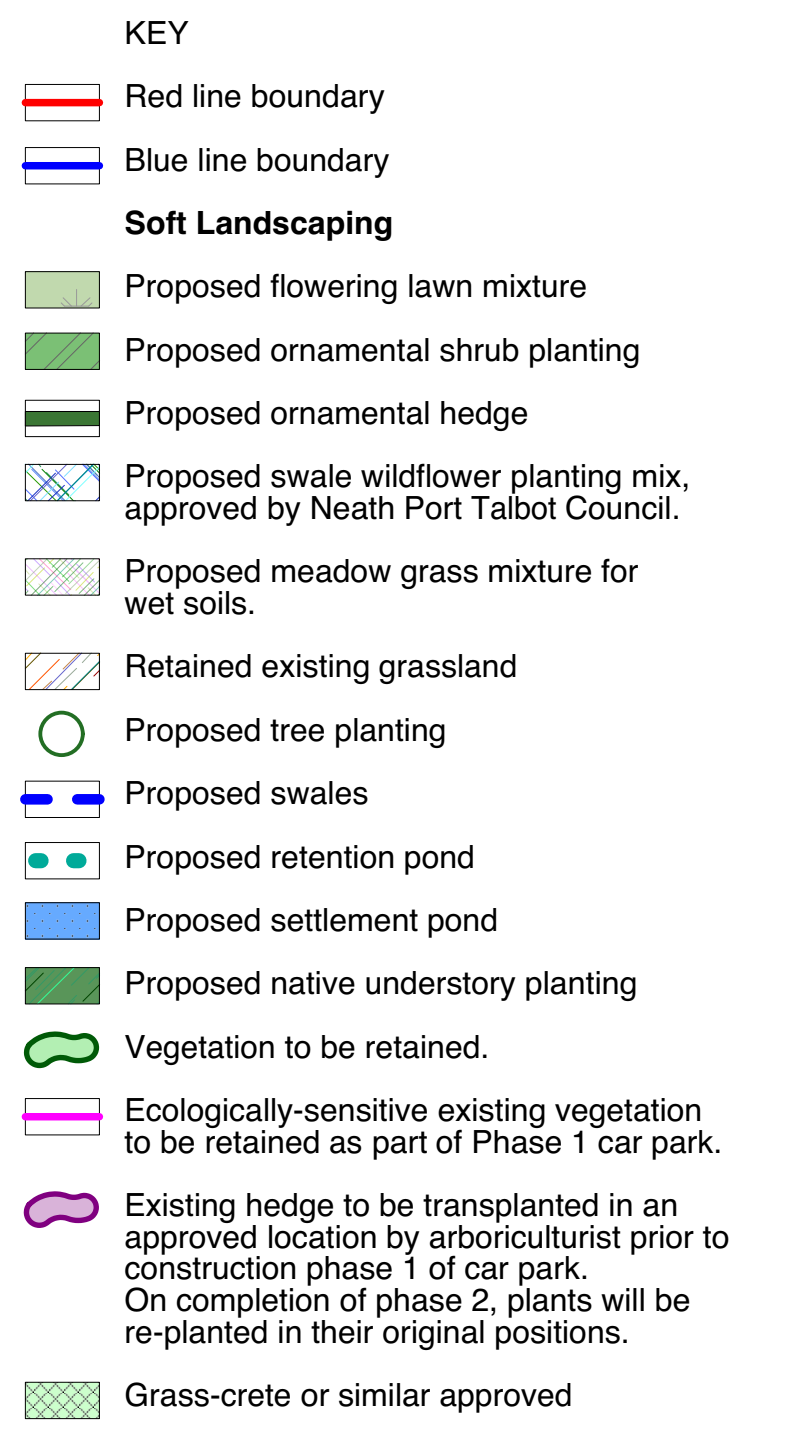

N

REVISIONS:

P01

25.03.20

Updated Layout, Software, and Tree Plans

Drawn: GE

P02

06.04.20

Updated Layout around existing condensers

Drawn: GE

P03

15.04.20

Updated Layout, Hard/Soft, and Street Furn.

Drawn: GE

STATUS:

S1 (CO-ORDINATION)

theurbanists

planning & design

Client

Morgan Sindall

Project

Swansea Bay Technology Centre

Title

Soft Landscape Plan [1/3]

Project

Organiser

Volume

Level

Type

Role

Class

Drawn

Rev.

Status

26X003

URB

XX

XX

DR

L

90

0005

P03

S1 (Co-ordination)

Drawn

GE

Date

15.04.20

Checked

PMcD

Scale

1:200@A1

The Urbanists - The Creative Culture

- BA Morgan Arcade - Cardiff - CF10 1AF

T: 029 2033 6133

E: info@theurbanists.net

W: www.theurbanists.net

© This drawing is copyright and may not be reproduced in whole or part without written authority