


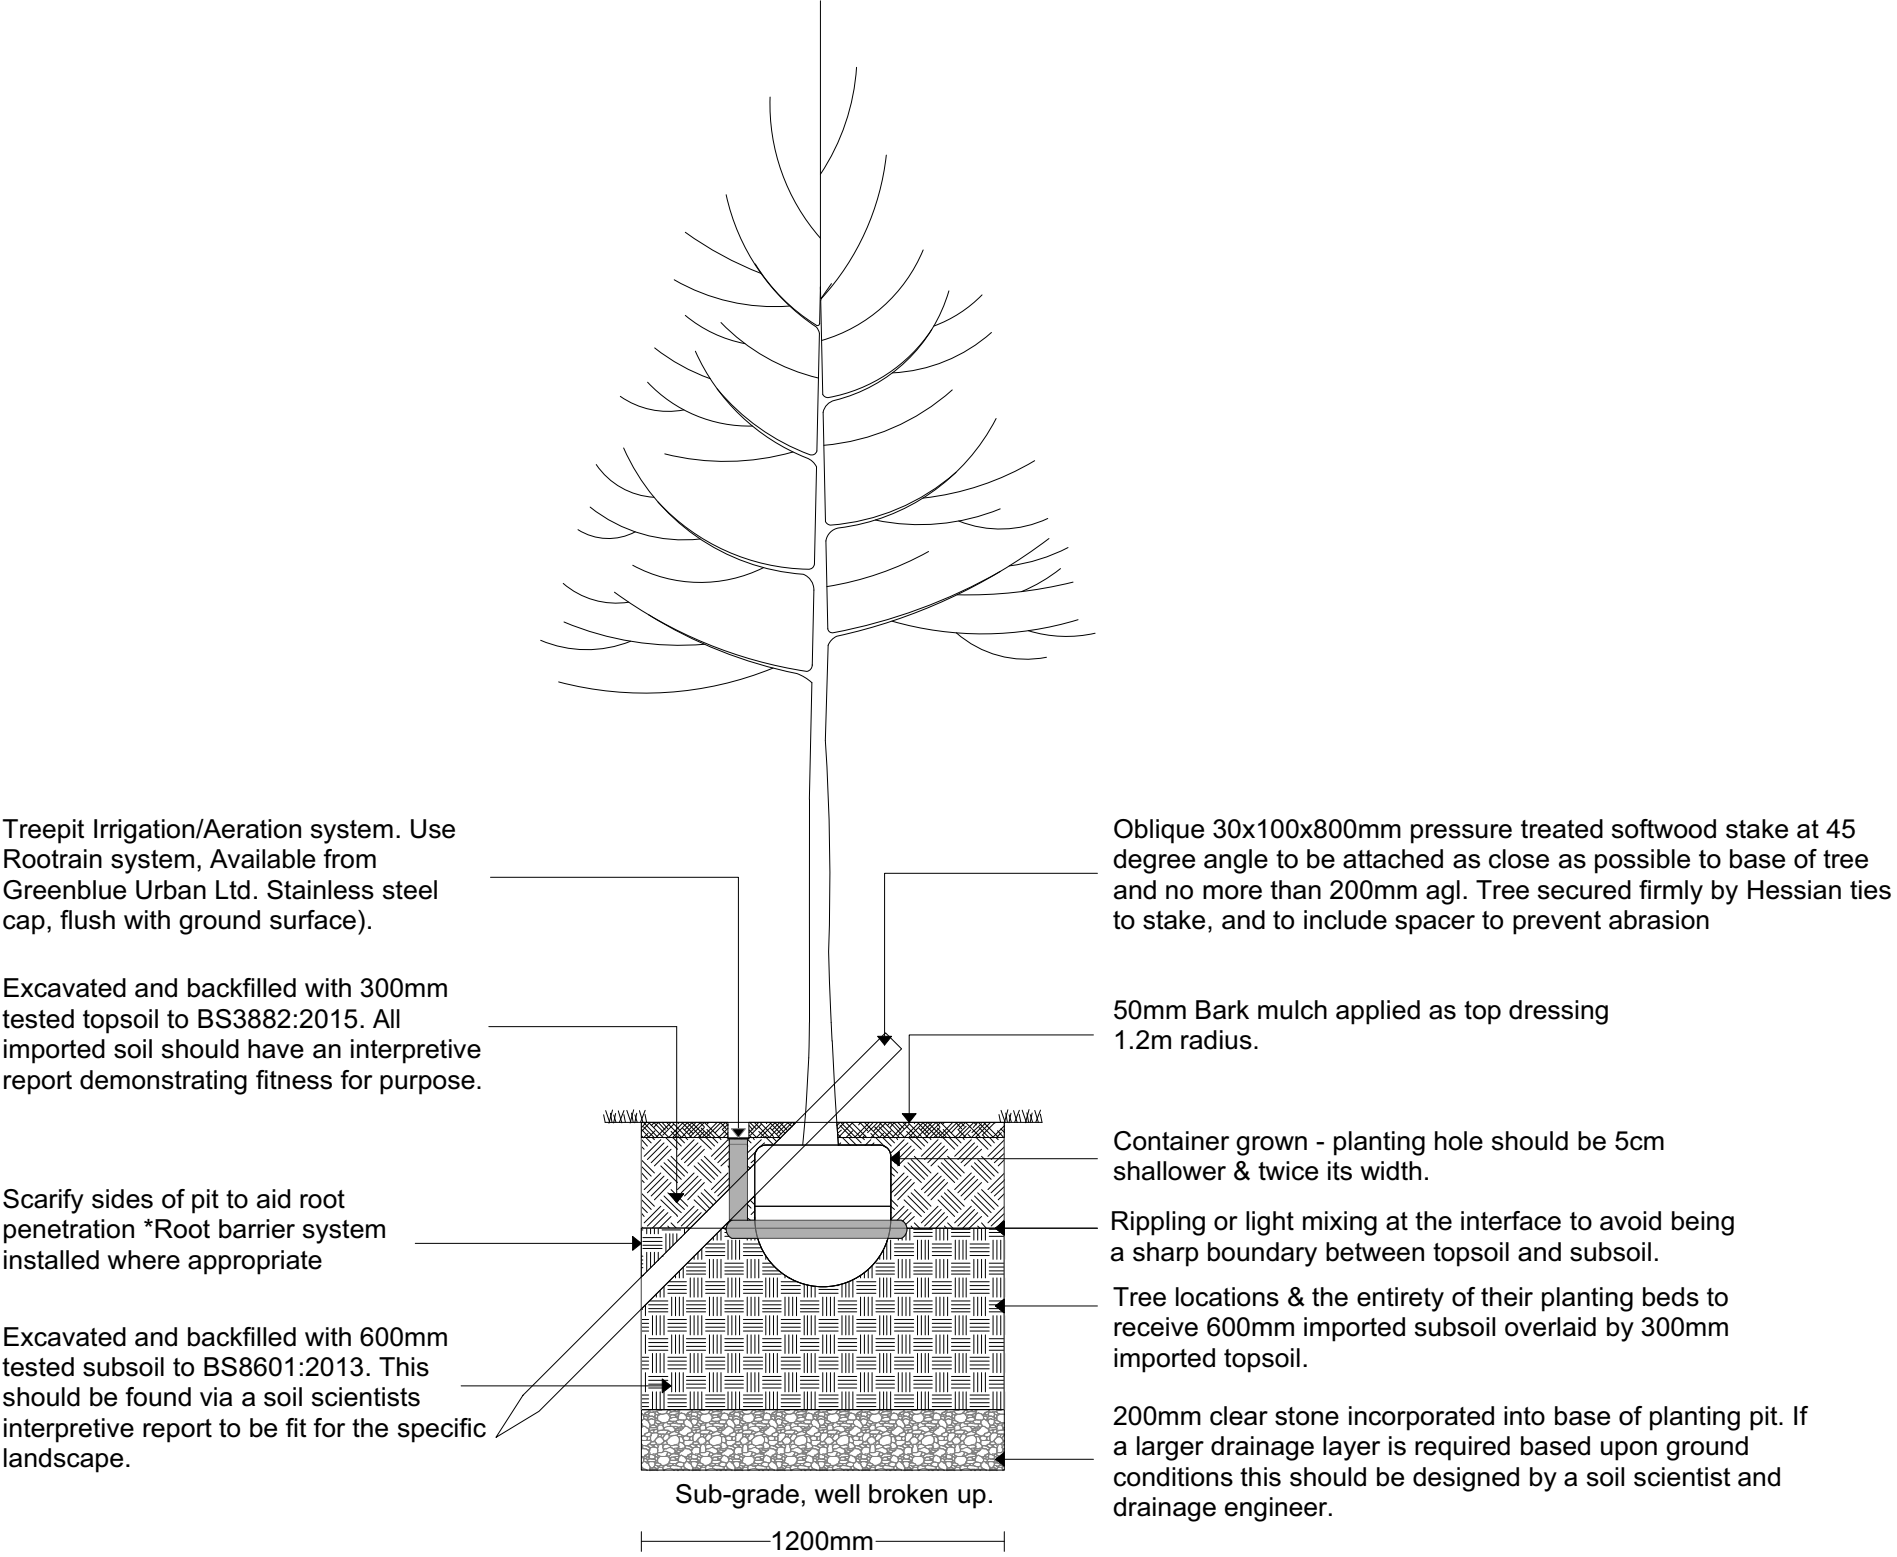

TREE PIT: SMALL SELECTED STANDARD STOCK
- TIMBER OBLIQUE STAKING

STATUS:

S1 (CO-ORDINATION)



theurbanists
planning & design

Client

Morgan Sindall

Project

Swansea Bay Technology Centre

Title

Tree Pit Detail

Project	Organiser	Volume	Level	Type	Role	Class.	Dwg	Rev.	Status
26X003	URB	XX	XX	DR	L	90	0015	-	S1 (Co-ordination)

Drawn	GE	Date	25.03.20	Checked	DK	Scale	1:25@A3
-------	----	------	----------	---------	----	-------	---------

The Urbanists - The Creative Quarter - 8A Morgan Arcade - Cardiff - CF10 1AF
T: 029 2023 6133 E: info@theurbanists.net W: www.theurbanists.net
© This drawing is copyright and may not be reproduced in whole or part without written authority.