



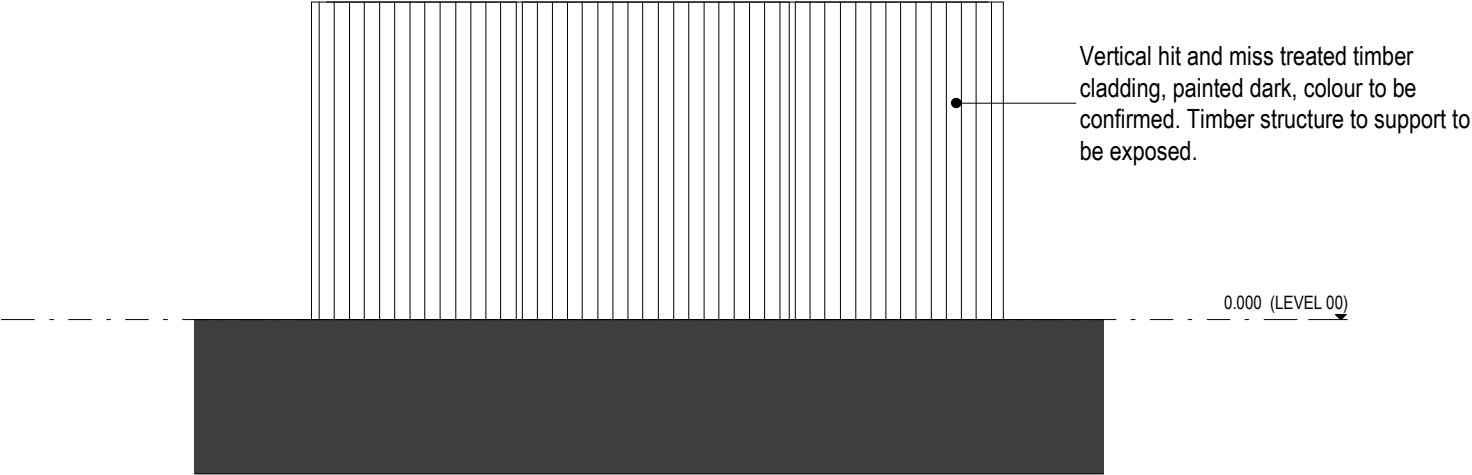


Existing Cond. Elev 1

1 : 50

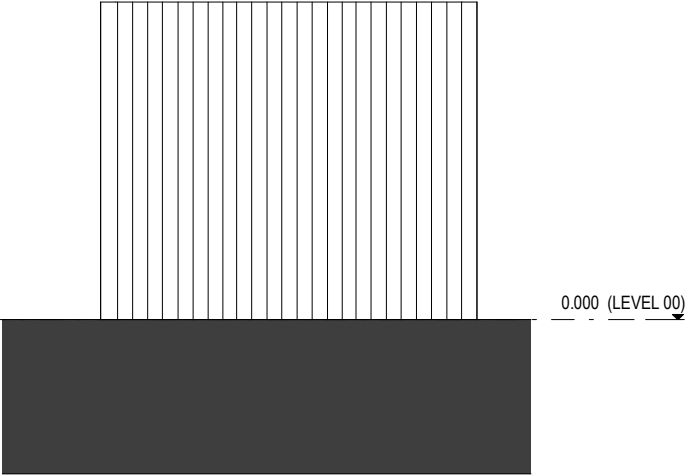


Existing Cond. Elev 2

1 : 50

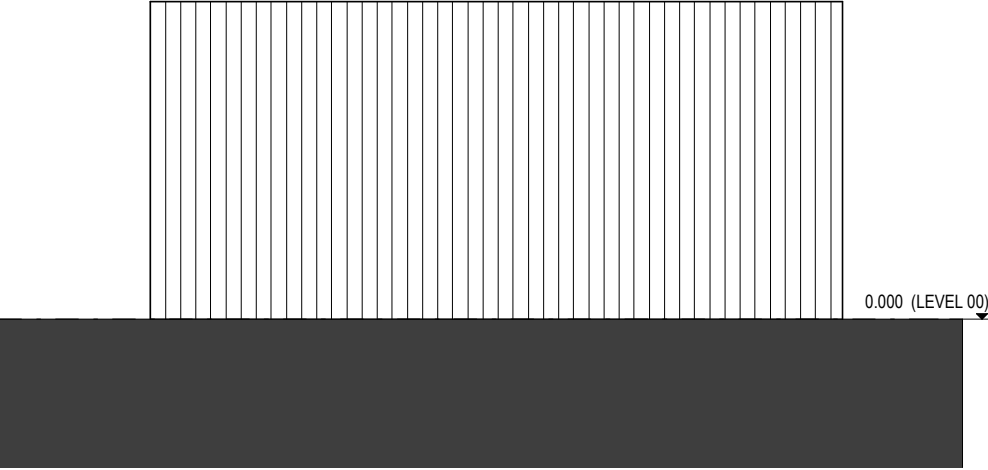


Existing Cond. Elev 4

1 : 50

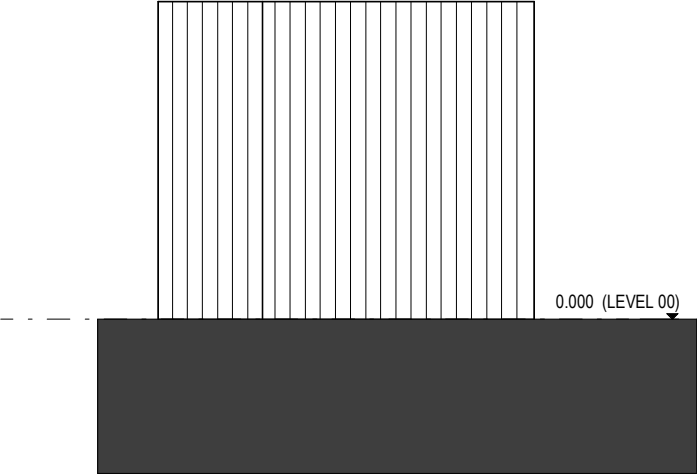


Existing Cond. Elev 3

1 : 50

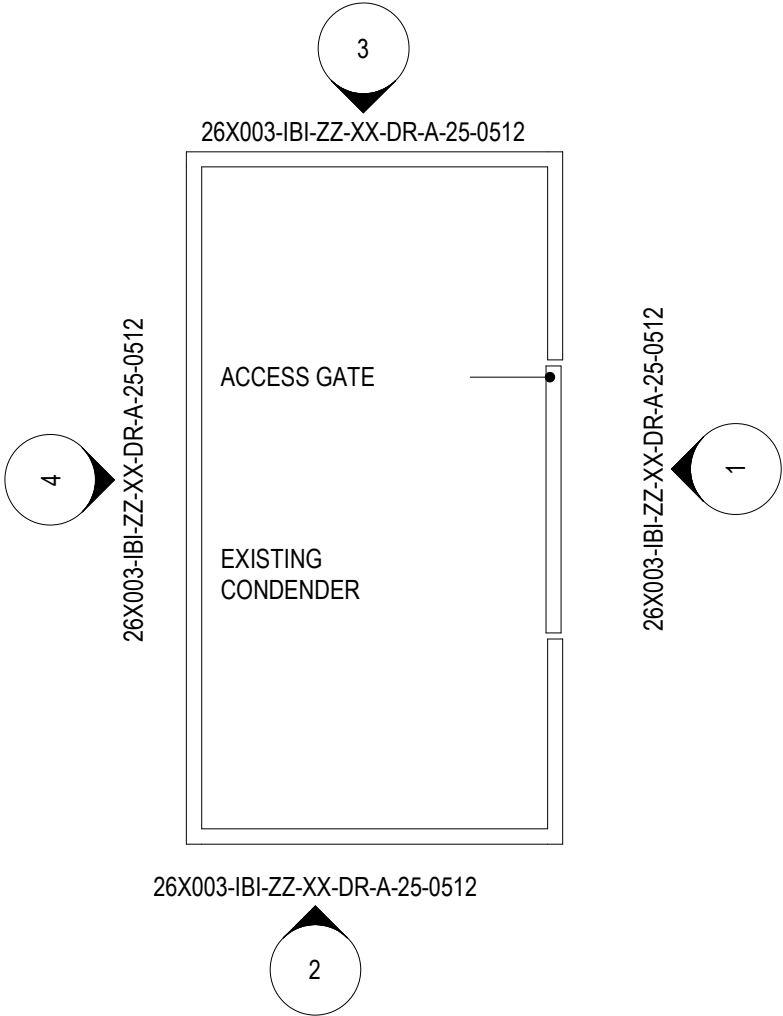

Existing Innovation Centre condenser

1 : 50

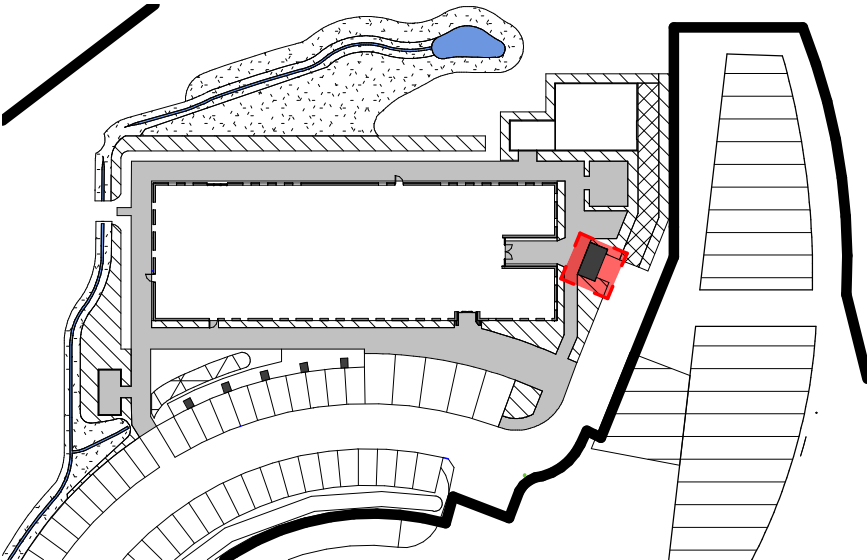

Notes:
• This drawing is copyright.
• Do not scale dimensions from this drawing.
• This drawing is to be read in conjunction with all other relevant drawings.
• All discrepancies on this drawing are to be reported to the architect.
• Do not modify any element of this drawing.
• Use drawing only for purpose(s) issued.
• This drawing may contain colour.

North Point

Scale Bar

Key Plan

Hazard  1	HAZ-xx To warn of significant hazards or information that is unusual To be read in conjunction with all other consultant's information Refer to CDM Schedule XXXX-IBI-WB-XX-SC-A-572-0010
--	---

The following external model files are included within this drawing.

P01	15/04/2020	Issue for Planning	KL	RG
Rev	Date	Revision Notes	Drawn	Review

	Intelligence Buildings Infrastructure	www.ibigroup.com
---	--	------------------

Project
SWANSEA BAY TECHNOLOGY CENTRE

Drawing Title
Existing Innovation Centre Condenser

Job Number 122092	Date 15/04/2020	Security Classification	Drawn By KL
Scale@A3 As Indicated	Purpose PLANNING	Reviewed By RG	
Drawing Number 26X003-IBI-ZZ-XX-DR-A-25-0512	Revision P01	Suitability	