




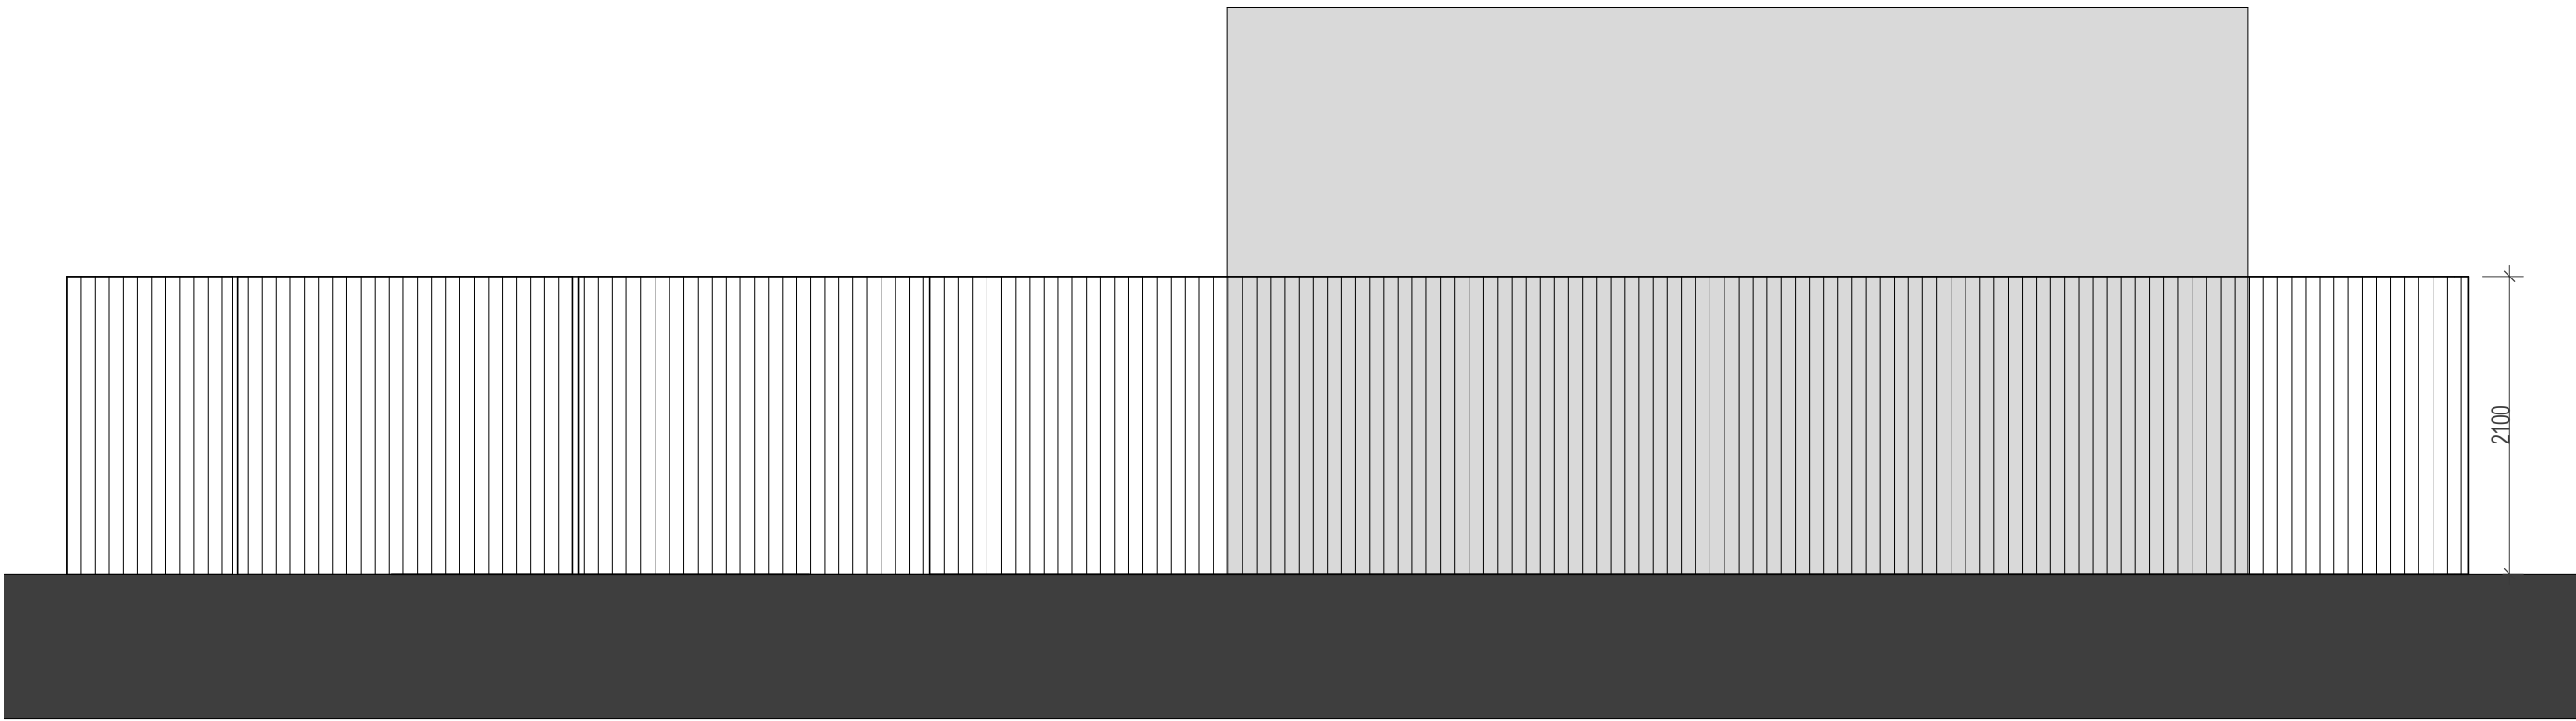


Plant Enclosure _Elevation 1
1 : 50

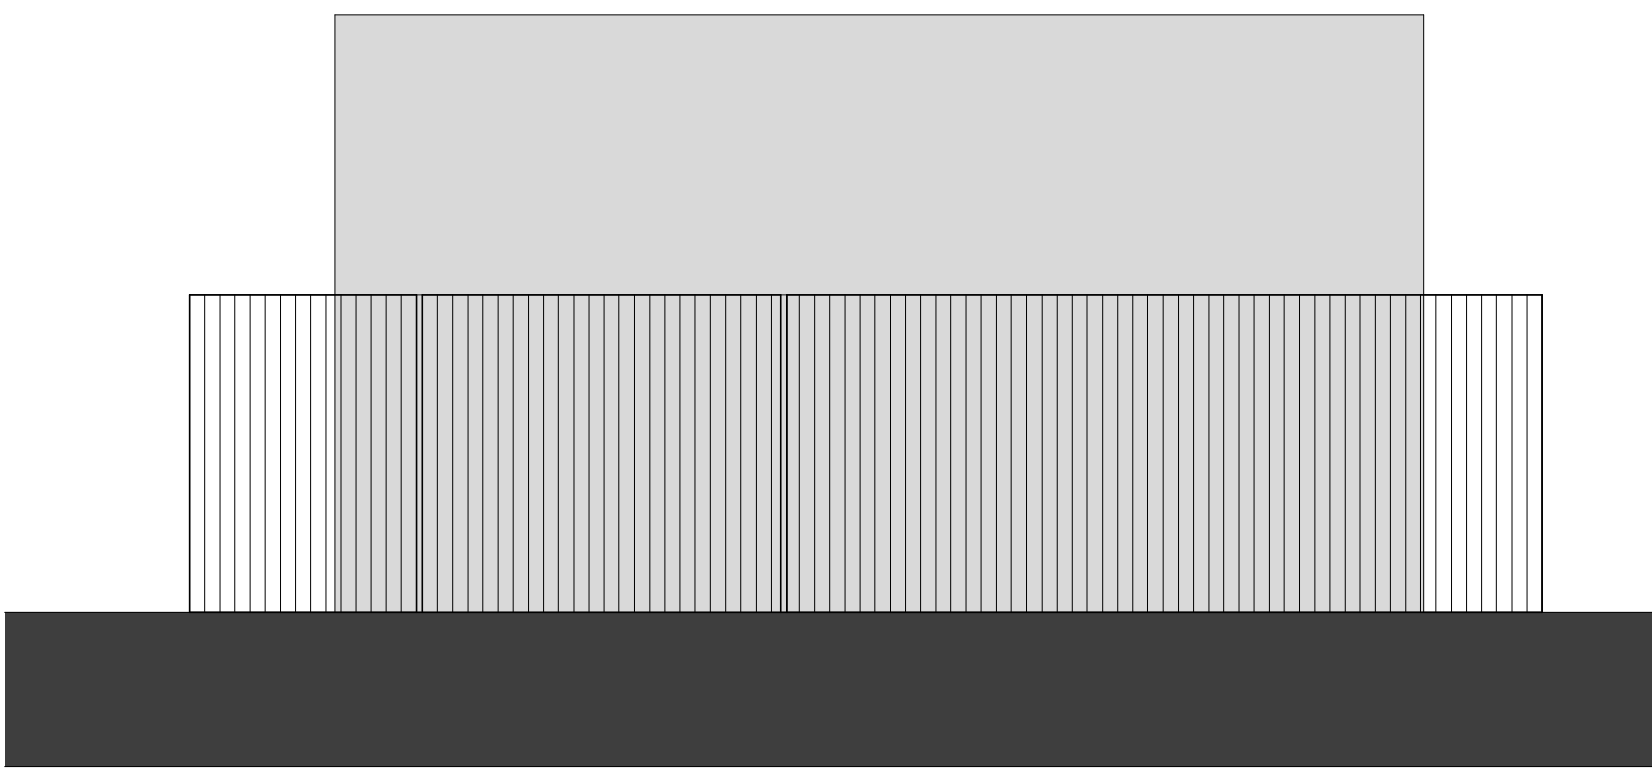



Plant Enclosure_Elevation 3
1 : 50

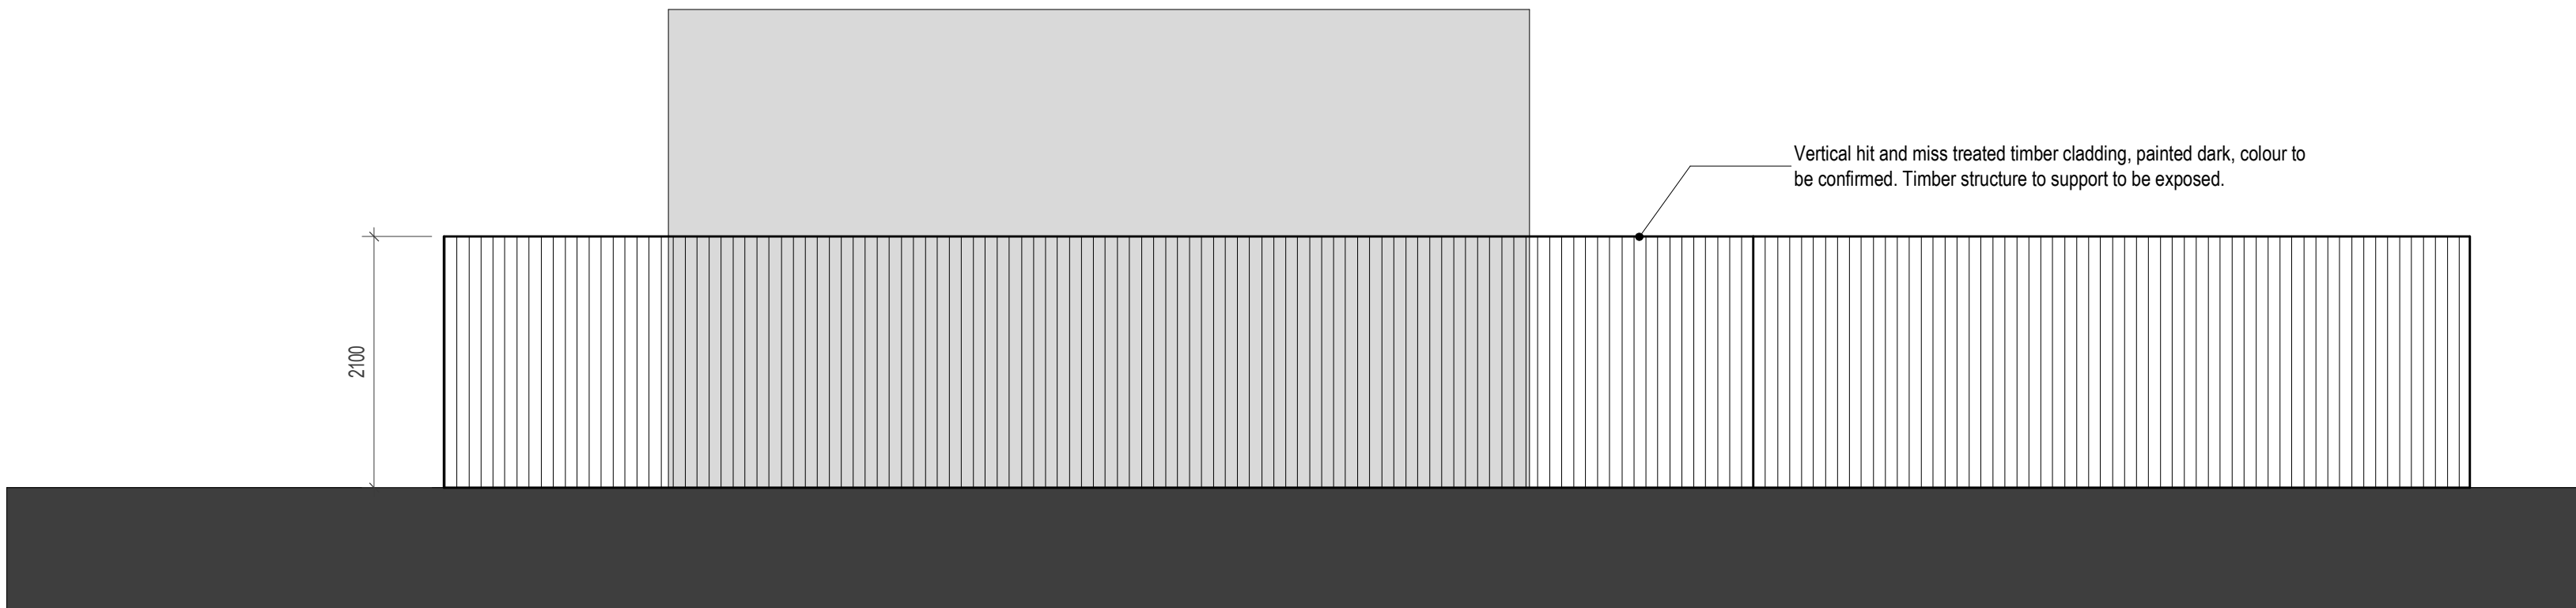

Plant Enclosure_Elevation 4
1 : 50

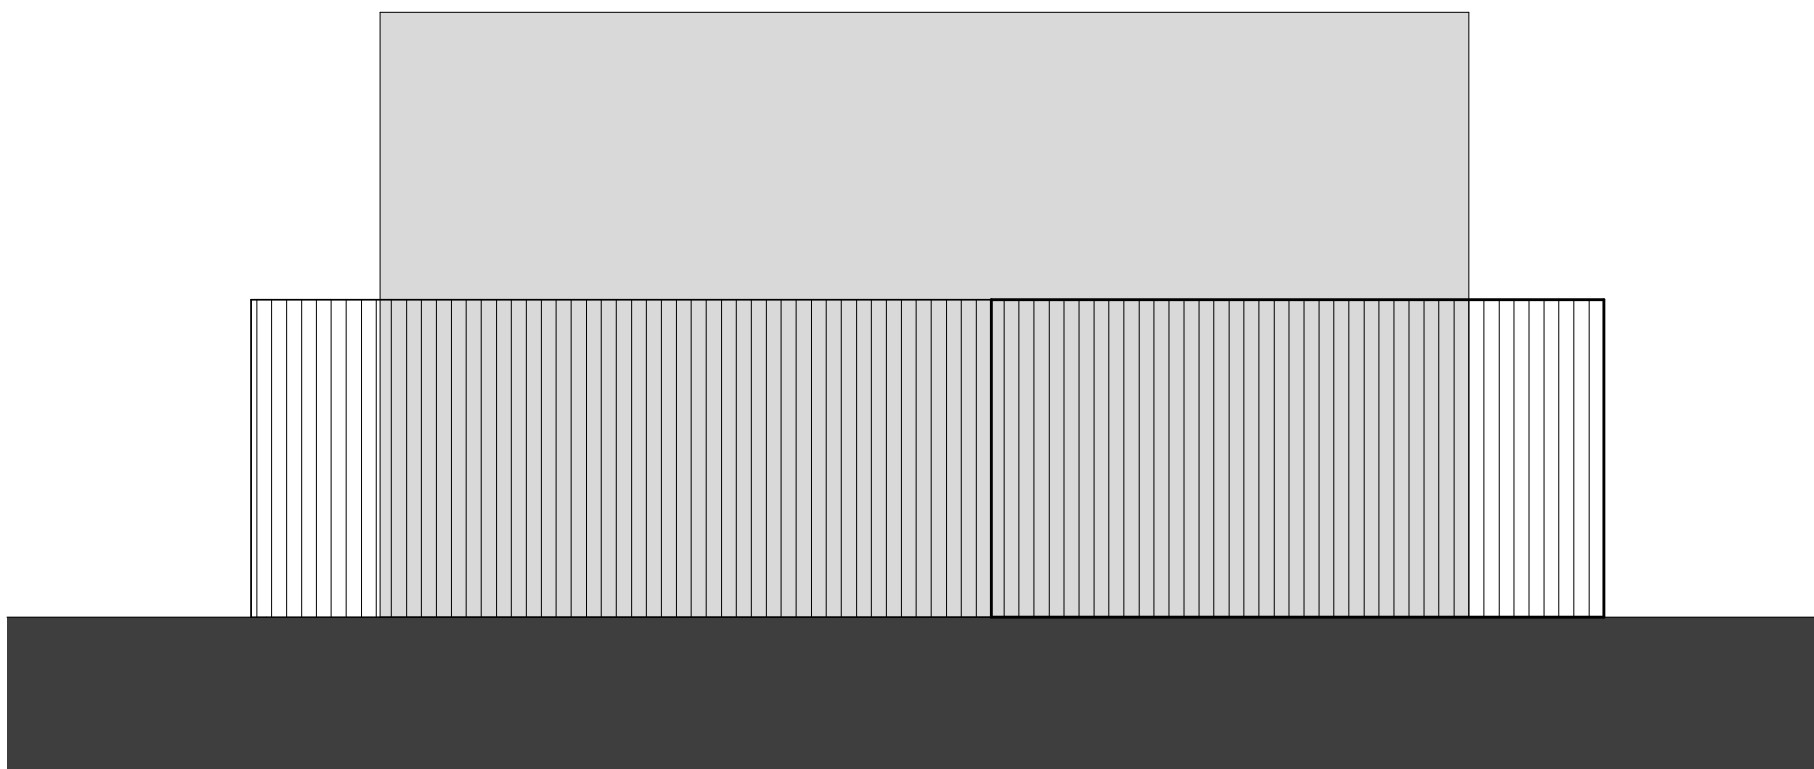

Plant Enclosure_Elevation 2
1 : 50

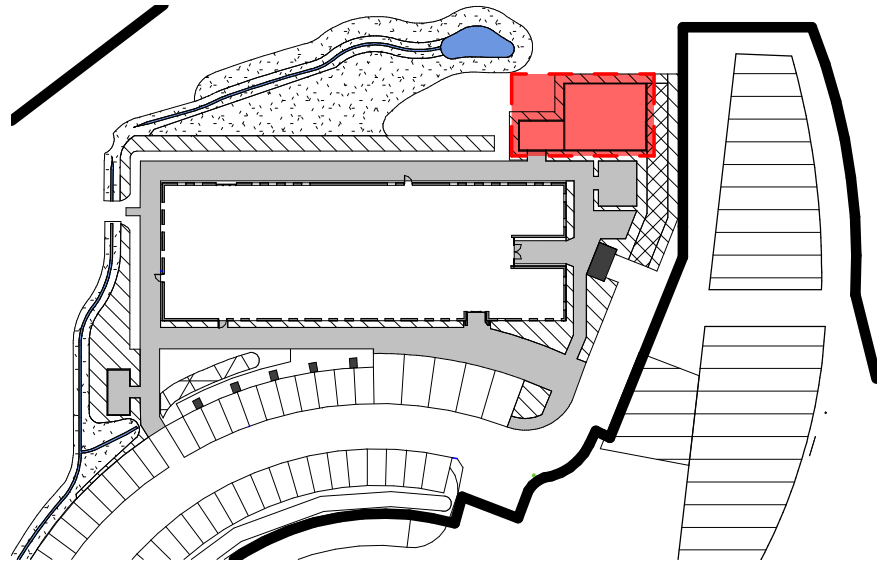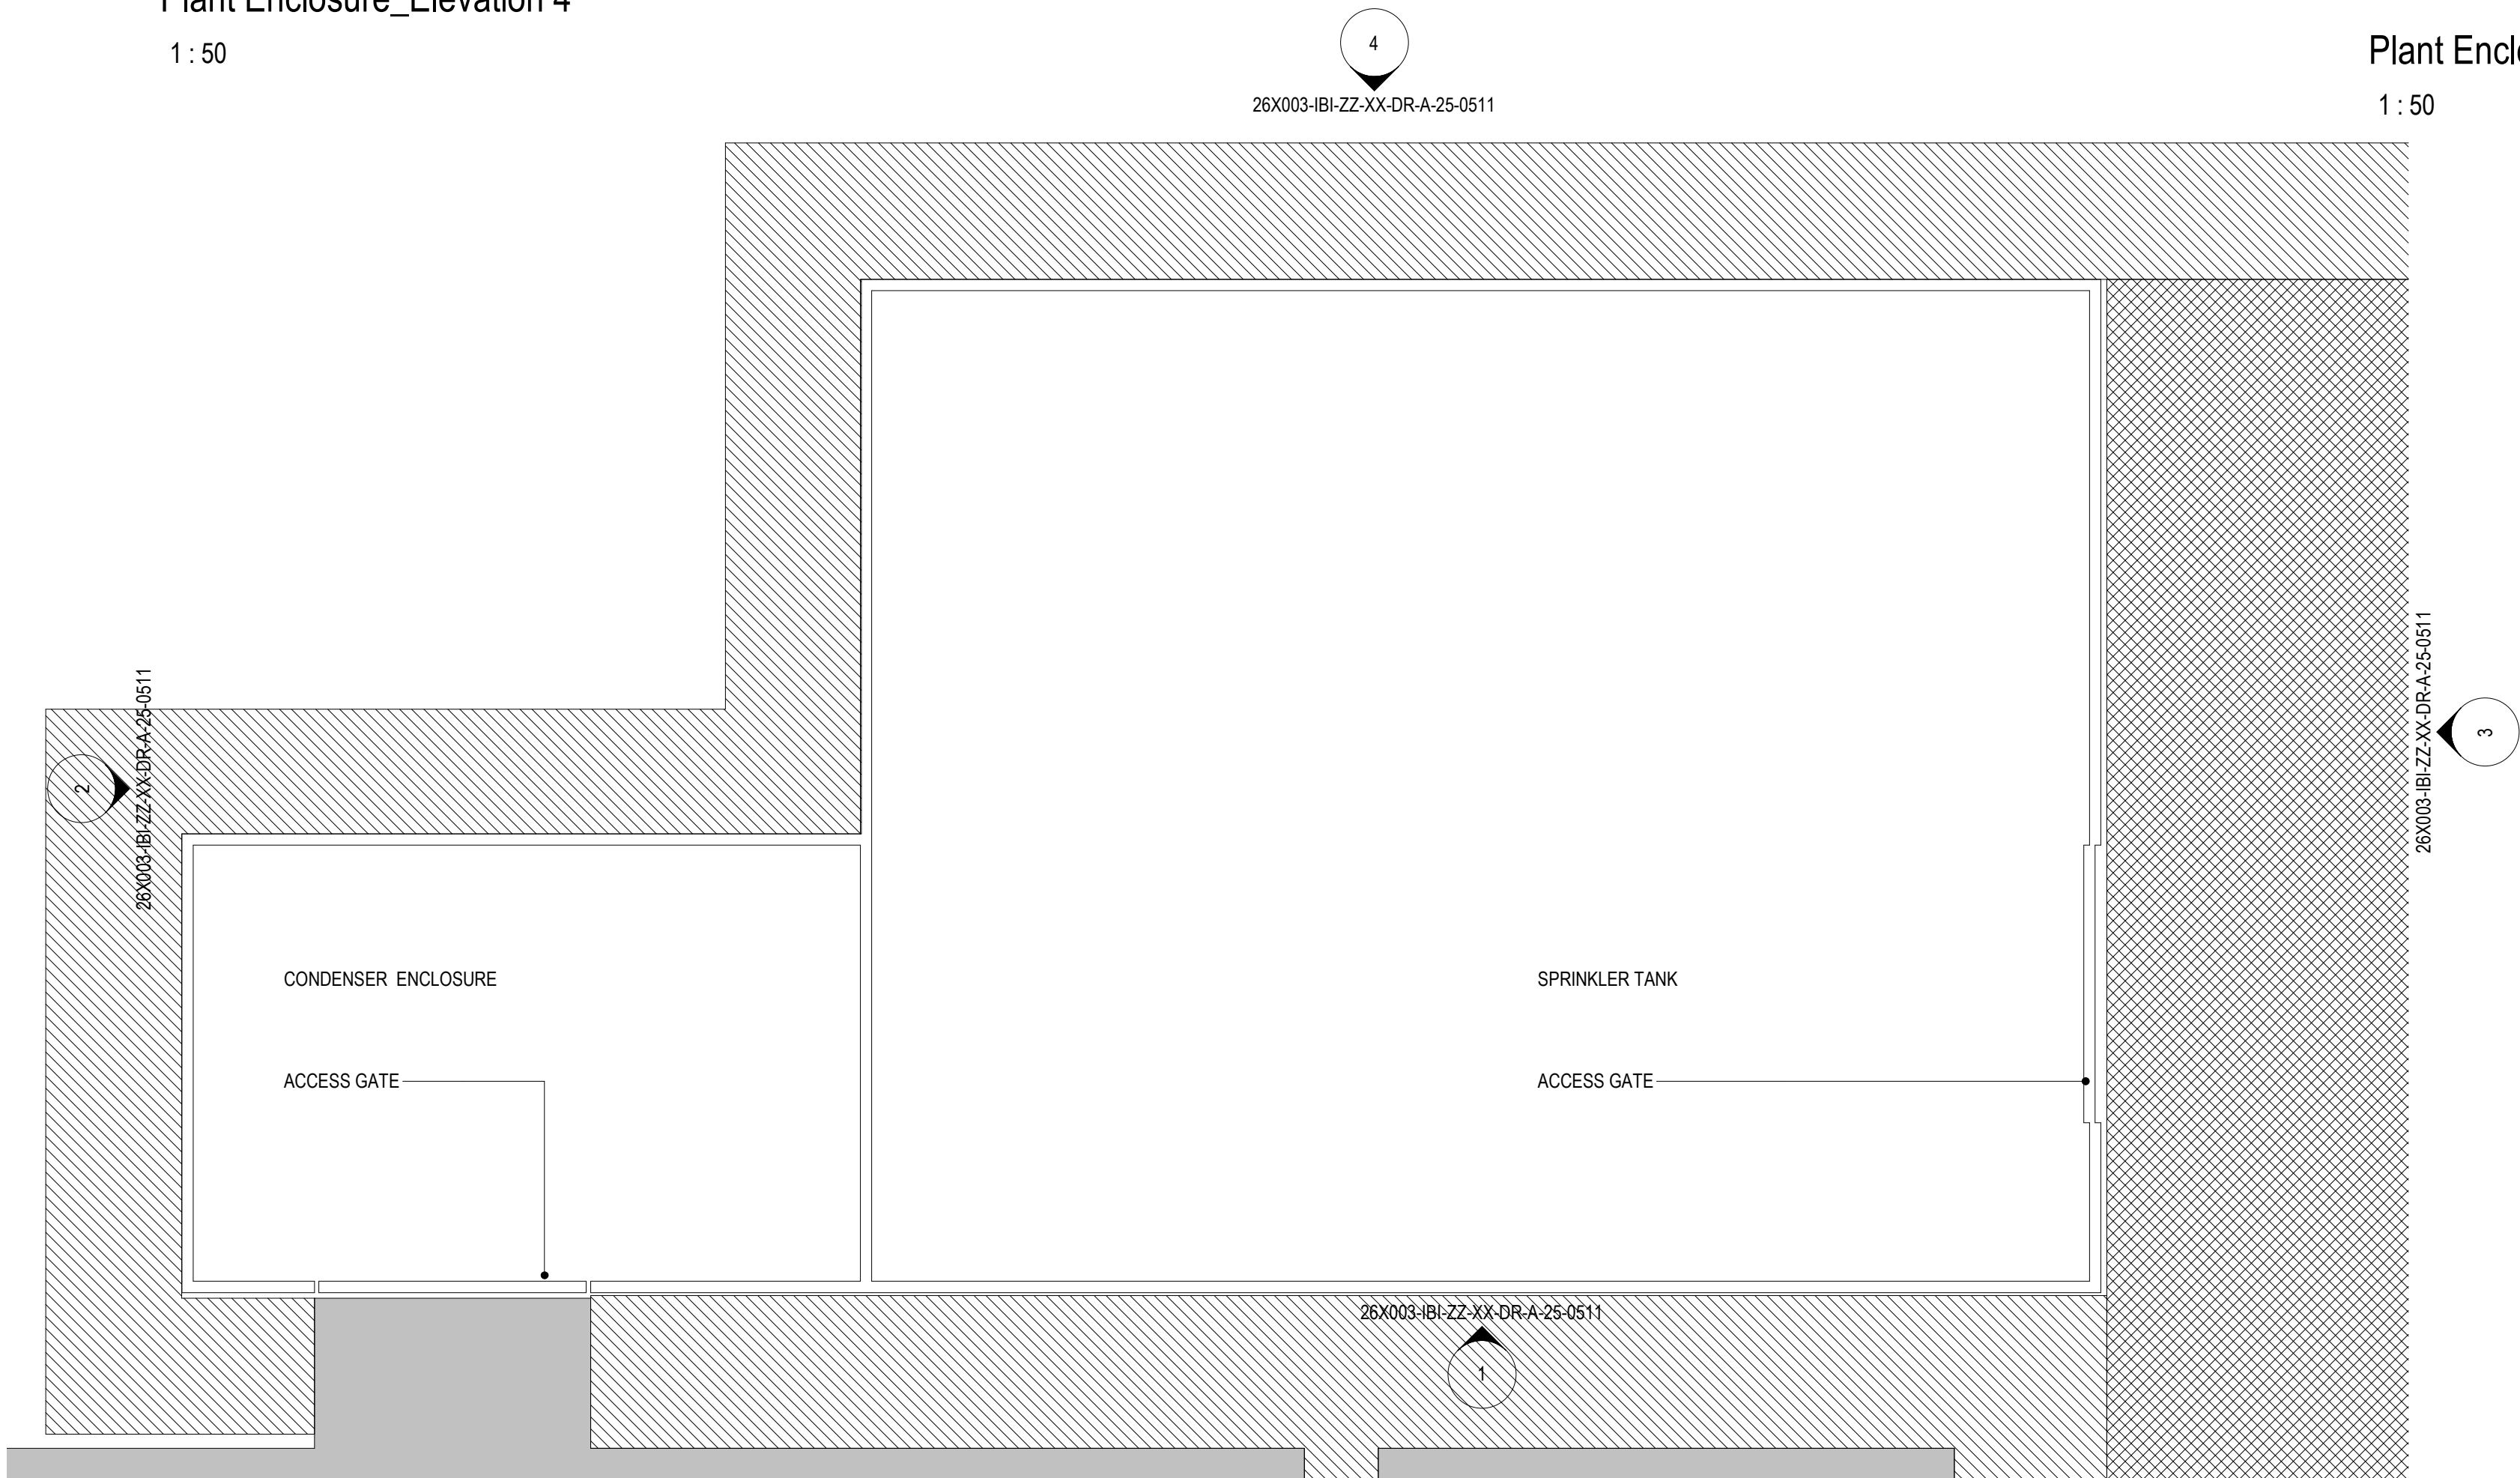

Notes:

- This drawing is copyright.
- Do not scale dimensions from this drawing.
- This drawing is to be read in conjunction with all other relevant drawings.
- All discrepancies on this drawing are to be reported to the architect.
- Do not modify any element of this drawing.
- Use drawing only for purpose(s) issued.
- This drawing may contain colour.

Scale Bar

North Point

Key Plan

Hazard

HAZ-xx

To warn of significant hazards or information that is unusual
To be read in conjunction with all other consultant's information
Refer to CDM Schedule XXXX-IBI-WB-XX-SC-A-572-0010

The following external model files are included within this drawing:

P01

15/04/2020

Issue for Planning

KL

RG

Rev

Date

Revision Notes

Drawn

Review

Logos

(INSERT CLIENT / CONTRACTOR LOGO OR NAME HERE (IF REQUIRED))

BI

Intelligence
Buildings
Infrastructure

www.ibigroup.com

Project

SWANSEA BAY TECHNOLOGY CENTRE

Drawing Title

Plant Enclosure

Job Number

122092

Date

15/04/2020

Security Classification

Drawn By

KL

Scale@A1

As indicated

Purpose

PLANNING

Reviewed By

RG

Drawing Number

26X003-IBI-ZZ-XX-DR-A-25-0511

Revision

P01

Suitability