




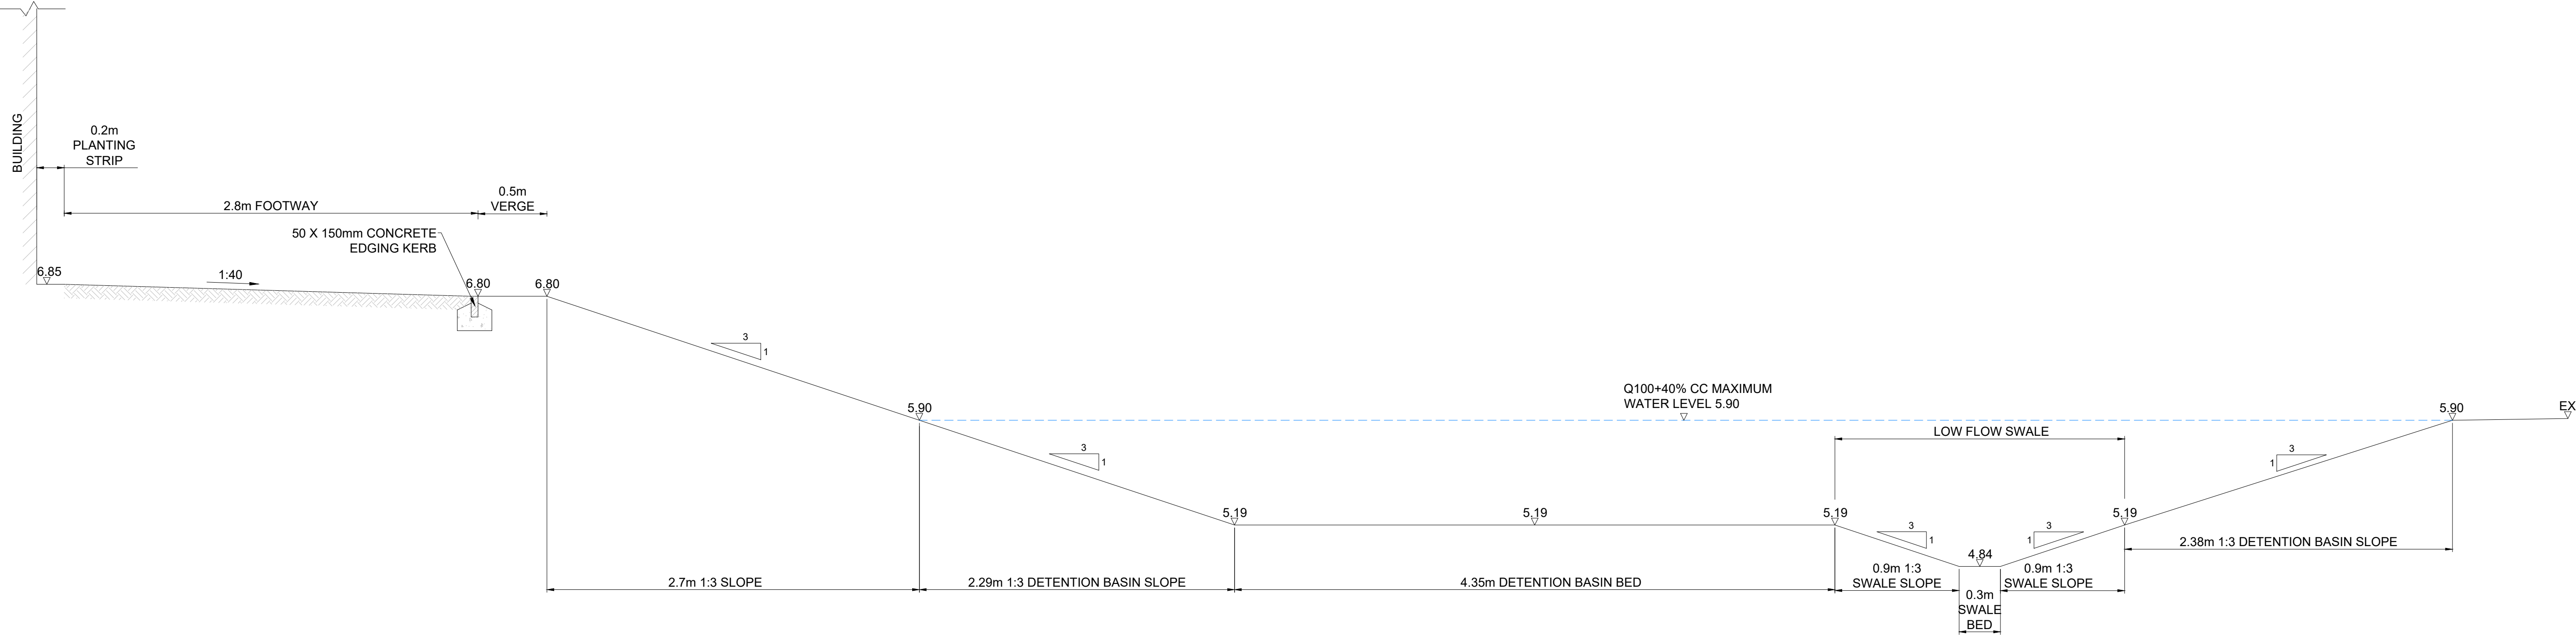

CROSS SECTION A-A THROUGH
DETENTION BASIN
SCALE 1:25

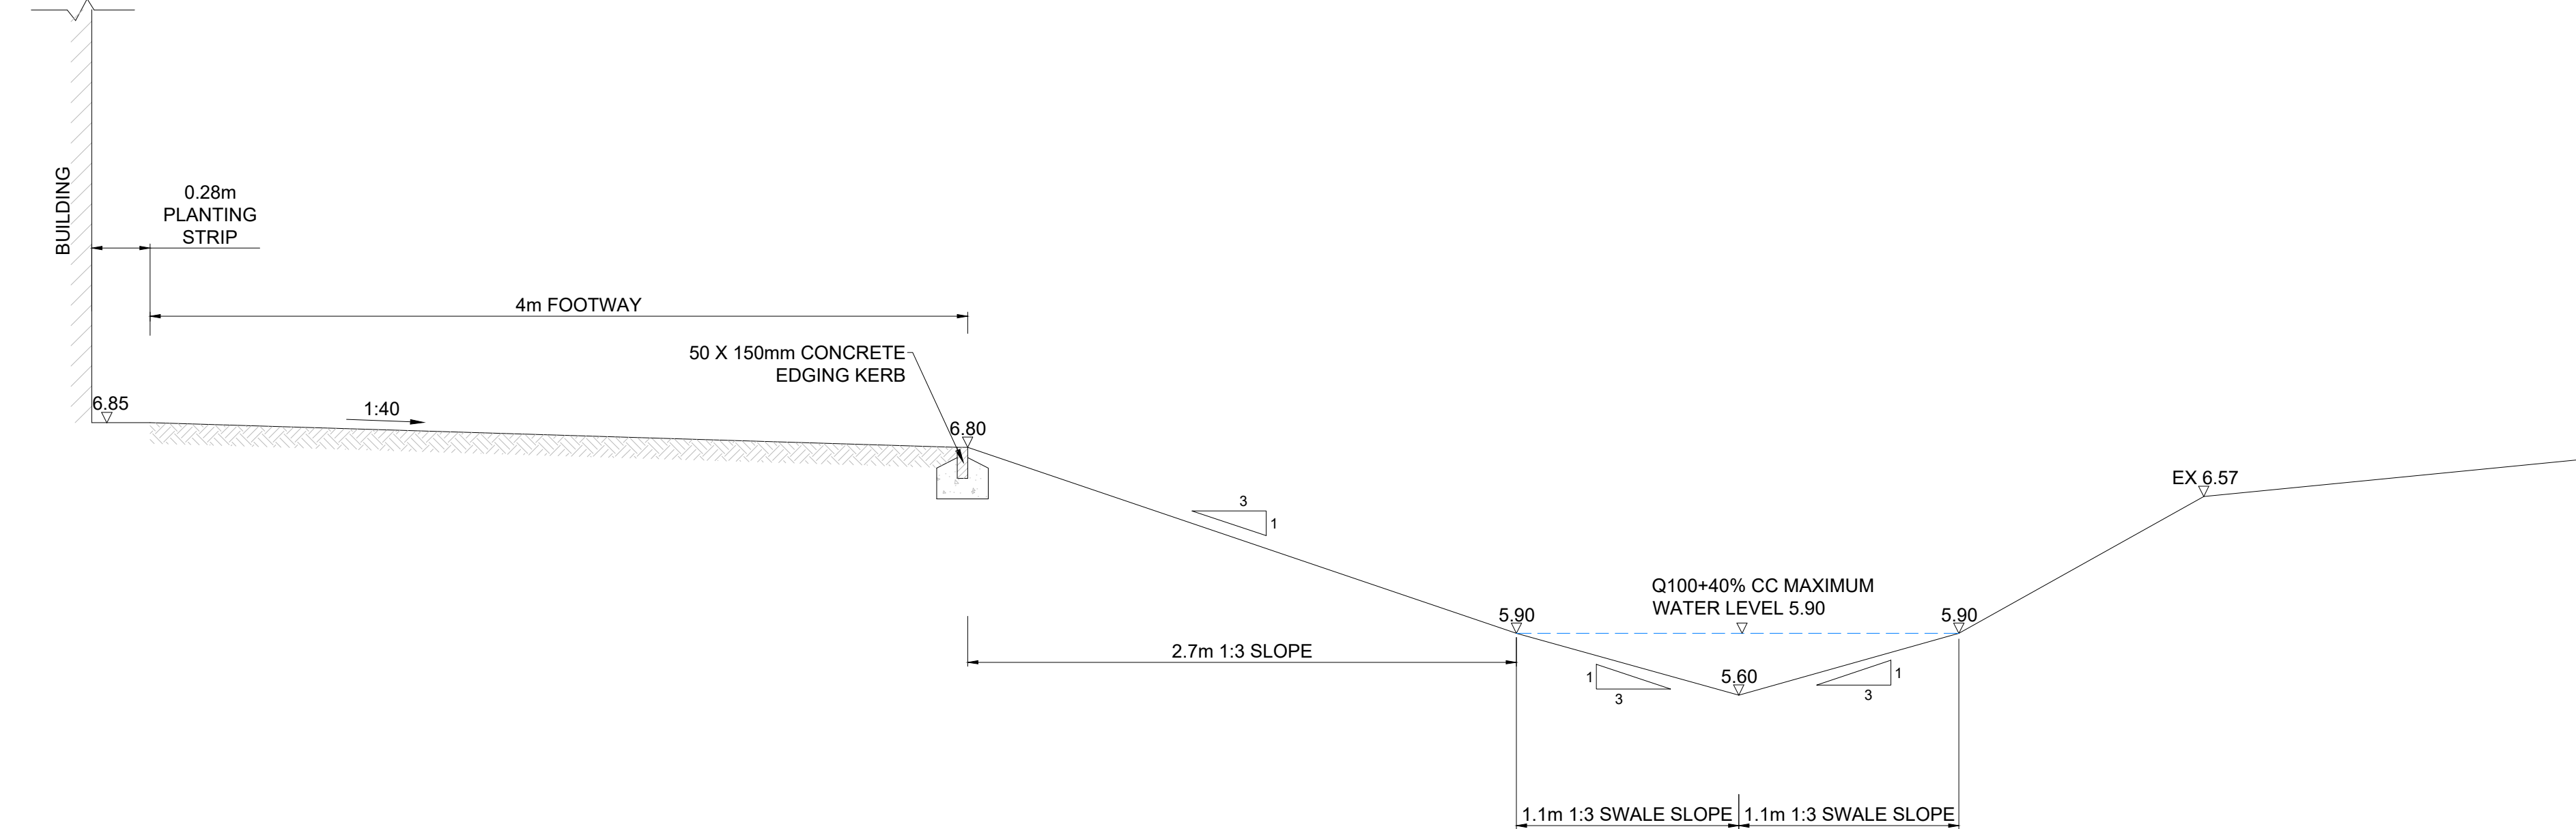

CROSS SECTION B-B THROUGH
SWALE PINCH POINT
SCALE 1:25

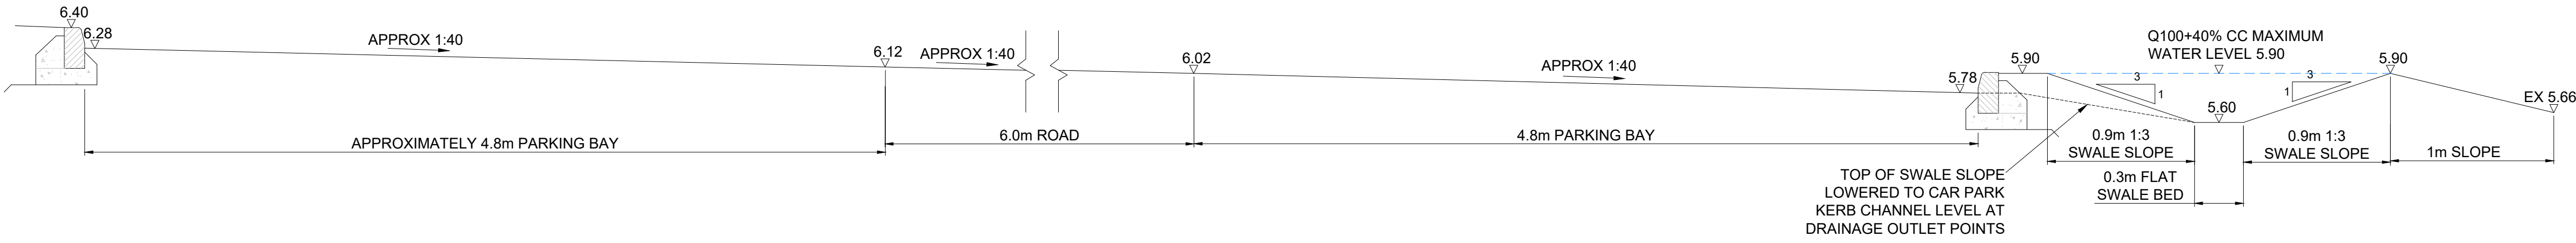

CROSS SECTION C-C THROUGH
CAR PARK AND SWALE
SCALE 1:25

Notes:
All dimensions are to be checked on site before the commencement of works. Any discrepancies are to be reported to the Architect & Engineer for verification. Figured dimensions only are to be taken from this drawing. This drawing is to be read in conjunction with all relevant Engineers' and Service Engineers' drawings and specifications. This drawing is copyright.

REVISIONS				
PO2	24/03/20	Stage 3 issue	JSL	RCB
PO1	06/03/20	First Issue for Planning.	JSL	RCB
Rev	Date	Description	By	Ckd
Hydrock FIRST FLOOR, CASTLEBRIDGE 5 CASTLEBRIDGE S-19 COWBRIDGE ROAD EAST CARDIFF CF11 9AB t: +44 (0) 2920 023665 e: cardiff@hydrock.com CLIENT MORGAN SINDALL PROJECT SWANSEA BAY TECHNOLOGY CENTRE TITLE ENGINEERING CROSS SECTIONS				
HYDROCK PROJECT NO. C-11852-C		SCALE @ A1 AS SHOWN		
STATUS DESCRIPTION SUITABLE FOR COORDINATION				STATUS S1
DRAWING NO. (PROJECT CODE-ORIGINATOR-ZONE-LEVEL-TYPE-ROLE-NUMBER) 26X003-HYD-XX-XX-DR-C-90-2500				REVISION P02