


NOTES

- 1 All dimenstres in millimetres unless otherwise stated.
- 2 Do not scale off drawing. All dimensions to be checked on site.
- 3 Internal shower room layout tbc by Occupational Therapist.

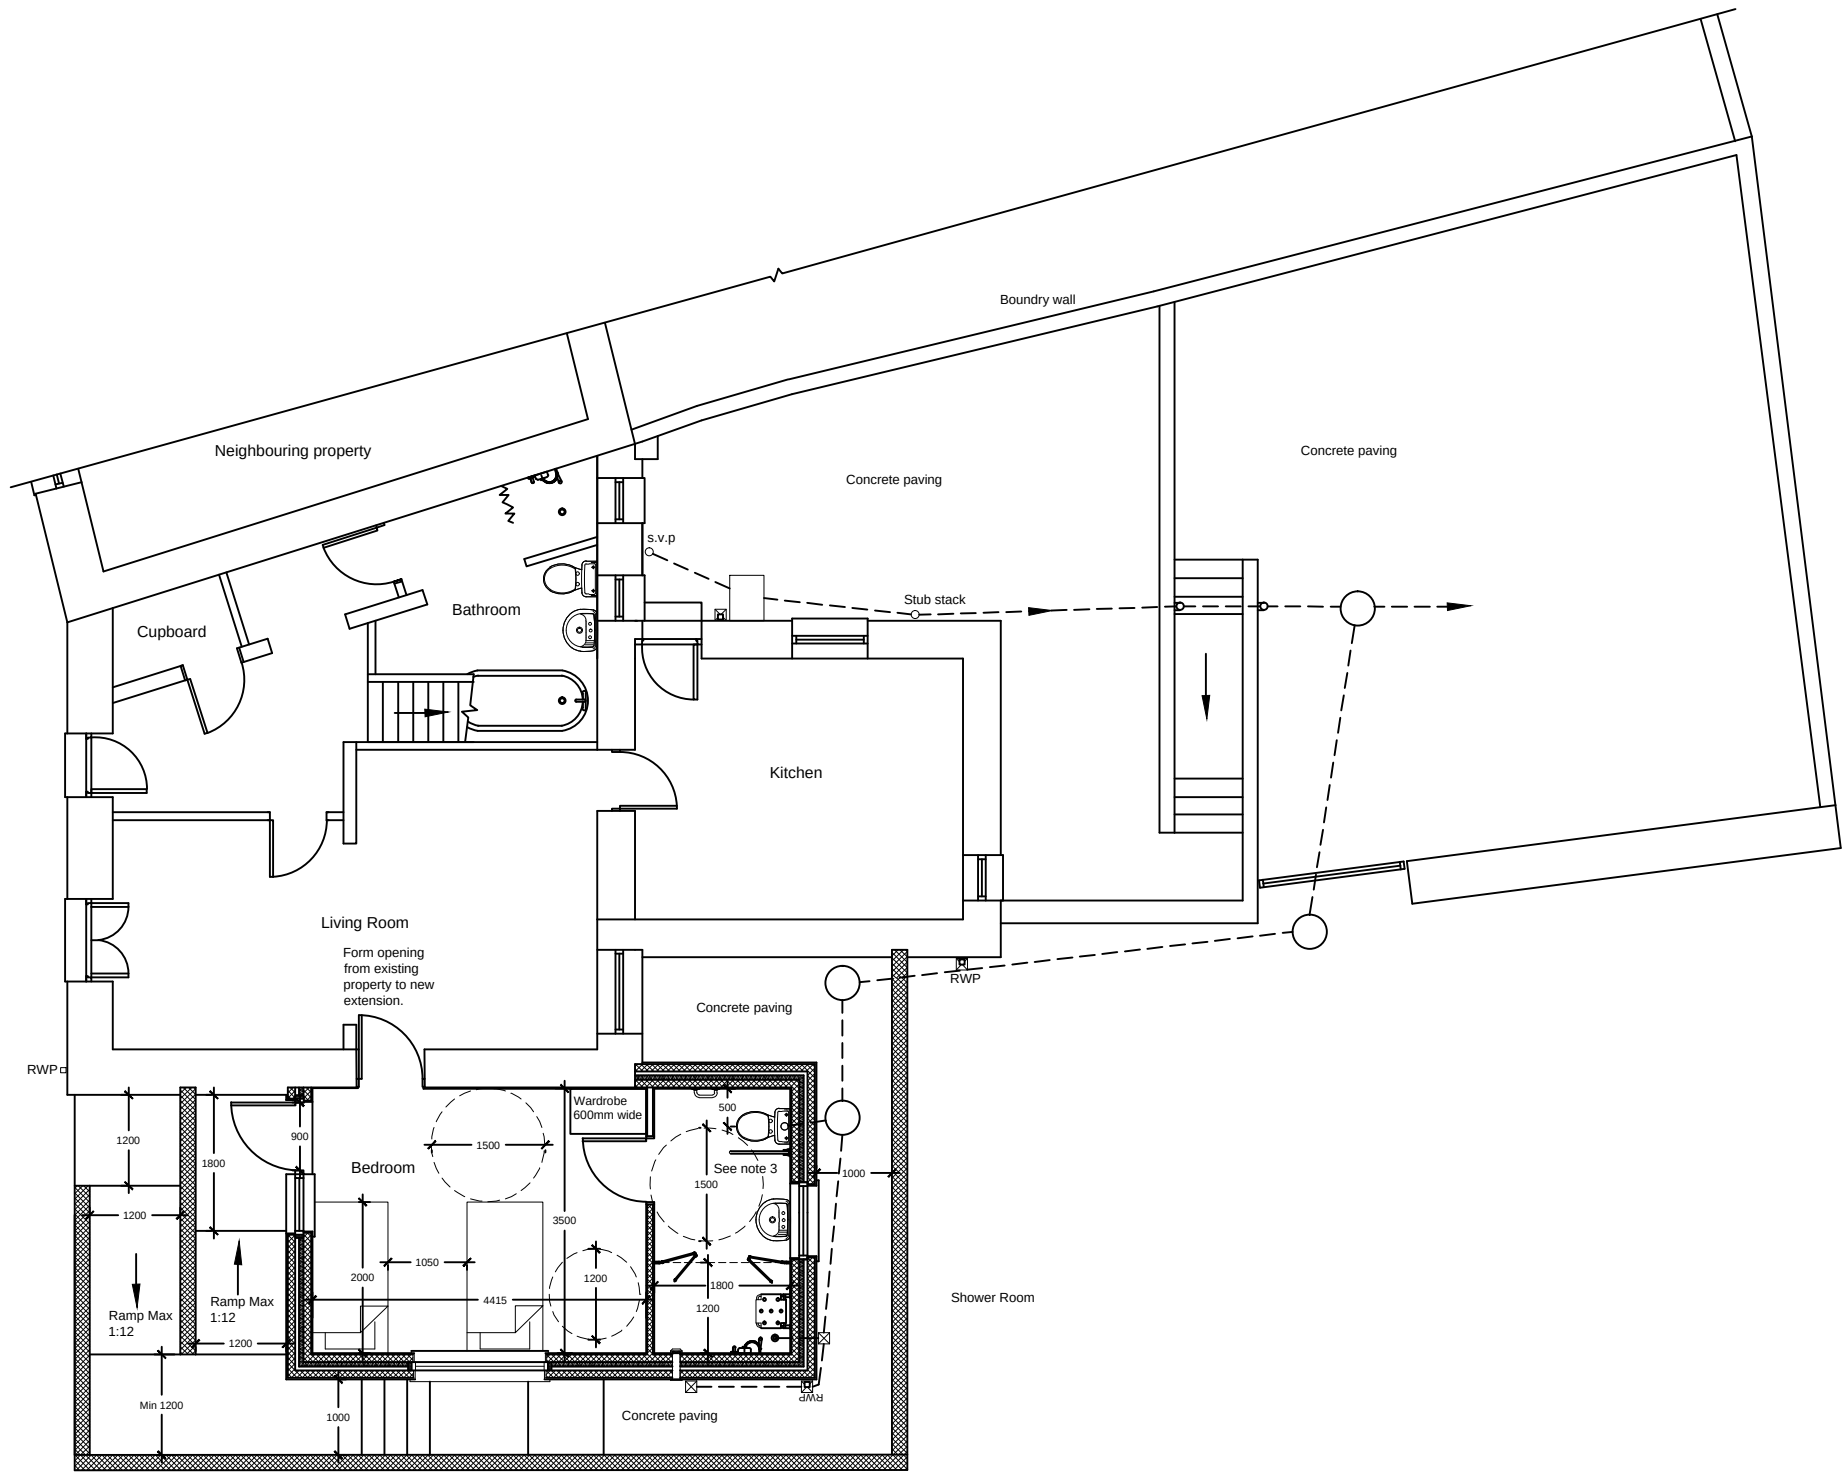

Proposed Plan 1:100

Rev	Details	Dr	Date
Cyngor Castell-nedd Port Talbot Neath Port Talbot Council Social Services, Health and Housing Housing Renewal and Adaptations Service Tregelles Court Neath Abbey Road Neath Abbey Neath SA10 7DF			
Project 58 Gwynfi St., Bleangwynfi, Port Talbot Shower Room & Bedroom Extension Proposed Plan			
Drawn	KH	Checked	Approved
Date	March 20	Date	Date
Scales	1:100 or as shown		
Drawing No.		DFG4444 02	