



Superseded



Block Plans
Scale: 1:500 @ A3

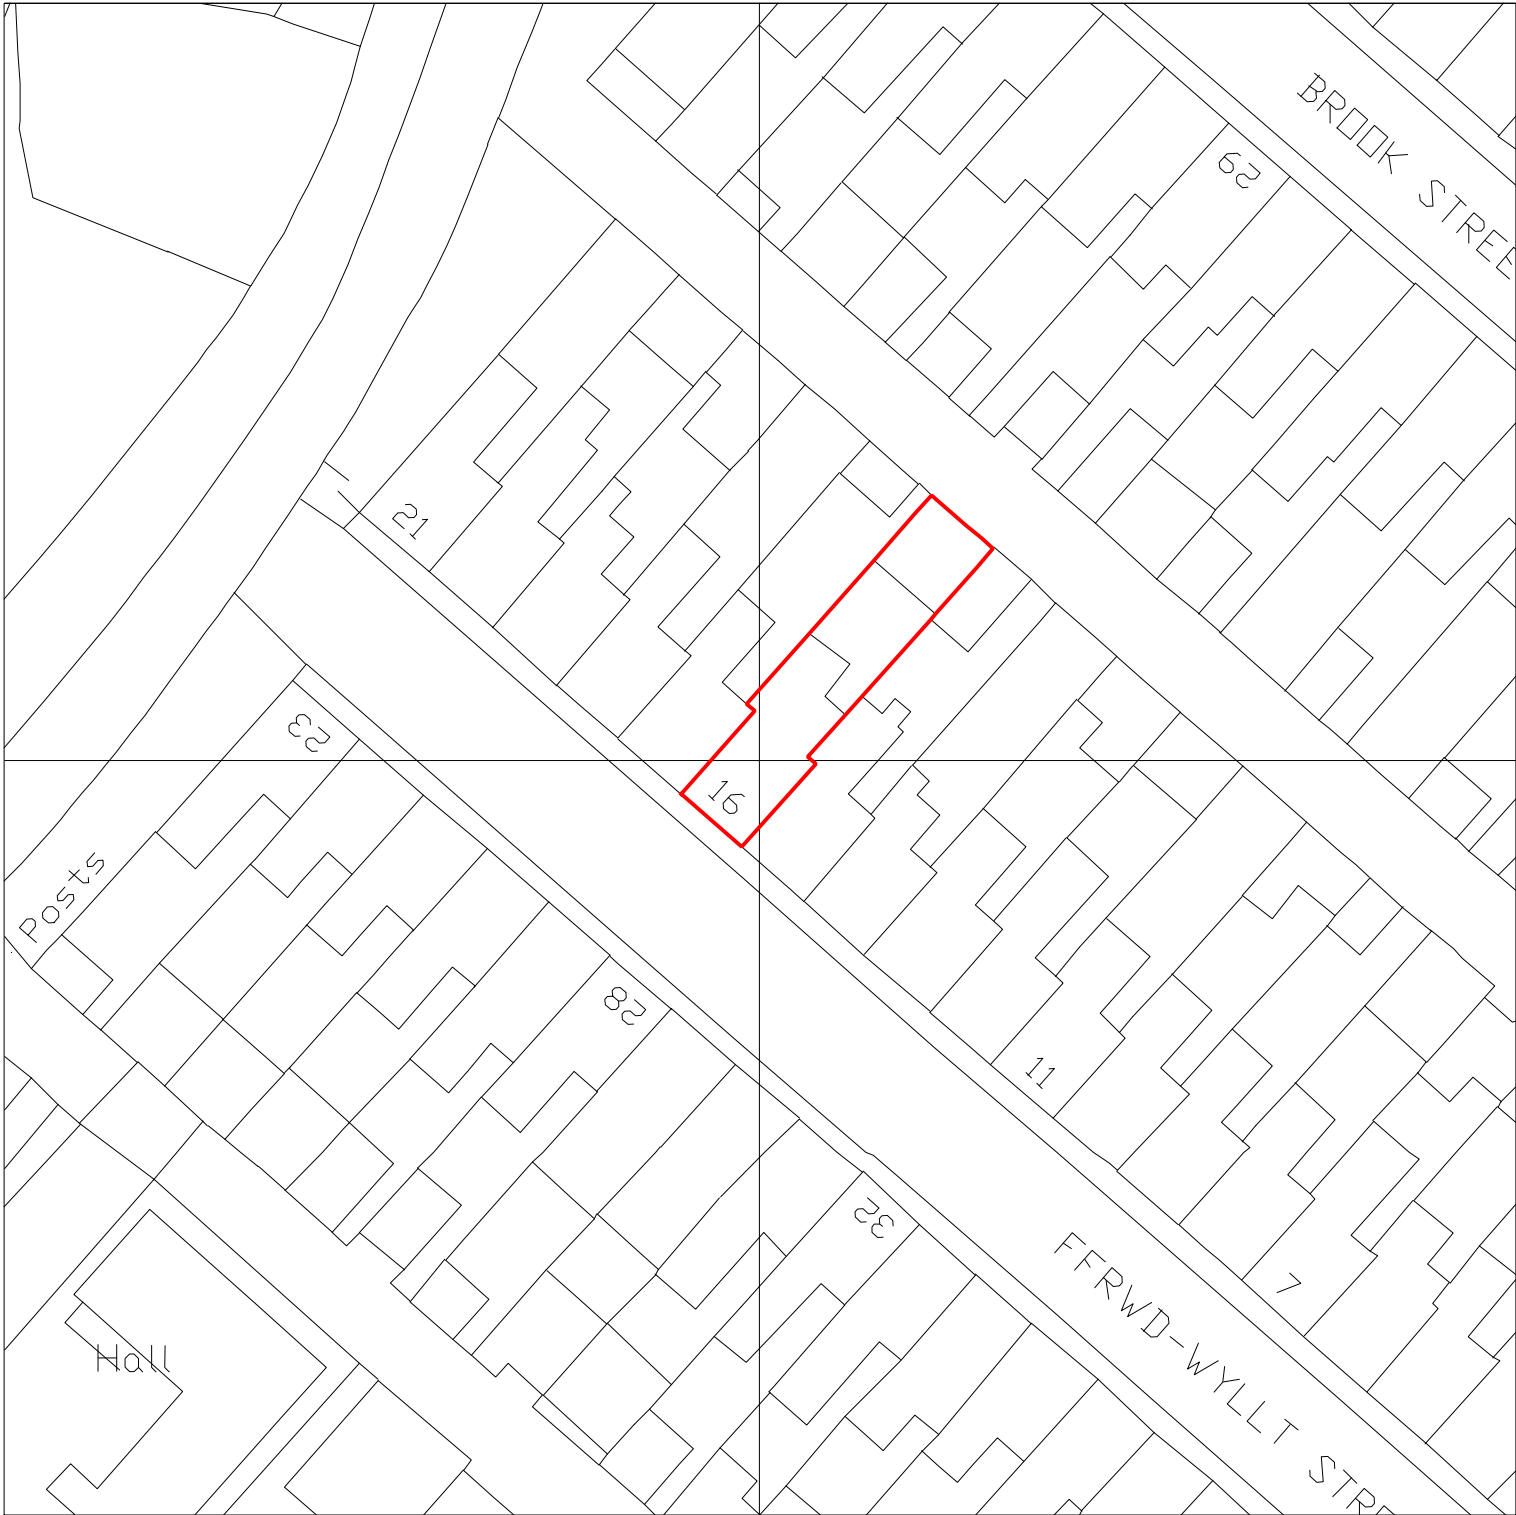

Site Location Plan
Scale: 1:1250 @ A3

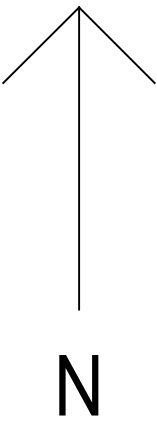

16 Ffrwdwyllt Street, Taibach, Port Talbot,
SA13 1TH

Drawing: P01 Site Location & Block Plan