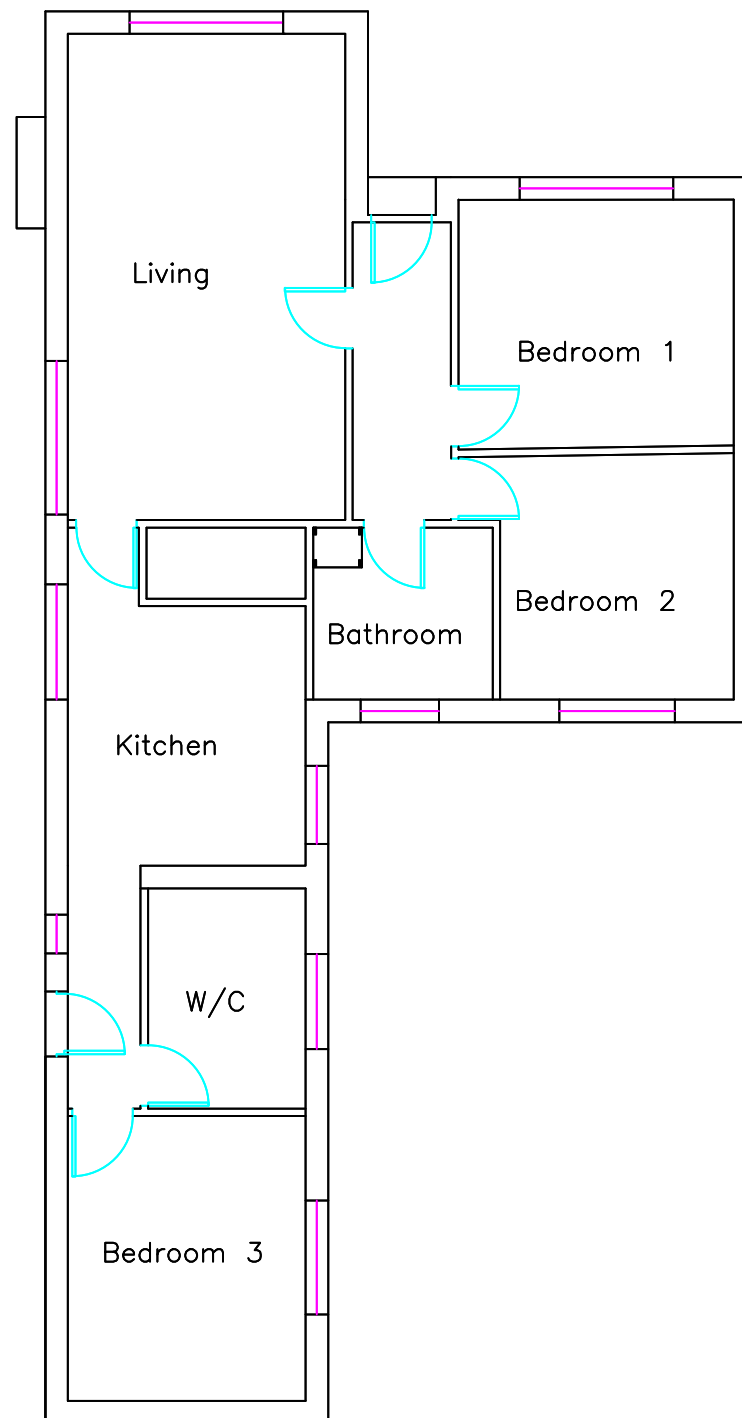


0 100 200

starki Orchard St Studios Orchard Street Swansea SA1 5AW Tel 01792 732724 hello@starki.co.uk www.starki.co.uk	
Job ALTERATIONS AND EXTENSION 18 WHITTINGTON STREET	
Client MR & MRS OWEN	
Drawing EXISTING GROUND FLOOR GA	
Date APRIL 2020	Drawing No. HWO-001
Scale 1:100	
This drawing and the designs contained therein are the copy right both real and intellectual of Starki Limited, trading as Starki Architectural.	