


WARNING:- THIS MAY BE A REDUCED SIZE PRINT, CHECK SCALE BELOW

2m 1m 0 5m 10m

1:100

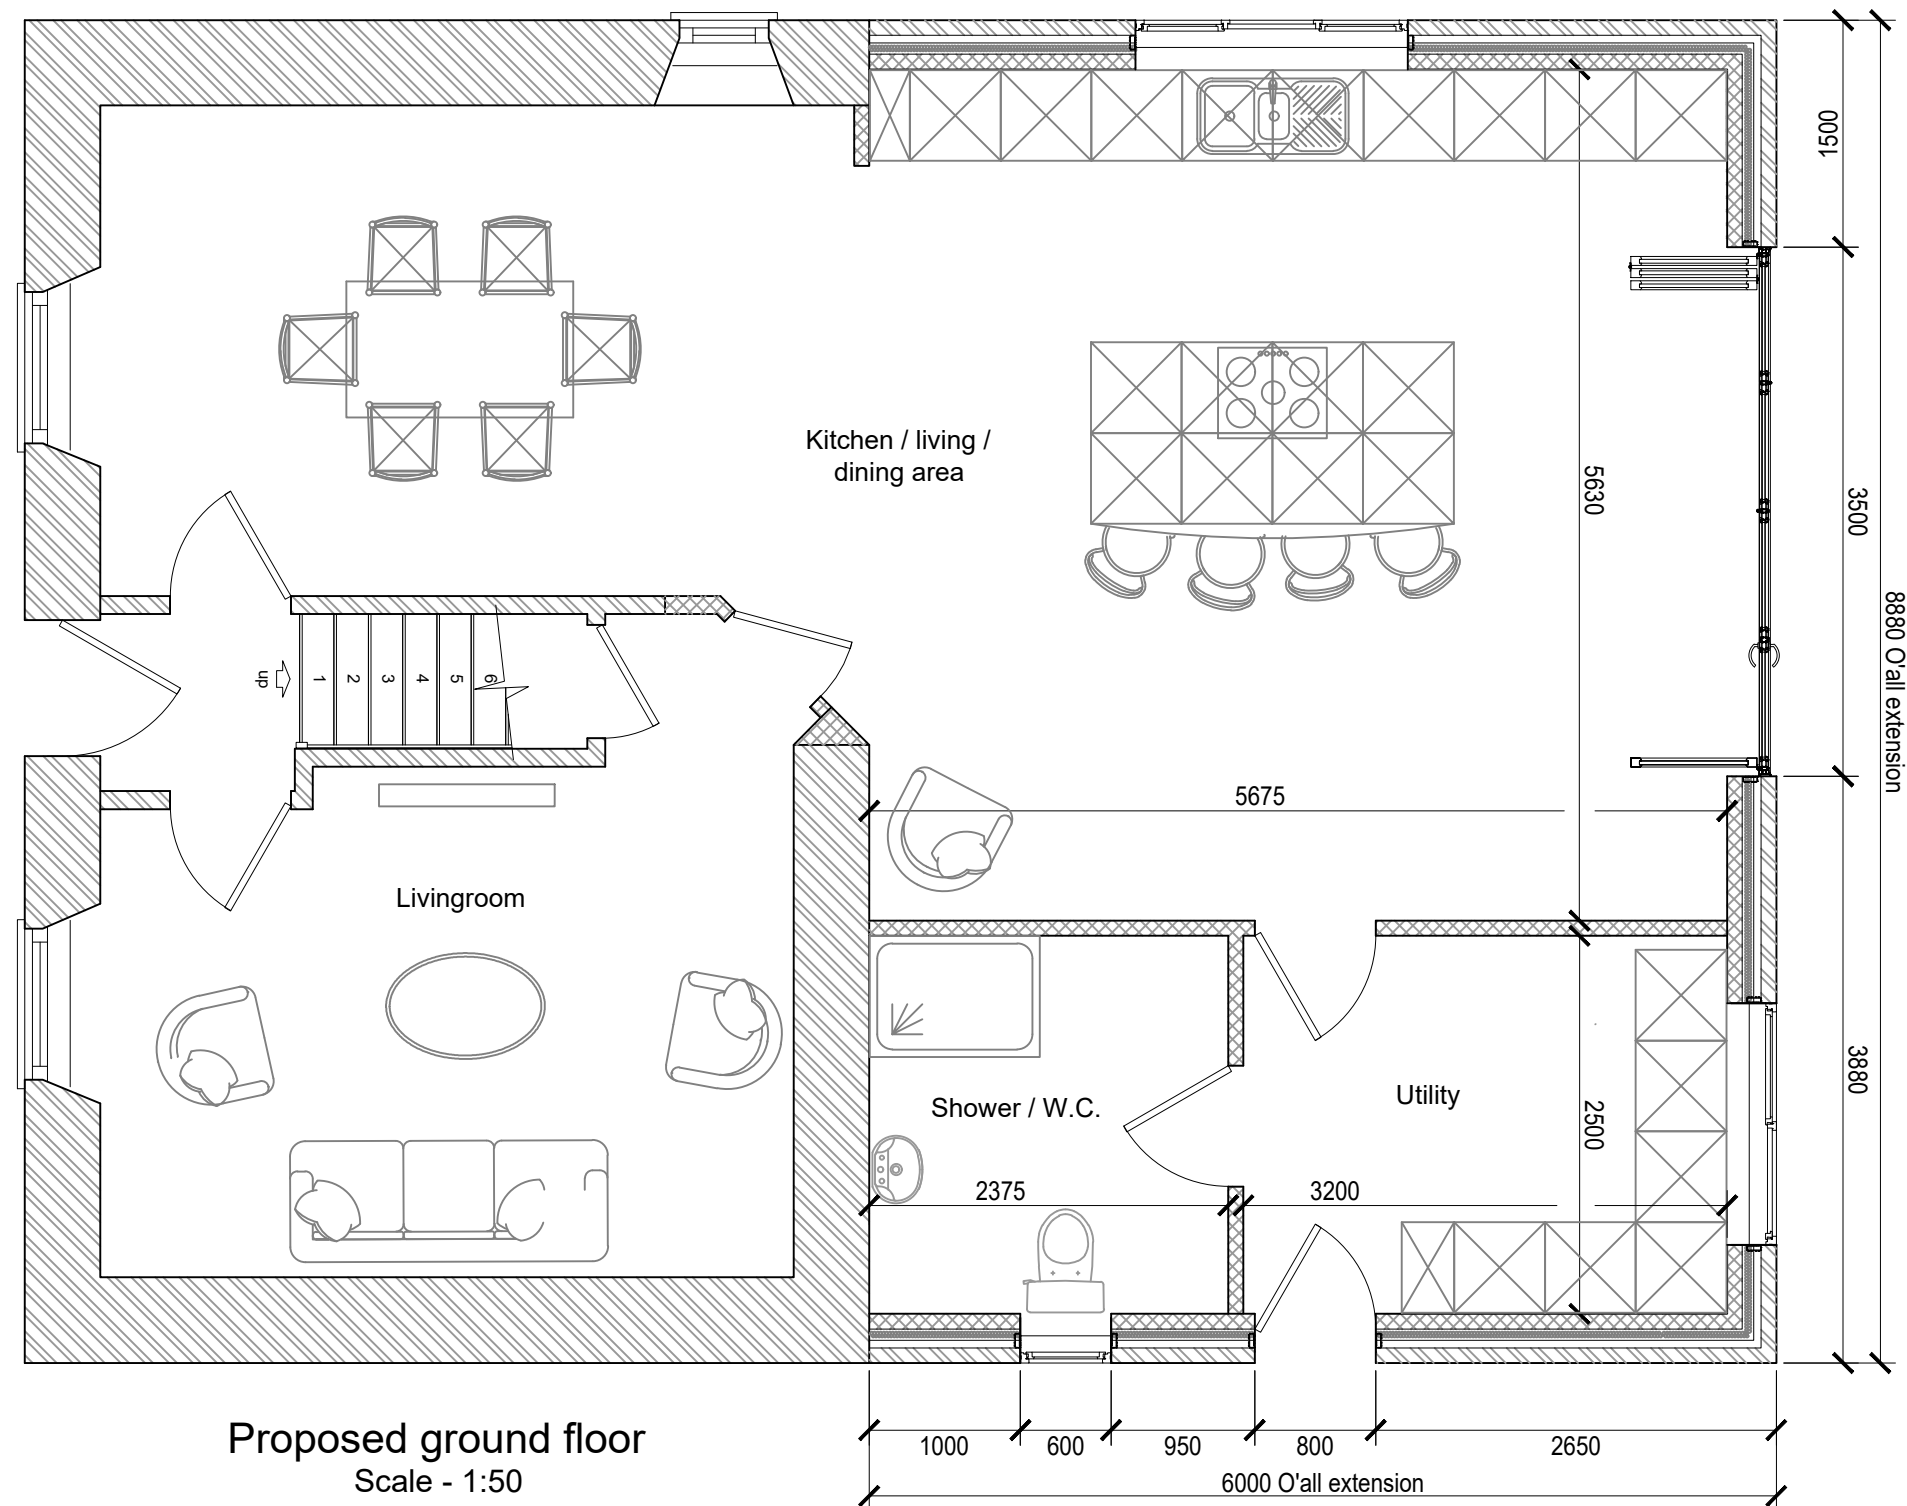


Proposed ground floor
Scale - 1:50

WARNING:- THIS MAY BE A REDUCED SIZE PRINT, CHECK SCALE BELOW

1m 0 1m 2m 3m 4m 5m

1:50

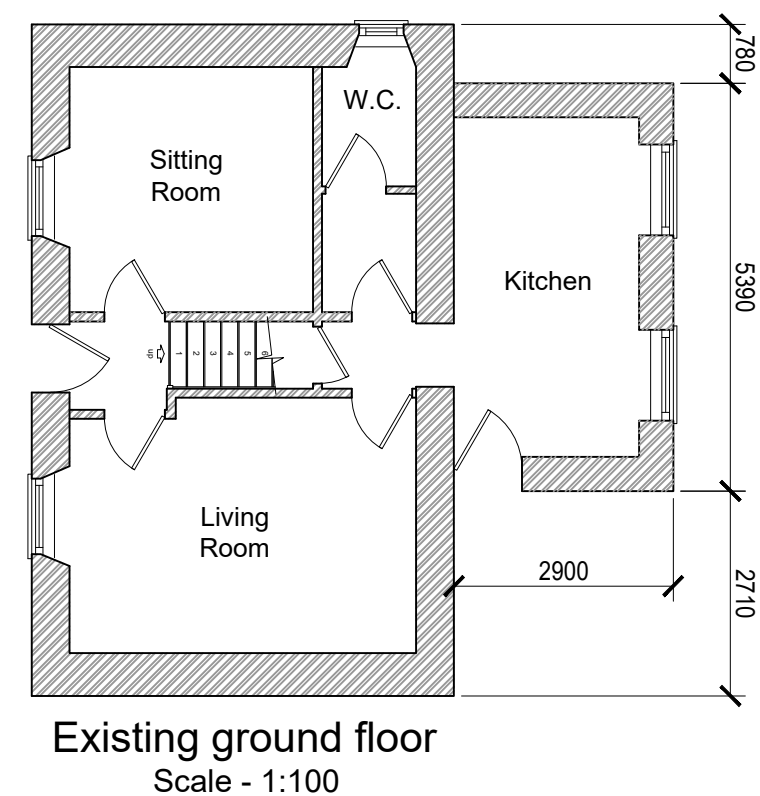

Existing ground floor
Scale - 1:100

Notes :

All dimensions are to be site checked and confirmed prior to order and manufacture of components and prior to the commencement of works on site.

Material, workmanship & construction are to conform with current British Standards, Codes of Practice, Agreement Certificates & Manufacturers recommended specifications and are to fully comply with the Building Regulation, related approved documents and legislation.

01	First issue	Apr '20
REV	DESCRIPTION	DATE

Client
Mr A. Davies

Title
Existing & proposed
ground floor layout

Scheme
Proposed two storey extension
to the rear of
No. 4 Tanydarren, Cilmaengwyn,
Pontardawe, SA8 4QT

Scale (A3)	Drawing No.	Issue
As shown	AA-003	01