


WARNING:- THIS MAY BE A REDUCED SIZE PRINT, CHECK SCALE BELOW

2m 1m 0 5m 10m

1:100

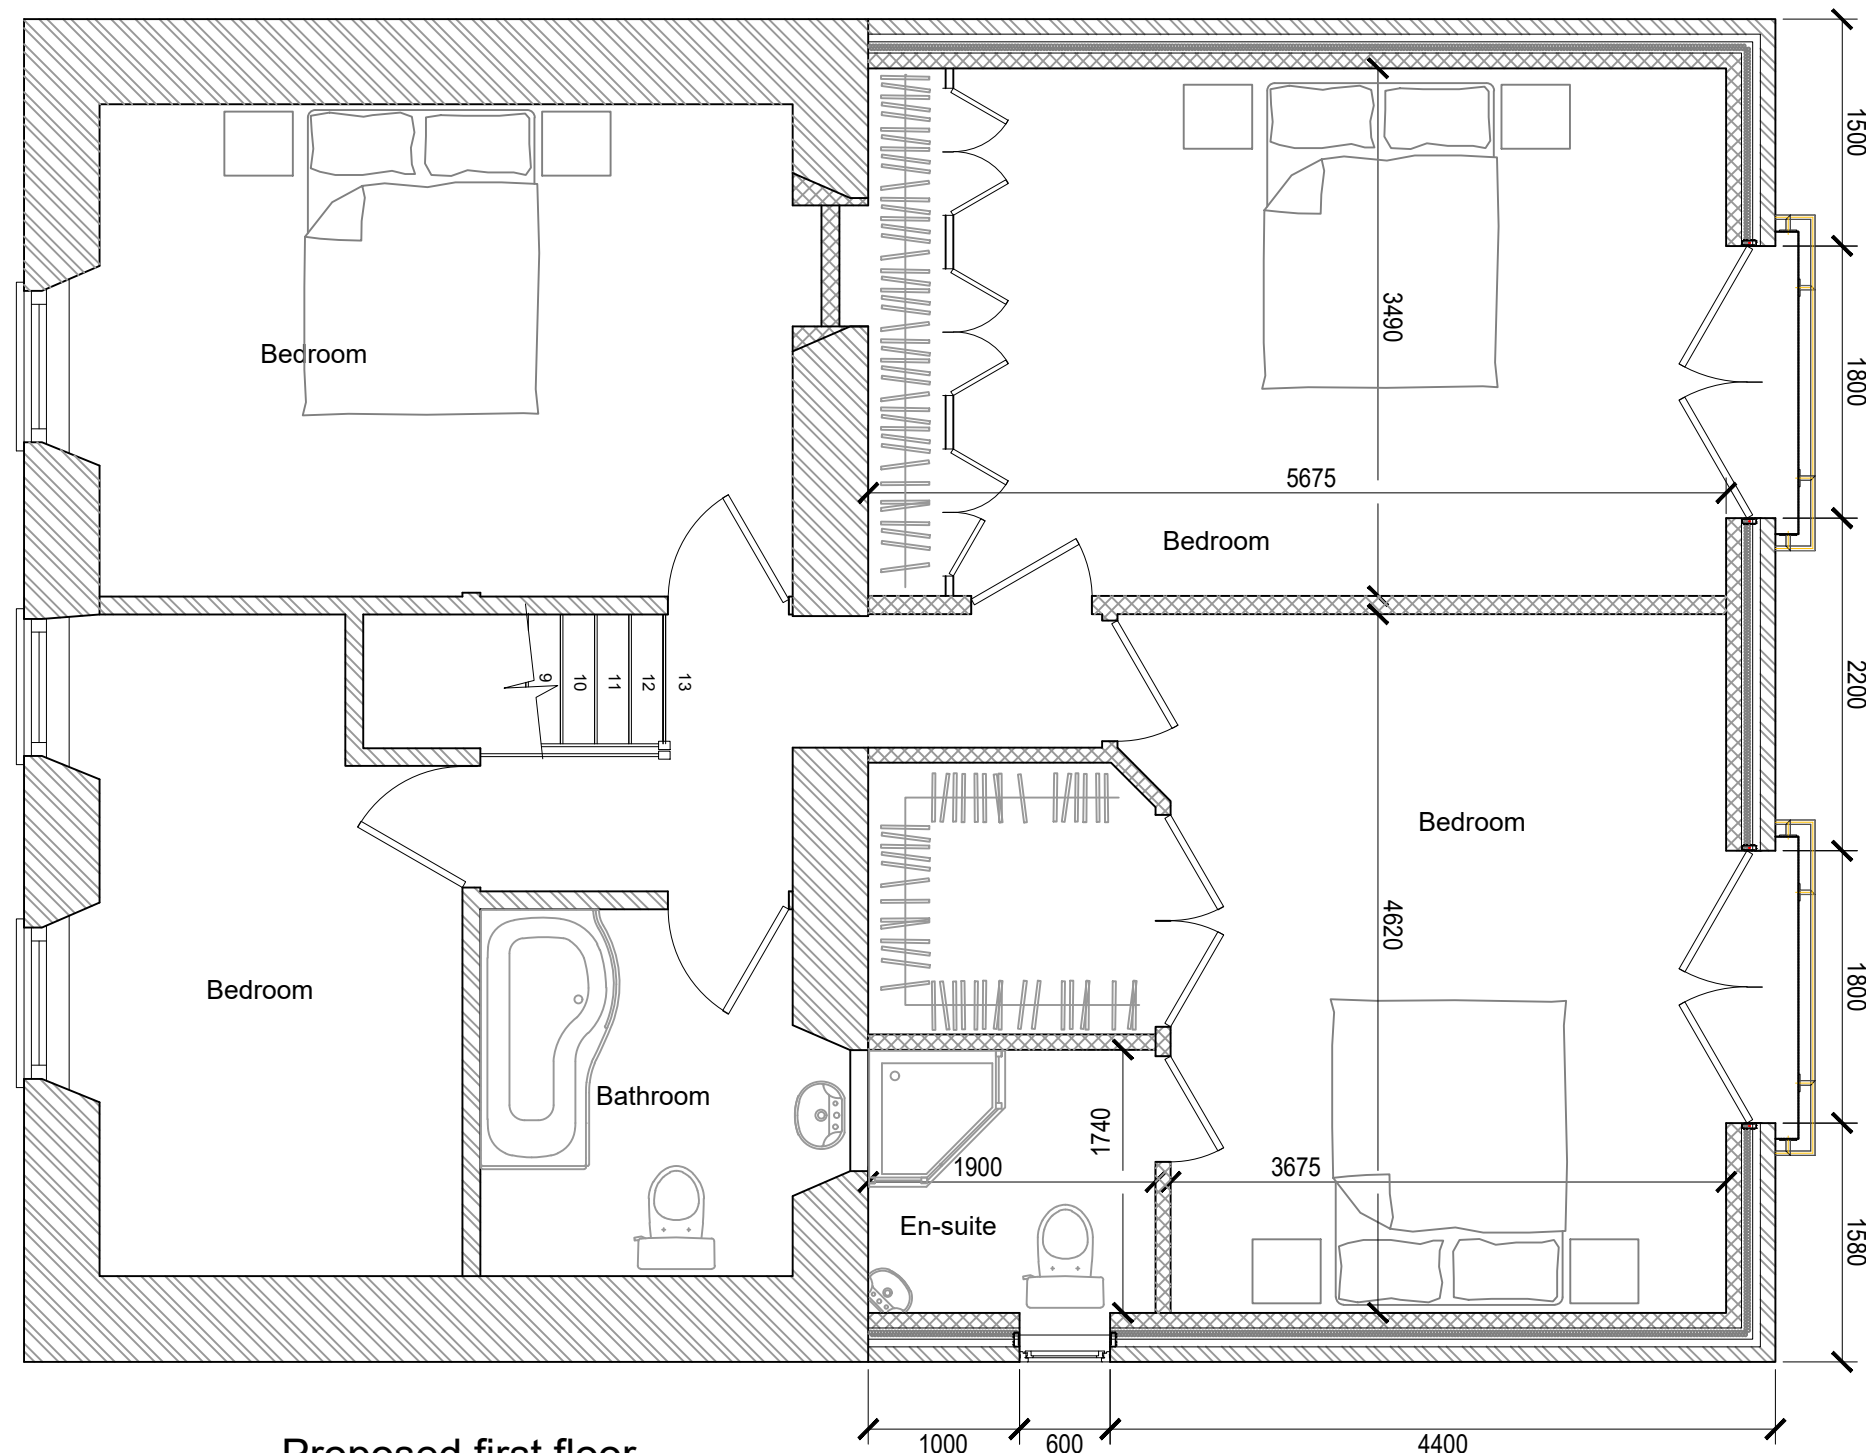


Proposed first floor
Scale - 1:50

WARNING:- THIS MAY BE A REDUCED SIZE PRINT, CHECK SCALE BELOW

1m 0 1m 2m 3m 4m 5m

1:50

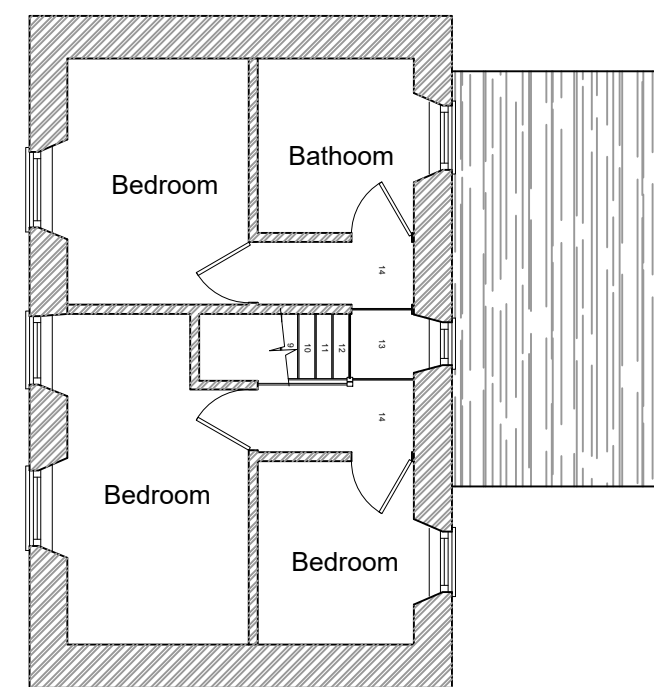

Existing first floor
Scale - 1:100

Notes :

All dimensions are to be site checked and confirmed prior to order and manufacture of components and prior to the commencement of works on site.

Material, workmanship & construction are to conform with current British Standards, Codes of Practice, Agreement Certificates & Manufacturers recommended specifications and are to fully comply with the Building Regulation, related approved documents and legislation.

01	First issue	Apr '20
REV	DESCRIPTION	DATE
Client	Mr A. Davies	
Title	Existing & proposed first floor layout	

Scheme	Proposed two storey extension to the rear of	
	No. 4 Tanydarren, Cilmaengwyn, Pontardawe, SA8 4QT	
Scale (A3)	Drawing No.	Issue
As shown	AA-004	01