

Superseded

Notes

This drawing is copyright of Prime Architecture Limited. It may not be reproduced or disclosed to third parties without the prior written permission of Prime Architecture Limited.

Do not scale from this drawing. Responsibility will not be accepted by Prime Architecture Limited for errors made by others scaling from the drawing. Use written dimensions only. Contractor to verify all dimensions before commencing work on site.

Prime Architecture Limited are to be notified immediately in writing of any discrepancies. All survey information incorporated within the drawings cannot be guaranteed as accurate unless confirmed by a fixed dimension.

All dimensions are in millimeters unless otherwise noted.

This drawing is to be read in conjunction with all relevant project drawings and specifications prepared by Prime Architecture Limited and other relevant consultants, specialists, etc.

CDP noted are provided to assist the contractor in managing residual hazards identified during the design stage. Any such notes do not relieve the contractor of their duties and they must provide a safe system of work based on method statements, risk assessments, etc.

Revision:

Description:

Date:

PRIME ARCHITECTURE

PLANNING

01269 842 575

info@prime-arch.co.uk

www.prim-arch.co.uk

© Prime Architecture Limited

Prime Architecture Limited, 3 Llandello Road, Cross Hands, Llanelli, SA14 6NA

Client: Peniel Pentecostal

Project Title: Proposed coffee shop at Peniel Pentecostal, Glynneath

Drawing Title: Site Block Plan & Location Plan



Scale: 1:200 & 1:1250 @ A3

Date: March 2020

Job No: 732

Drawing No: 06

Rev: -

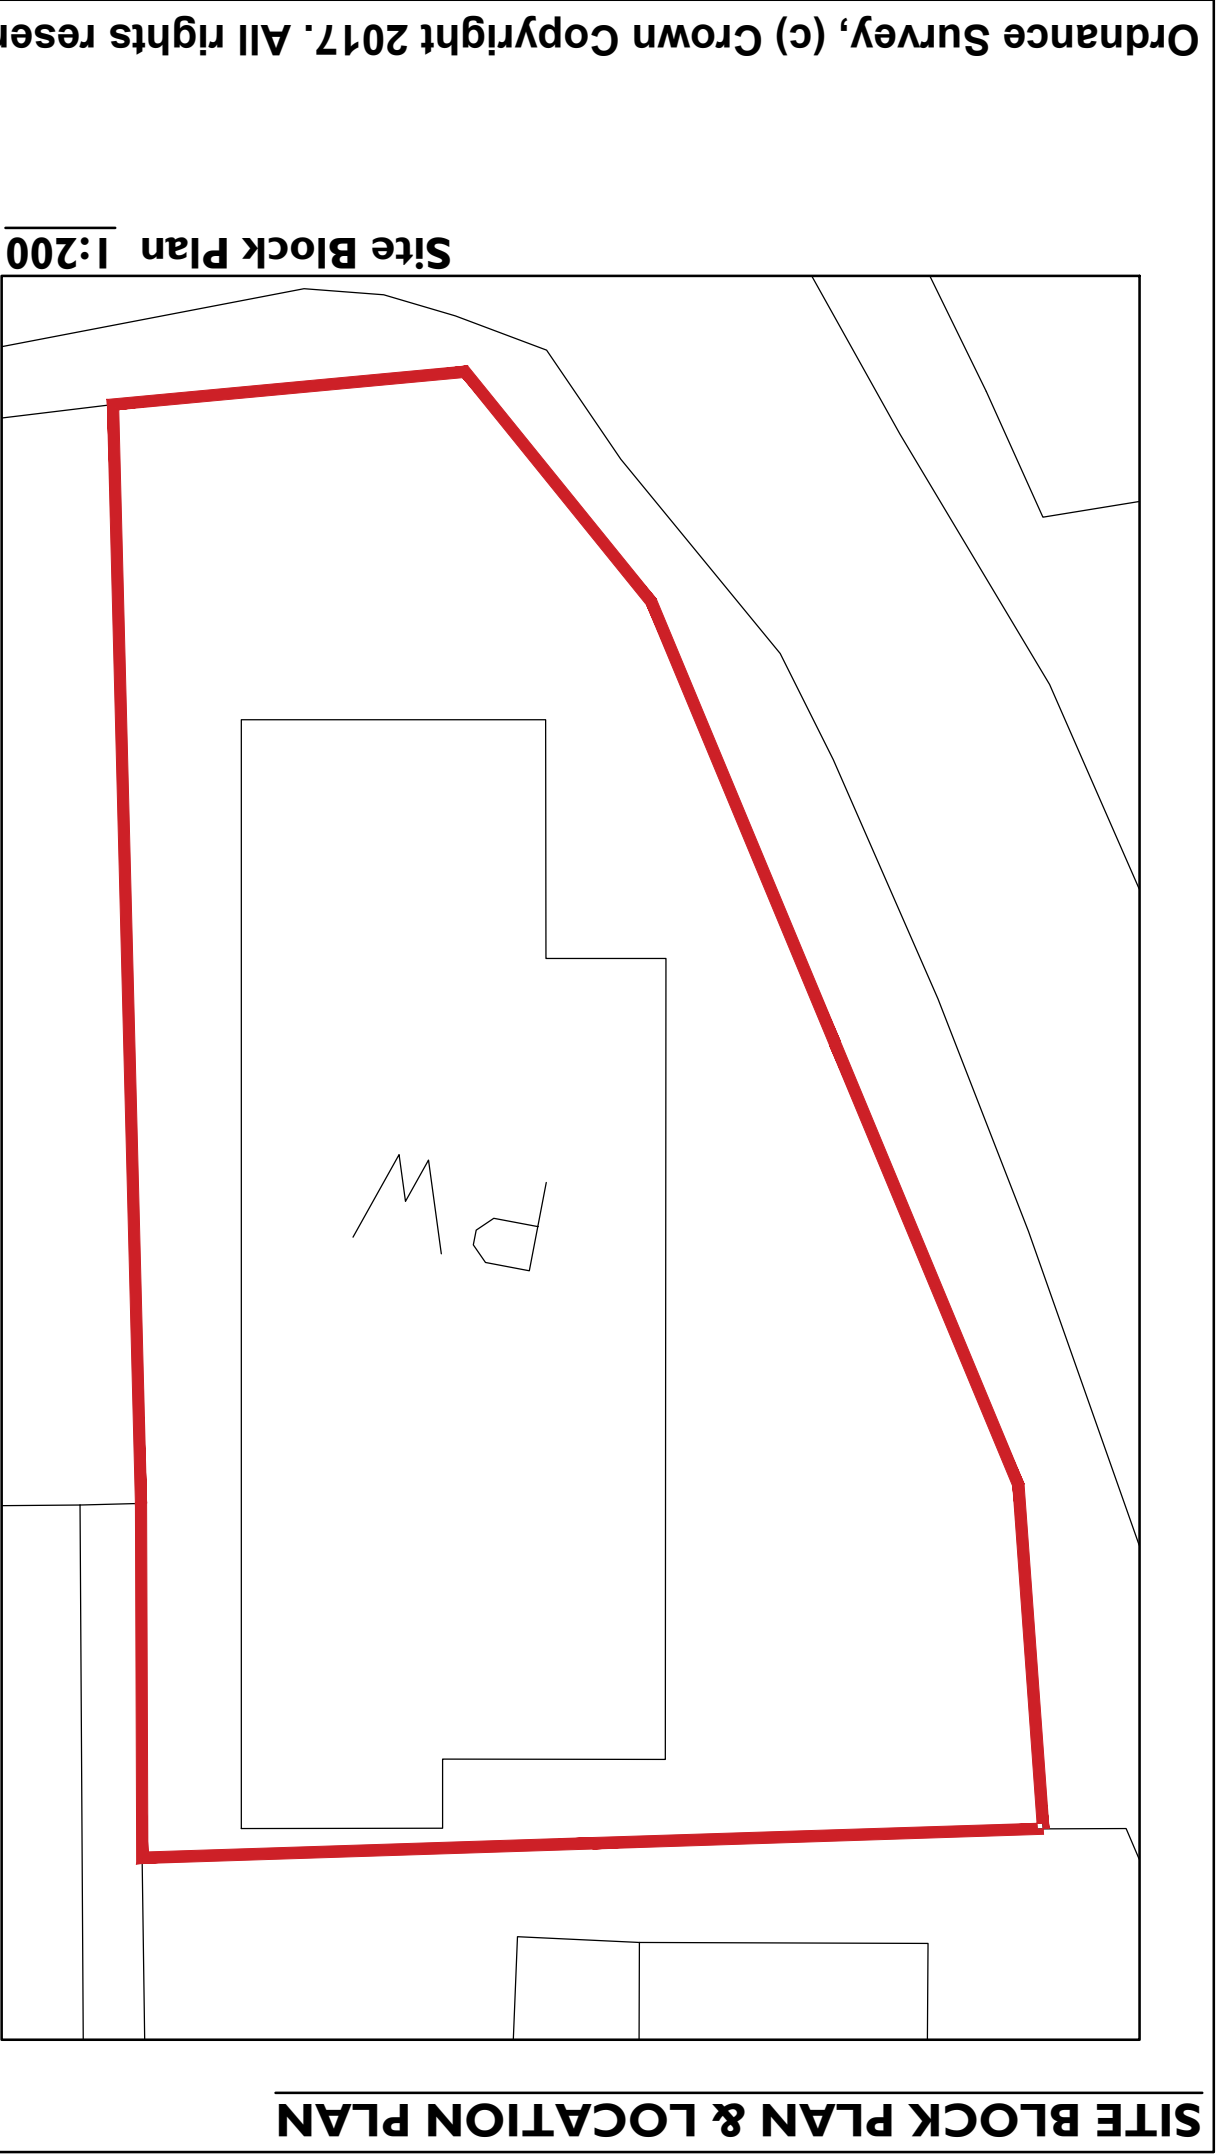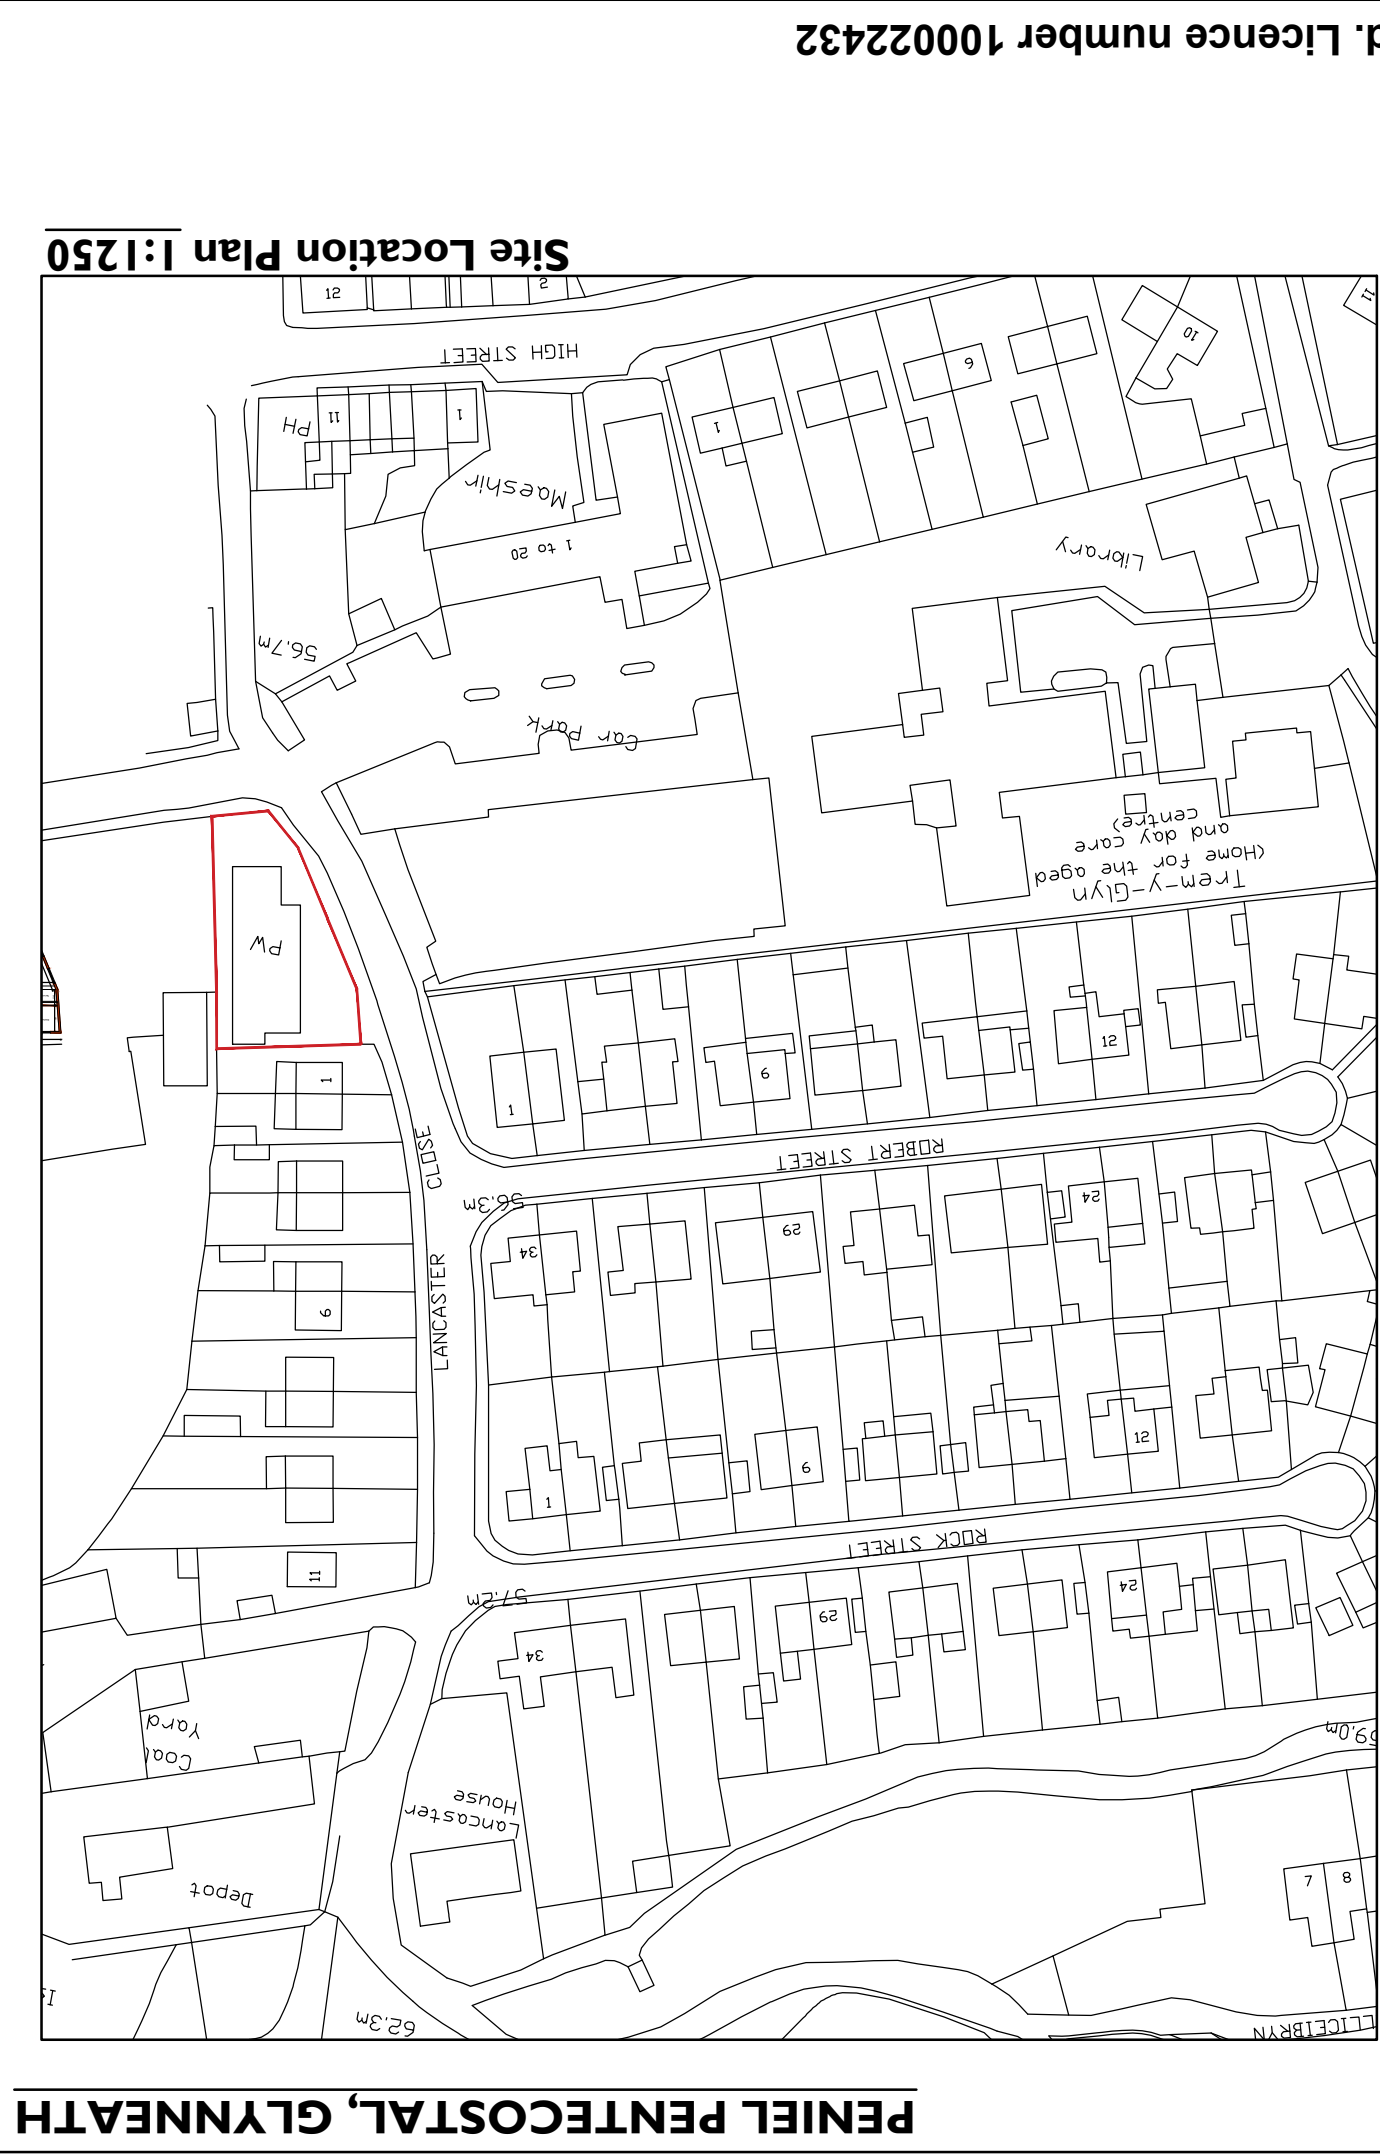

Ordnance Survey, (c) Crown Copyright 2017. All rights reserved. Licence number 100022432

SITE BLOCK PLAN & LOCATION PLAN