

NOTES

1. All dimensions in millimetres unless otherwise stated.

Rev	Details	Dr	Cn	Apr	Date




PROPERTY & REGENERATION
W. WATSON B.Sc., C.Eng., M.I.C.E., M.I.H.T.
DIRECTOR OF ENVIRONMENT
CIVIC CENTRE, PENLLERGAER
SWANSEA SA4 9GH
www.npt.gov.uk

XRAY BUILDING
MARGAM

GROUND FLOOR

File No.	Property Ref. No.				
Drawn	DJB	Checked		Approved	
Date	Mar 2015	Date		Date	
Scales	A3@1:100				
Drawing No.					Rev.

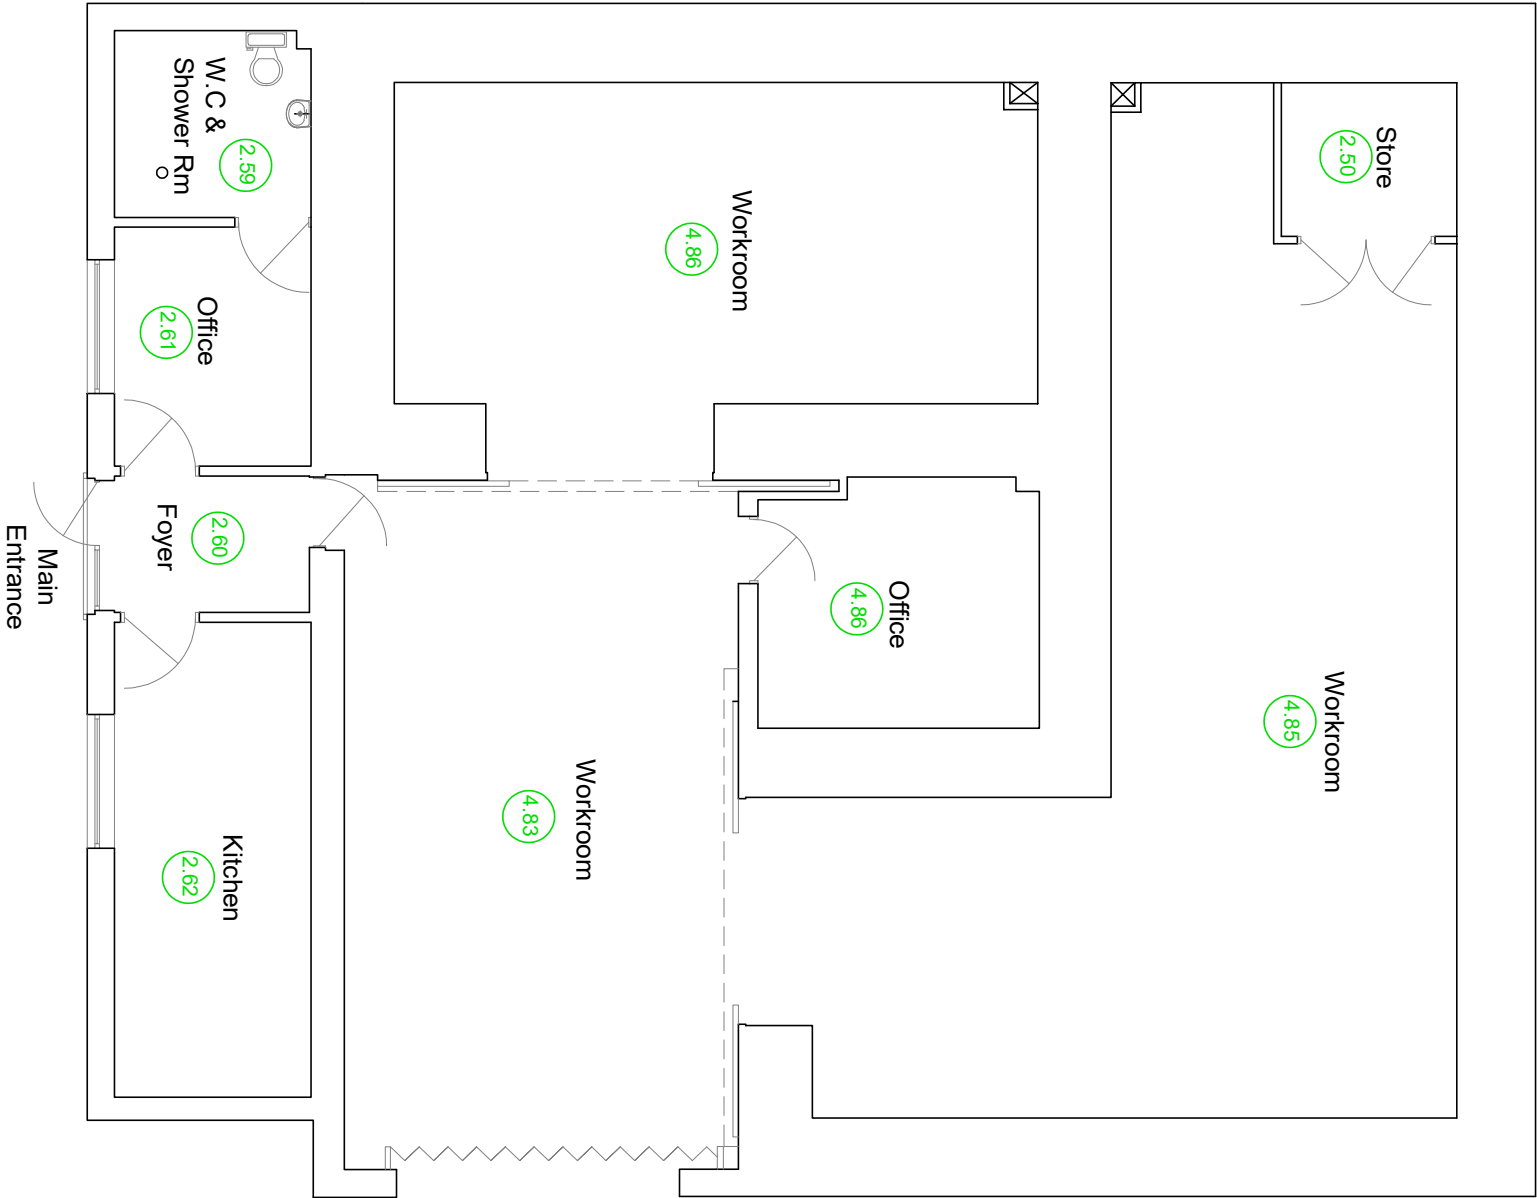

GROUND FLOOR