



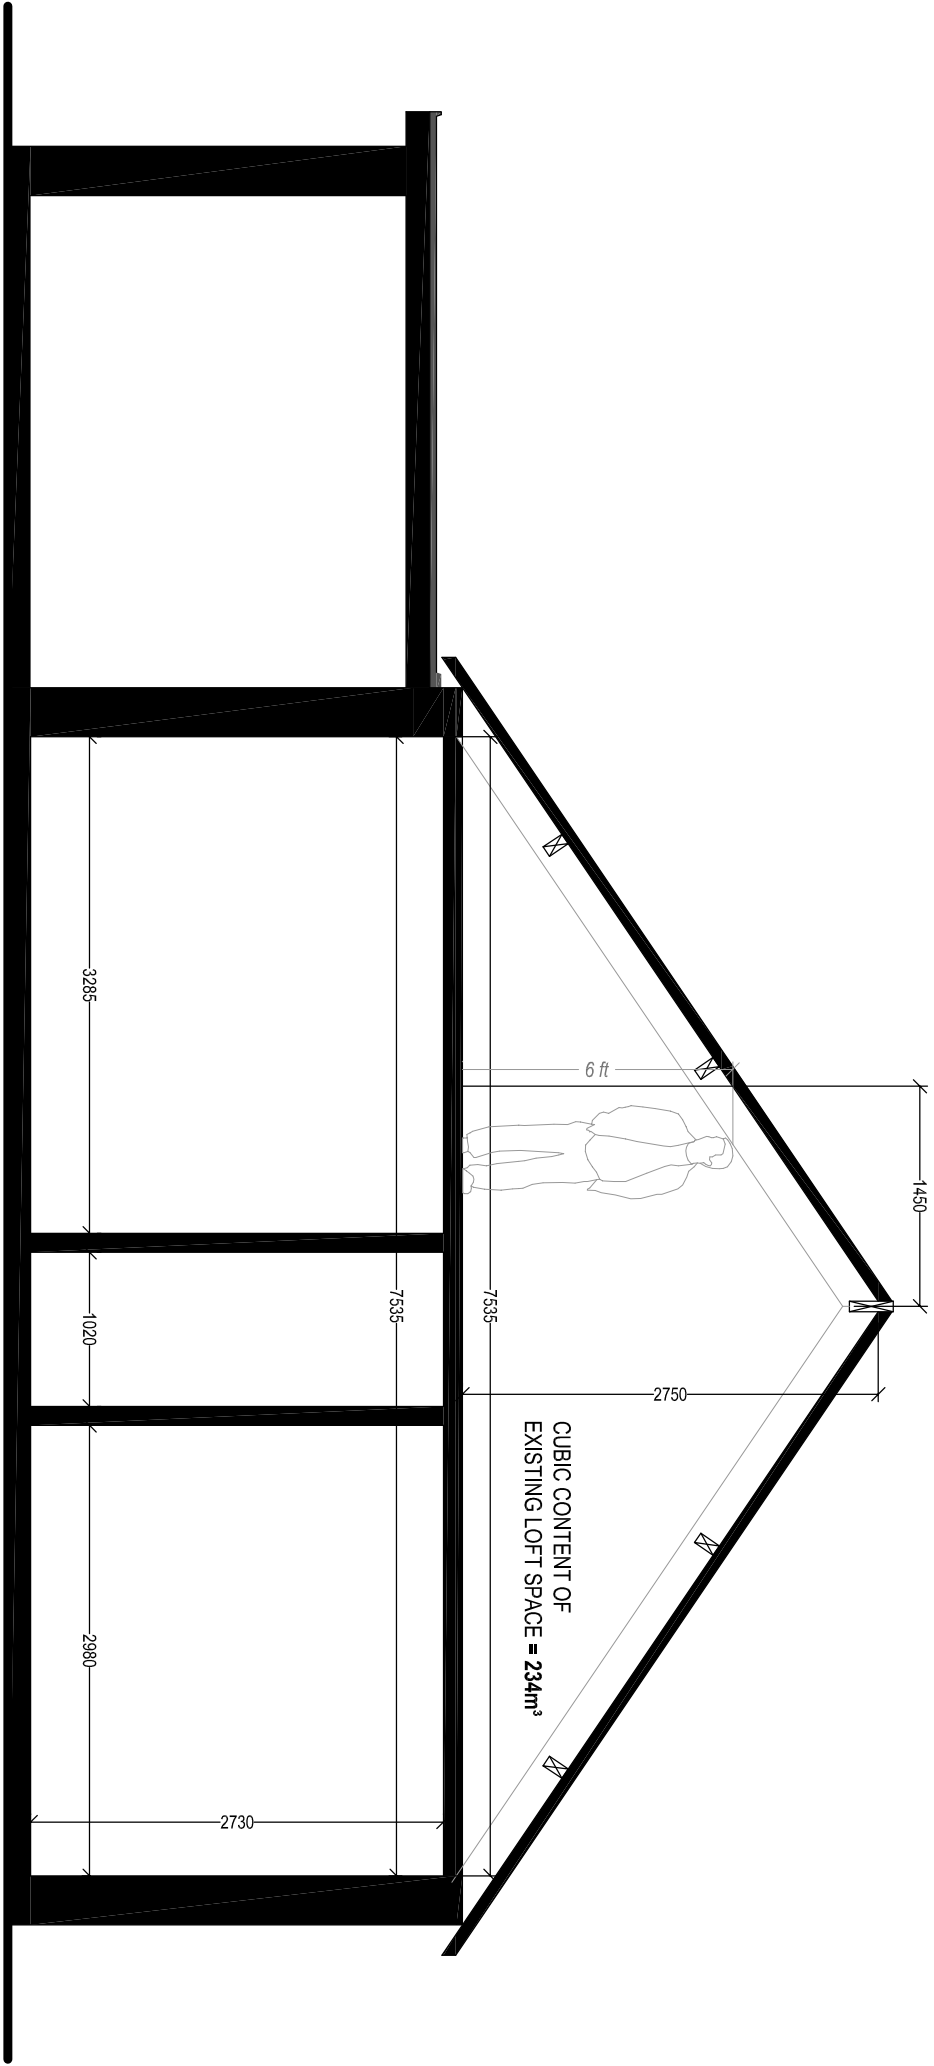

EXISTING SECTION
Scale 1:50

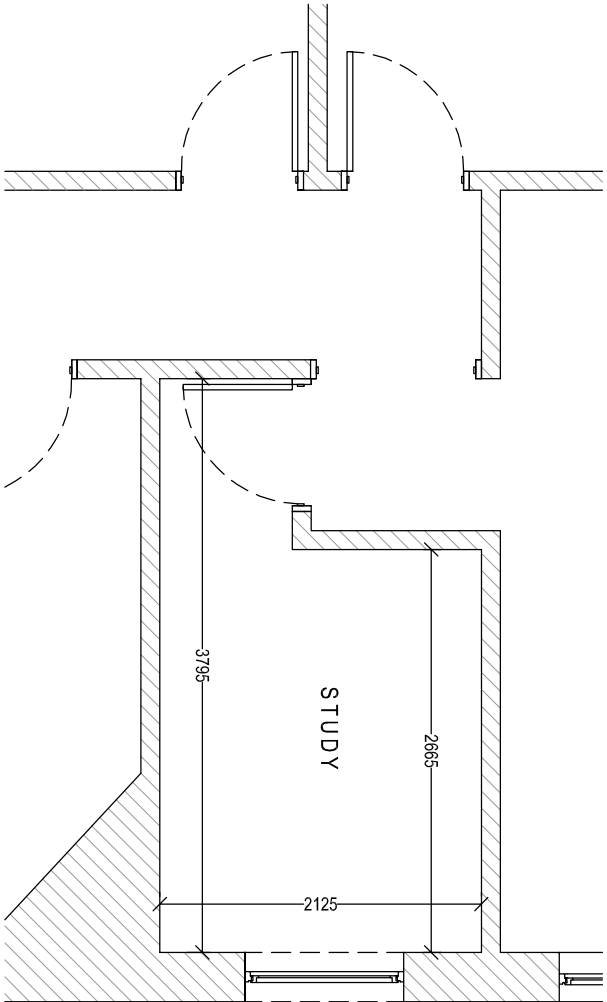

ENLARGED PLAN
Scale 1:50

Client:

Mr. Paul Boniface
Brynawel
Heol Hir
Gwaun Cae Gurwen

Project Title:

PROPOSED LOFT CONVERSION
AND DORMER WINDOW EXTENSION

General Notes:

- 1. Do not scale from this drawing. Take figured dimensions only.
- 2. Dimensions are in millimeters unless otherwise stated.

Drawing Issues:

PLANNING

Drawing Title:

EXISTING SECTION & INTERNAL PLAN

Drawing No:	005	Revision:	A
Date:	10-03-2020	Revised:	20-04-2020
Scales:	1:50	Paper Size:	A3



Cwm Planning & Design Ltd.
(architectural and Draughting Services)