


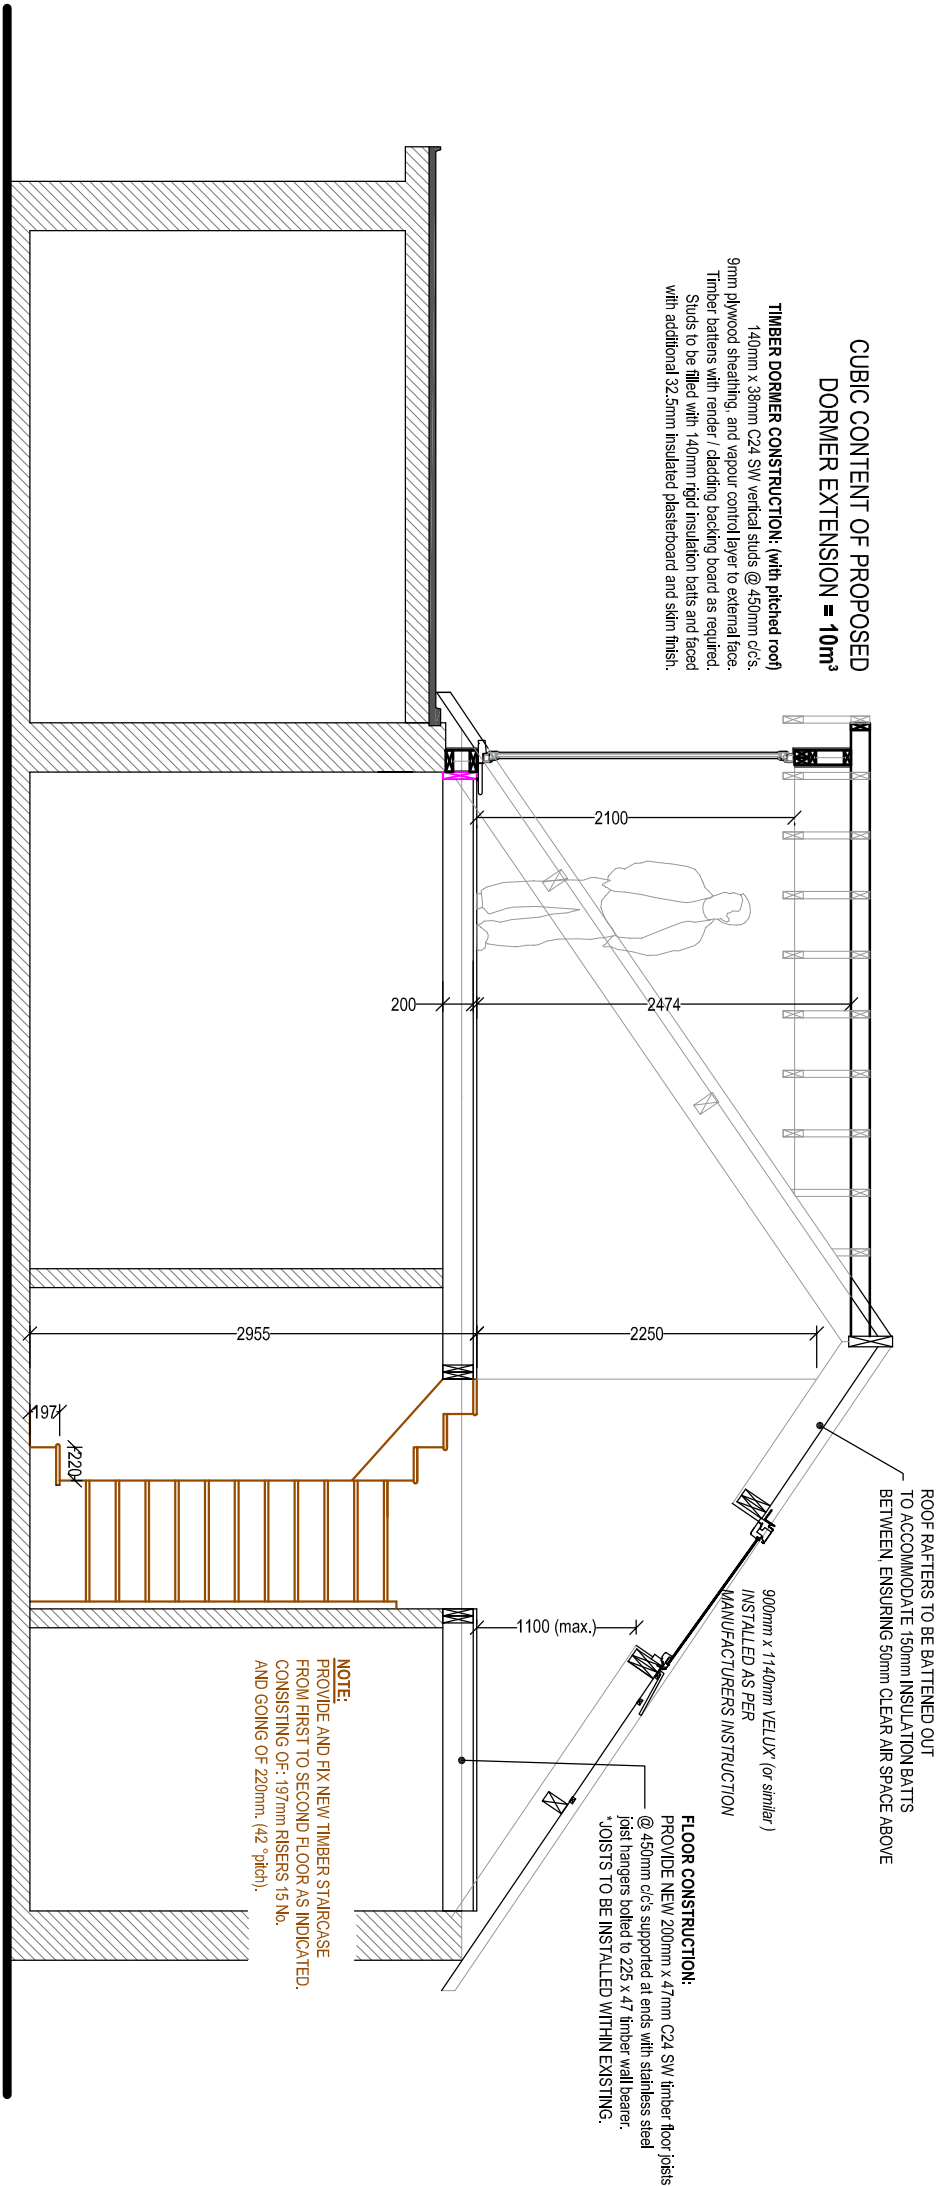

PROPOSED SECTION
Scale 1:50

Drawing Title: PROPOSED SECTION	
Drawing No: 008	Revision: A
Date: 10-03-2020	Revised: 20-04-2020
Scales(s): 1:50	Paper Size: A3



Cwm Planning & Design Ltd.
(architectural and Draughting Services)

Client:

Mr. Paul Boniface
Brynawel
Heol Hir
Gwaun Cae Gurwen

Project Title:

**PROPOSED LOFT CONVERSION
AND DORMER WINDOW EXTENSION**

General Notes:
1. Do not scale from this drawing. Take figured dimensions only.
2. Dimensions are in millimeters unless otherwise stated.

Drawing Issues:

P L A N N I N G