


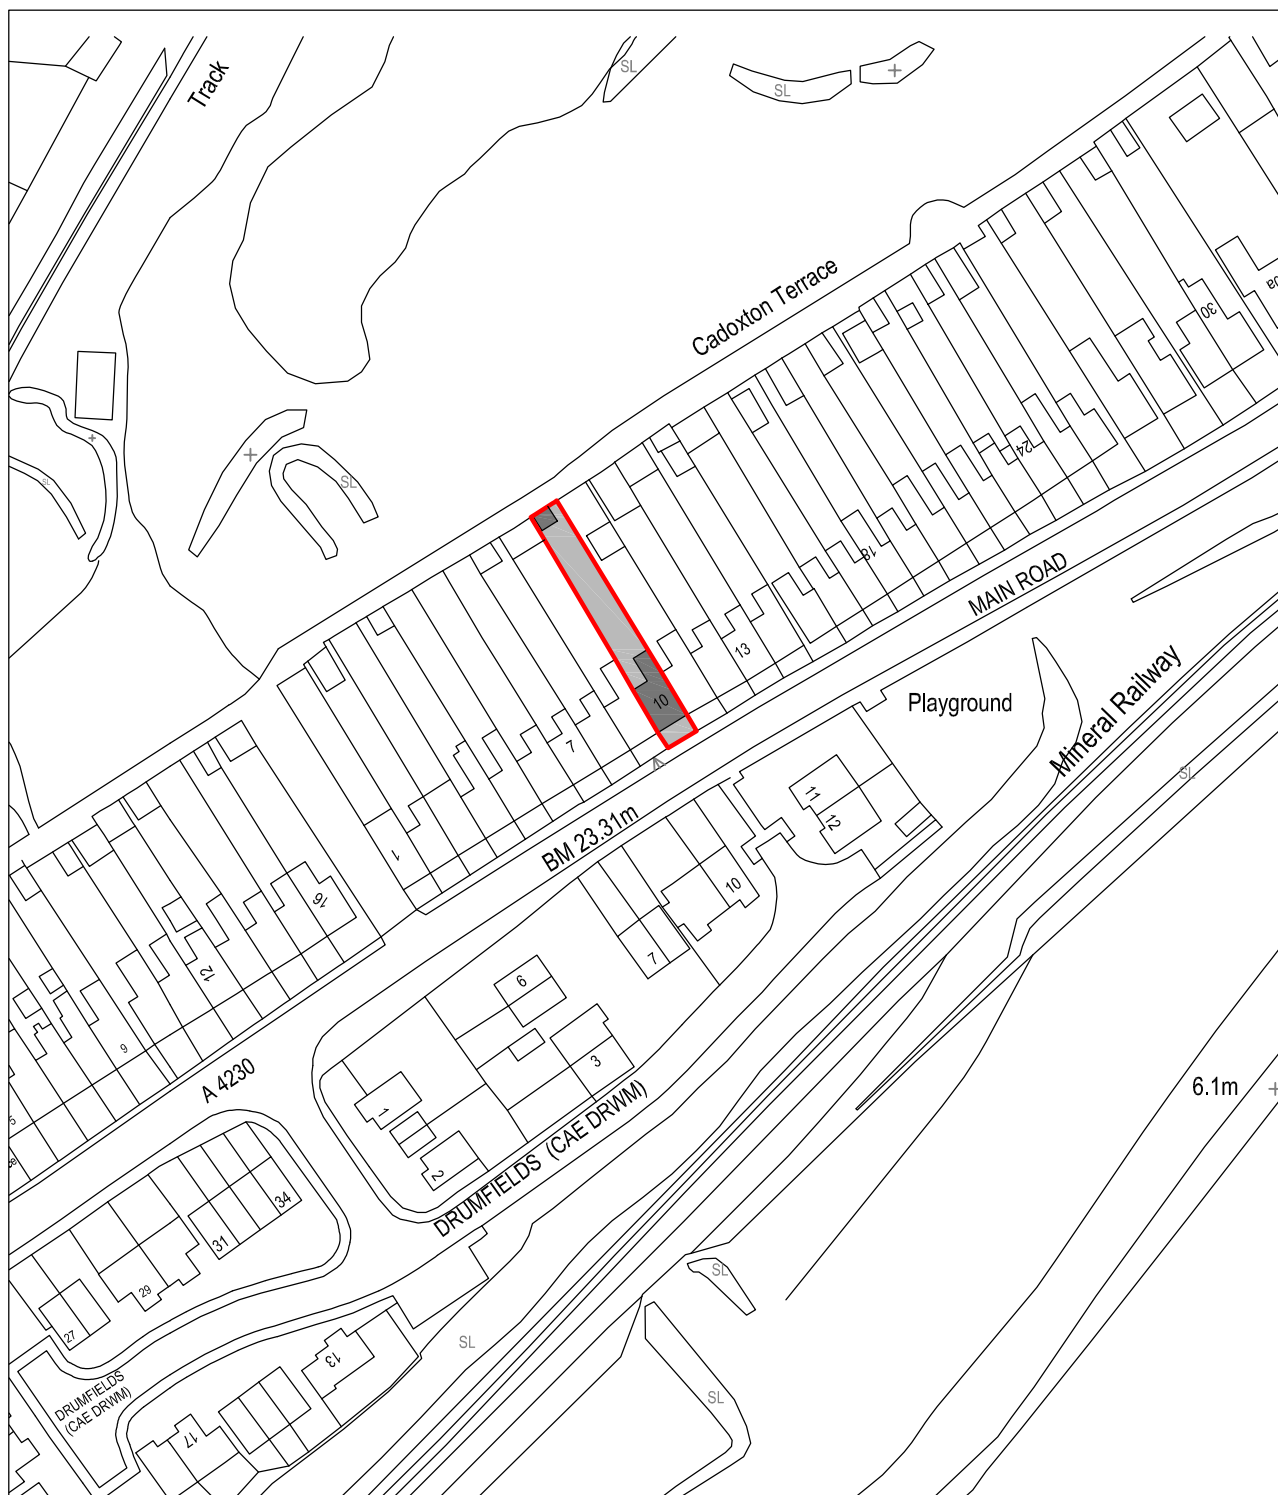

Reproduced from an Ordnance Survey map with the permission of the
Controller of Her Majesty's Stationary Office. Crown Copyright reserved



SITE LOCATION PLAN

Scale 1:1250



Cwm Planning & Design Ltd.
(architectural and Draughting Services)

Client:

Mr & Mrs. T. Fyfield
10 Cadoxton Terrace (Main Road)
Cadoxton
Neath
SA10 8BR

Project Title:

**PROPOSED FIRST FLOOR
REAR EXTENSION AND
DETACHED GARAGE TO
REAR GARDEN**

General Notes:

1. Do not scale from this drawing, take figured
dimensions only.
2. Dimensions are in millimeters unless otherwise
stated.

Drawing Issue:

PLANNING

Drawing Title:

SITE LOCATION PLAN

Drawing No: 001

Revision:

Date: 14-04-2020

Revised:

Scale(s): 1:1250

Paper Size: **A4**