
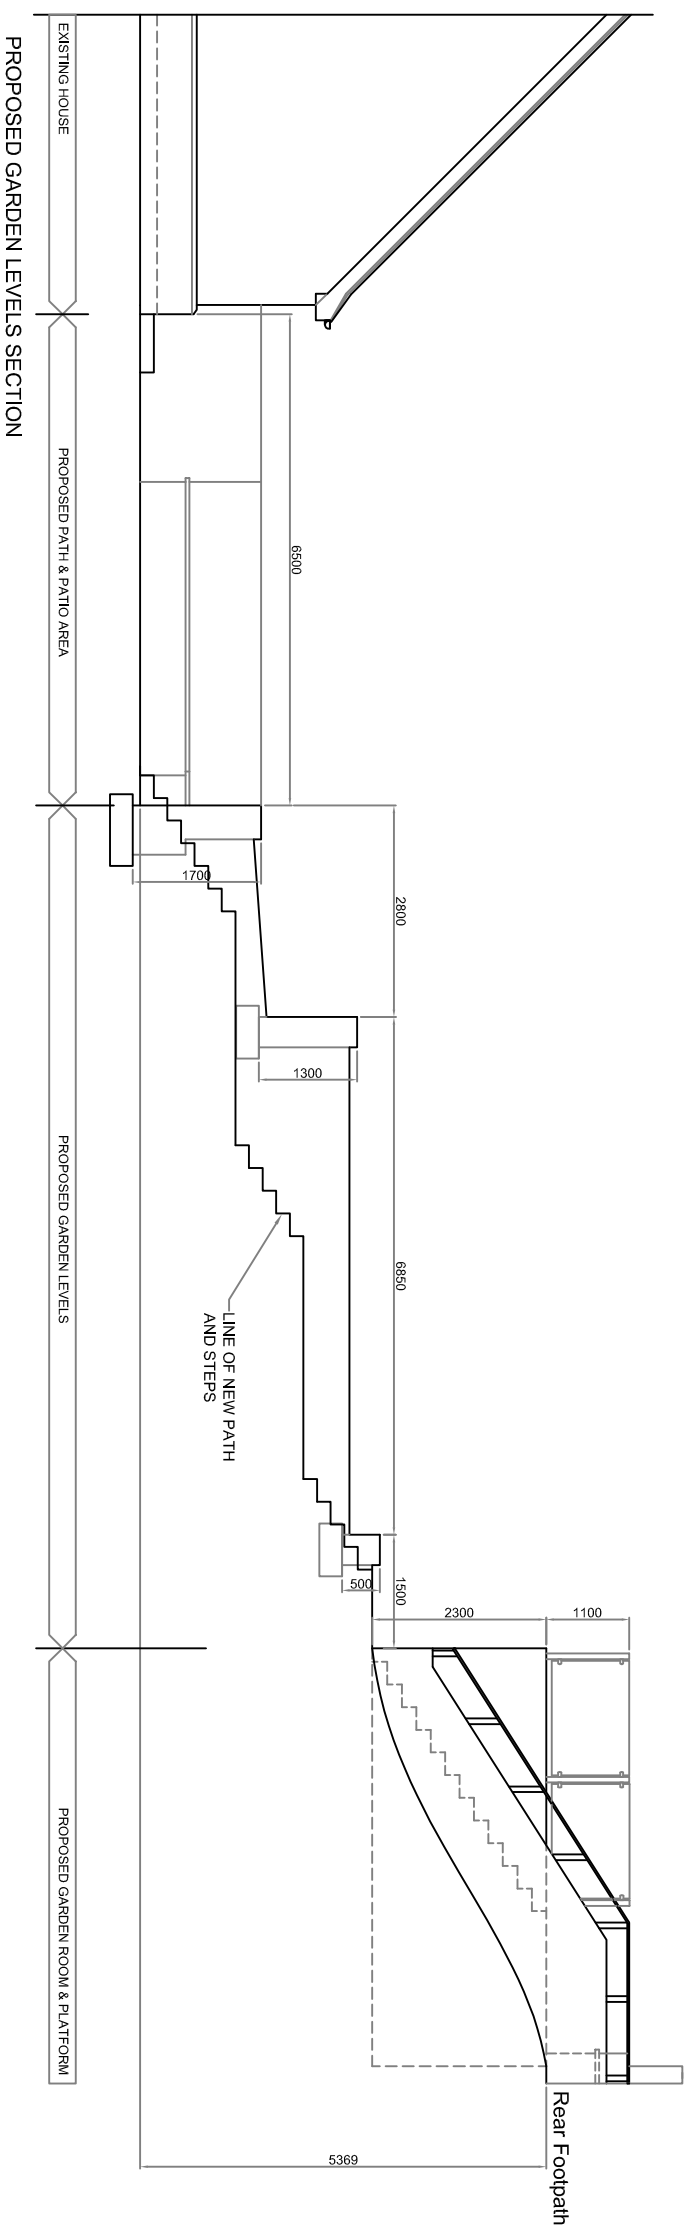


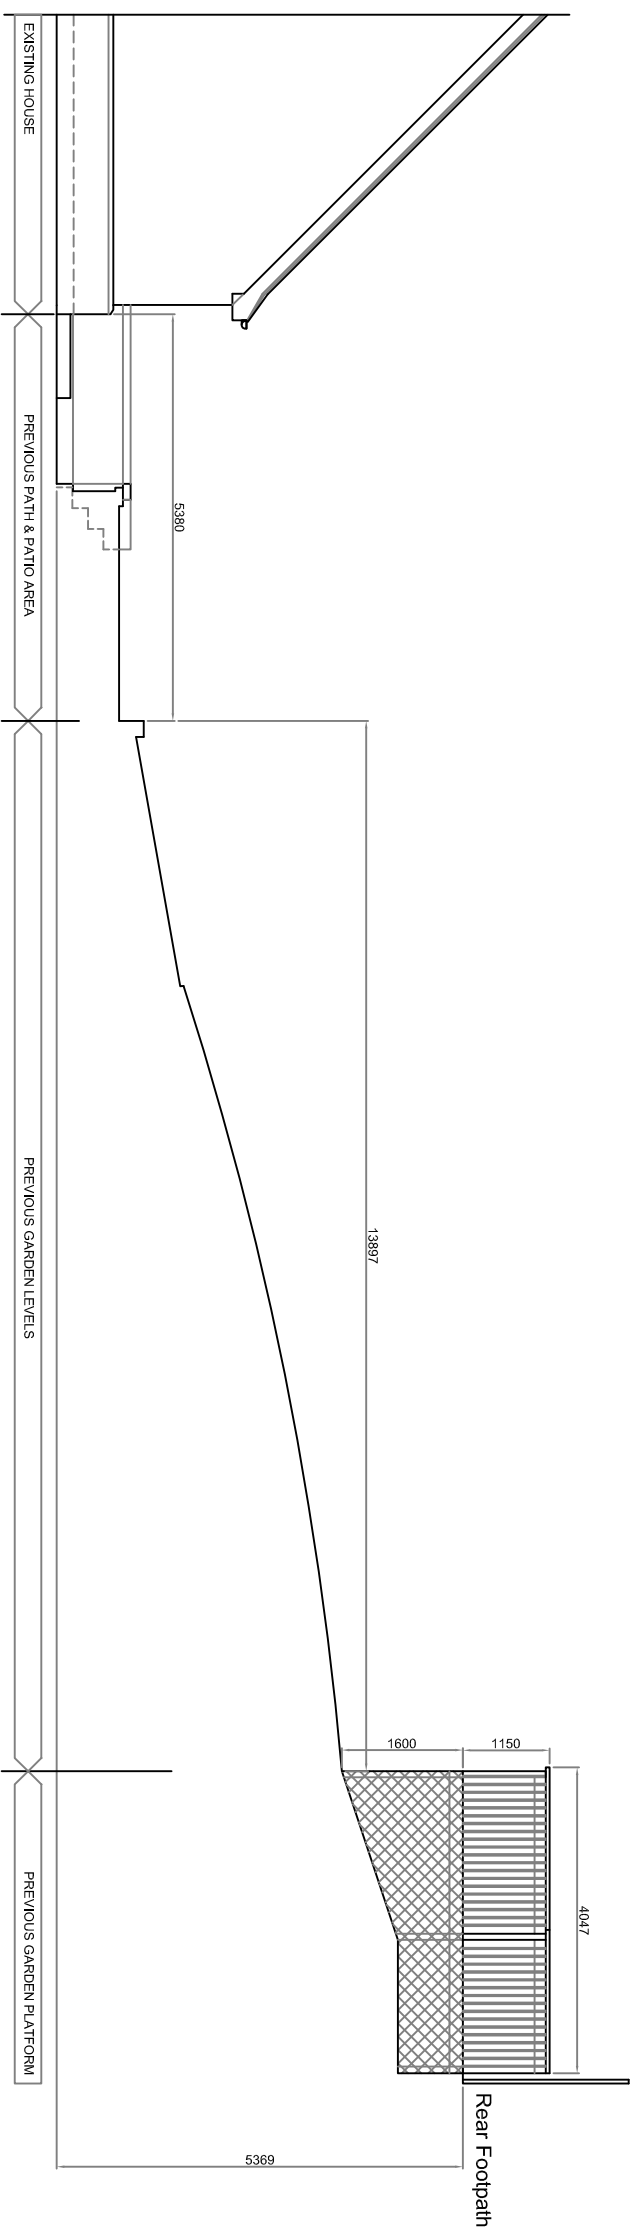

SEAGREY
07800 789453
01639 282789
carolineg@seagreydesign.co.uk
www.seagreydesign.com
design for: extensions / house renovations / conversions

GERARD & JO BEDDIS
TYFYNNON
DANYFFYNNON, PORT TALBOT SA13 2ZE

Dwg Title
**PROPOSED GARDEN
 LEVEL SECTIONS**
 GENERAL ARRANGEMENT

Drawn By:	CLG	Date:	15/02/2020
-----------	-----	-------	------------

Scale:	Dwg No:
1:100 @ A3L	19-286P/105/KHJ

[illegible]