


- 1 THIS IS A C.A.D. PRODUCED DRAWING AND SHOULD NOT BE AMENDED BY HAND
- 2 All dimensions in millimetres unless otherwise stated
- 3 Any errors or omissions to be reported to the Designer

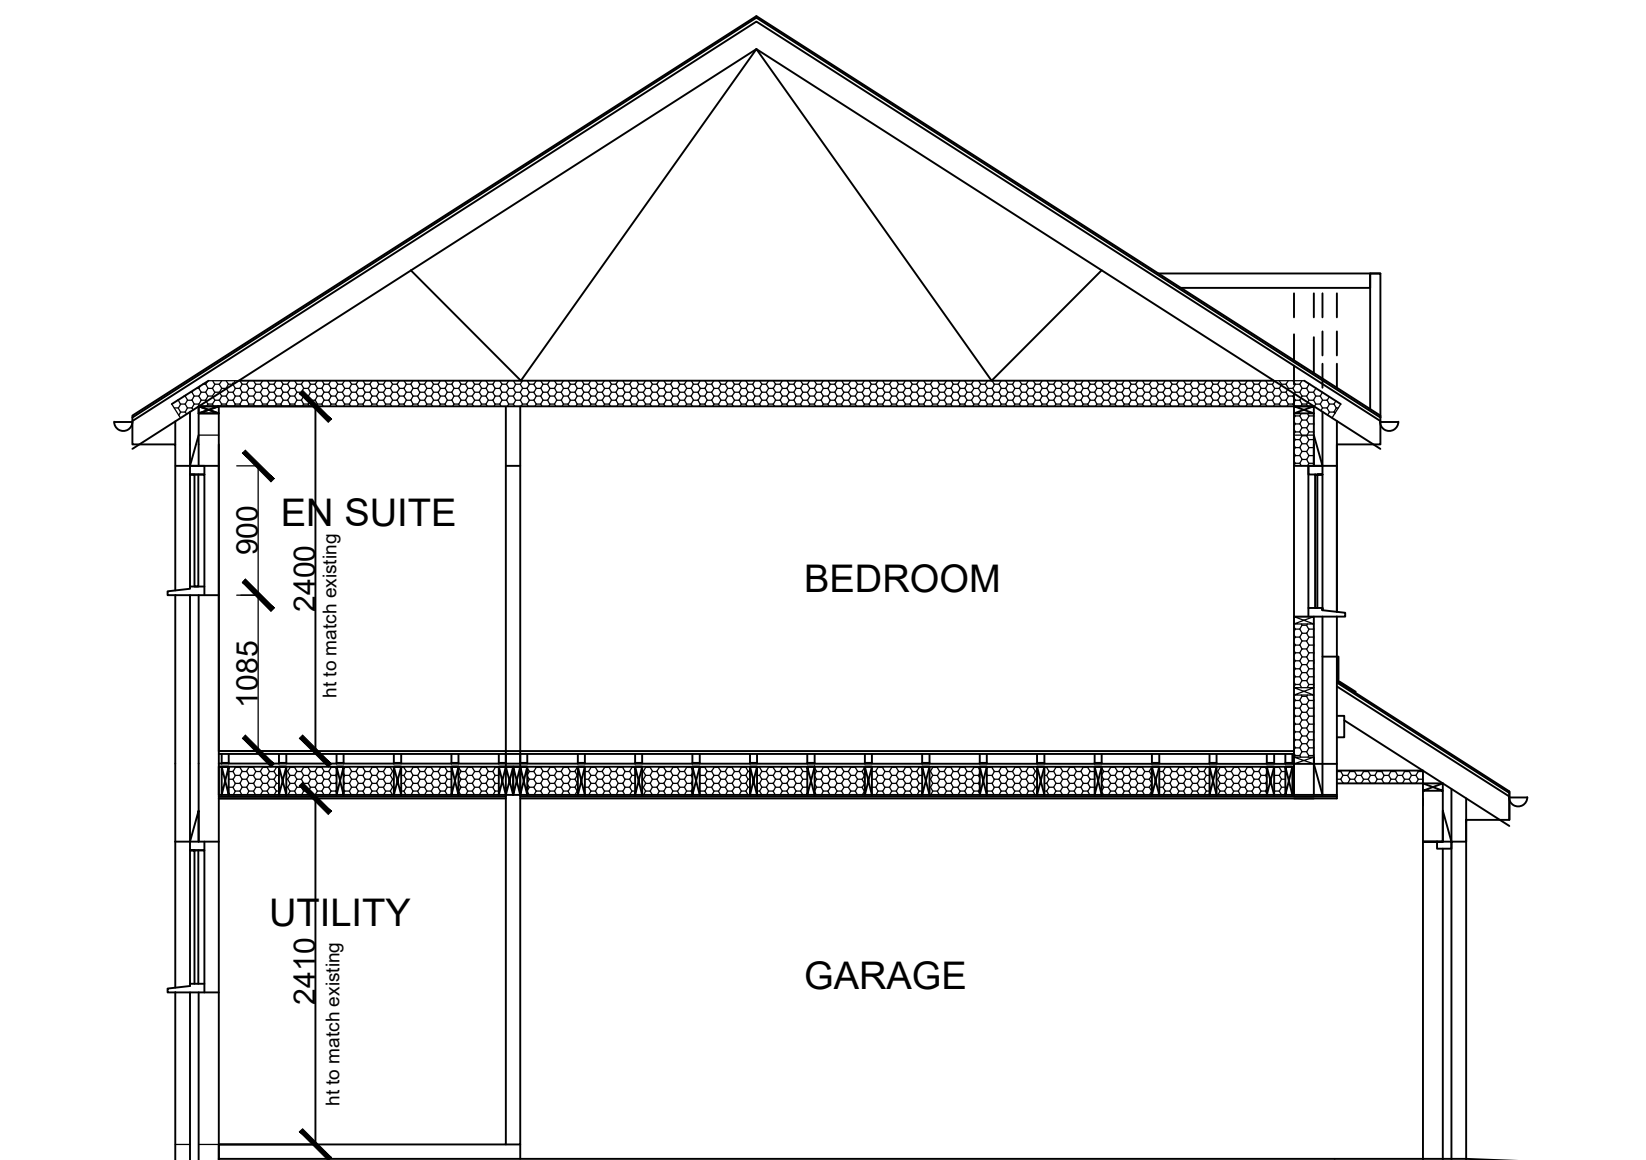

Existing Foundations to be exposed & checked for suitability
via trial holes excavated as required by LA Building Control

PROPOSED SECTION A-A

PROPOSED
SECTION A-A
45 TENNANT GROVE
SKEWEN
NEATH
Scale 1:50

B-06