

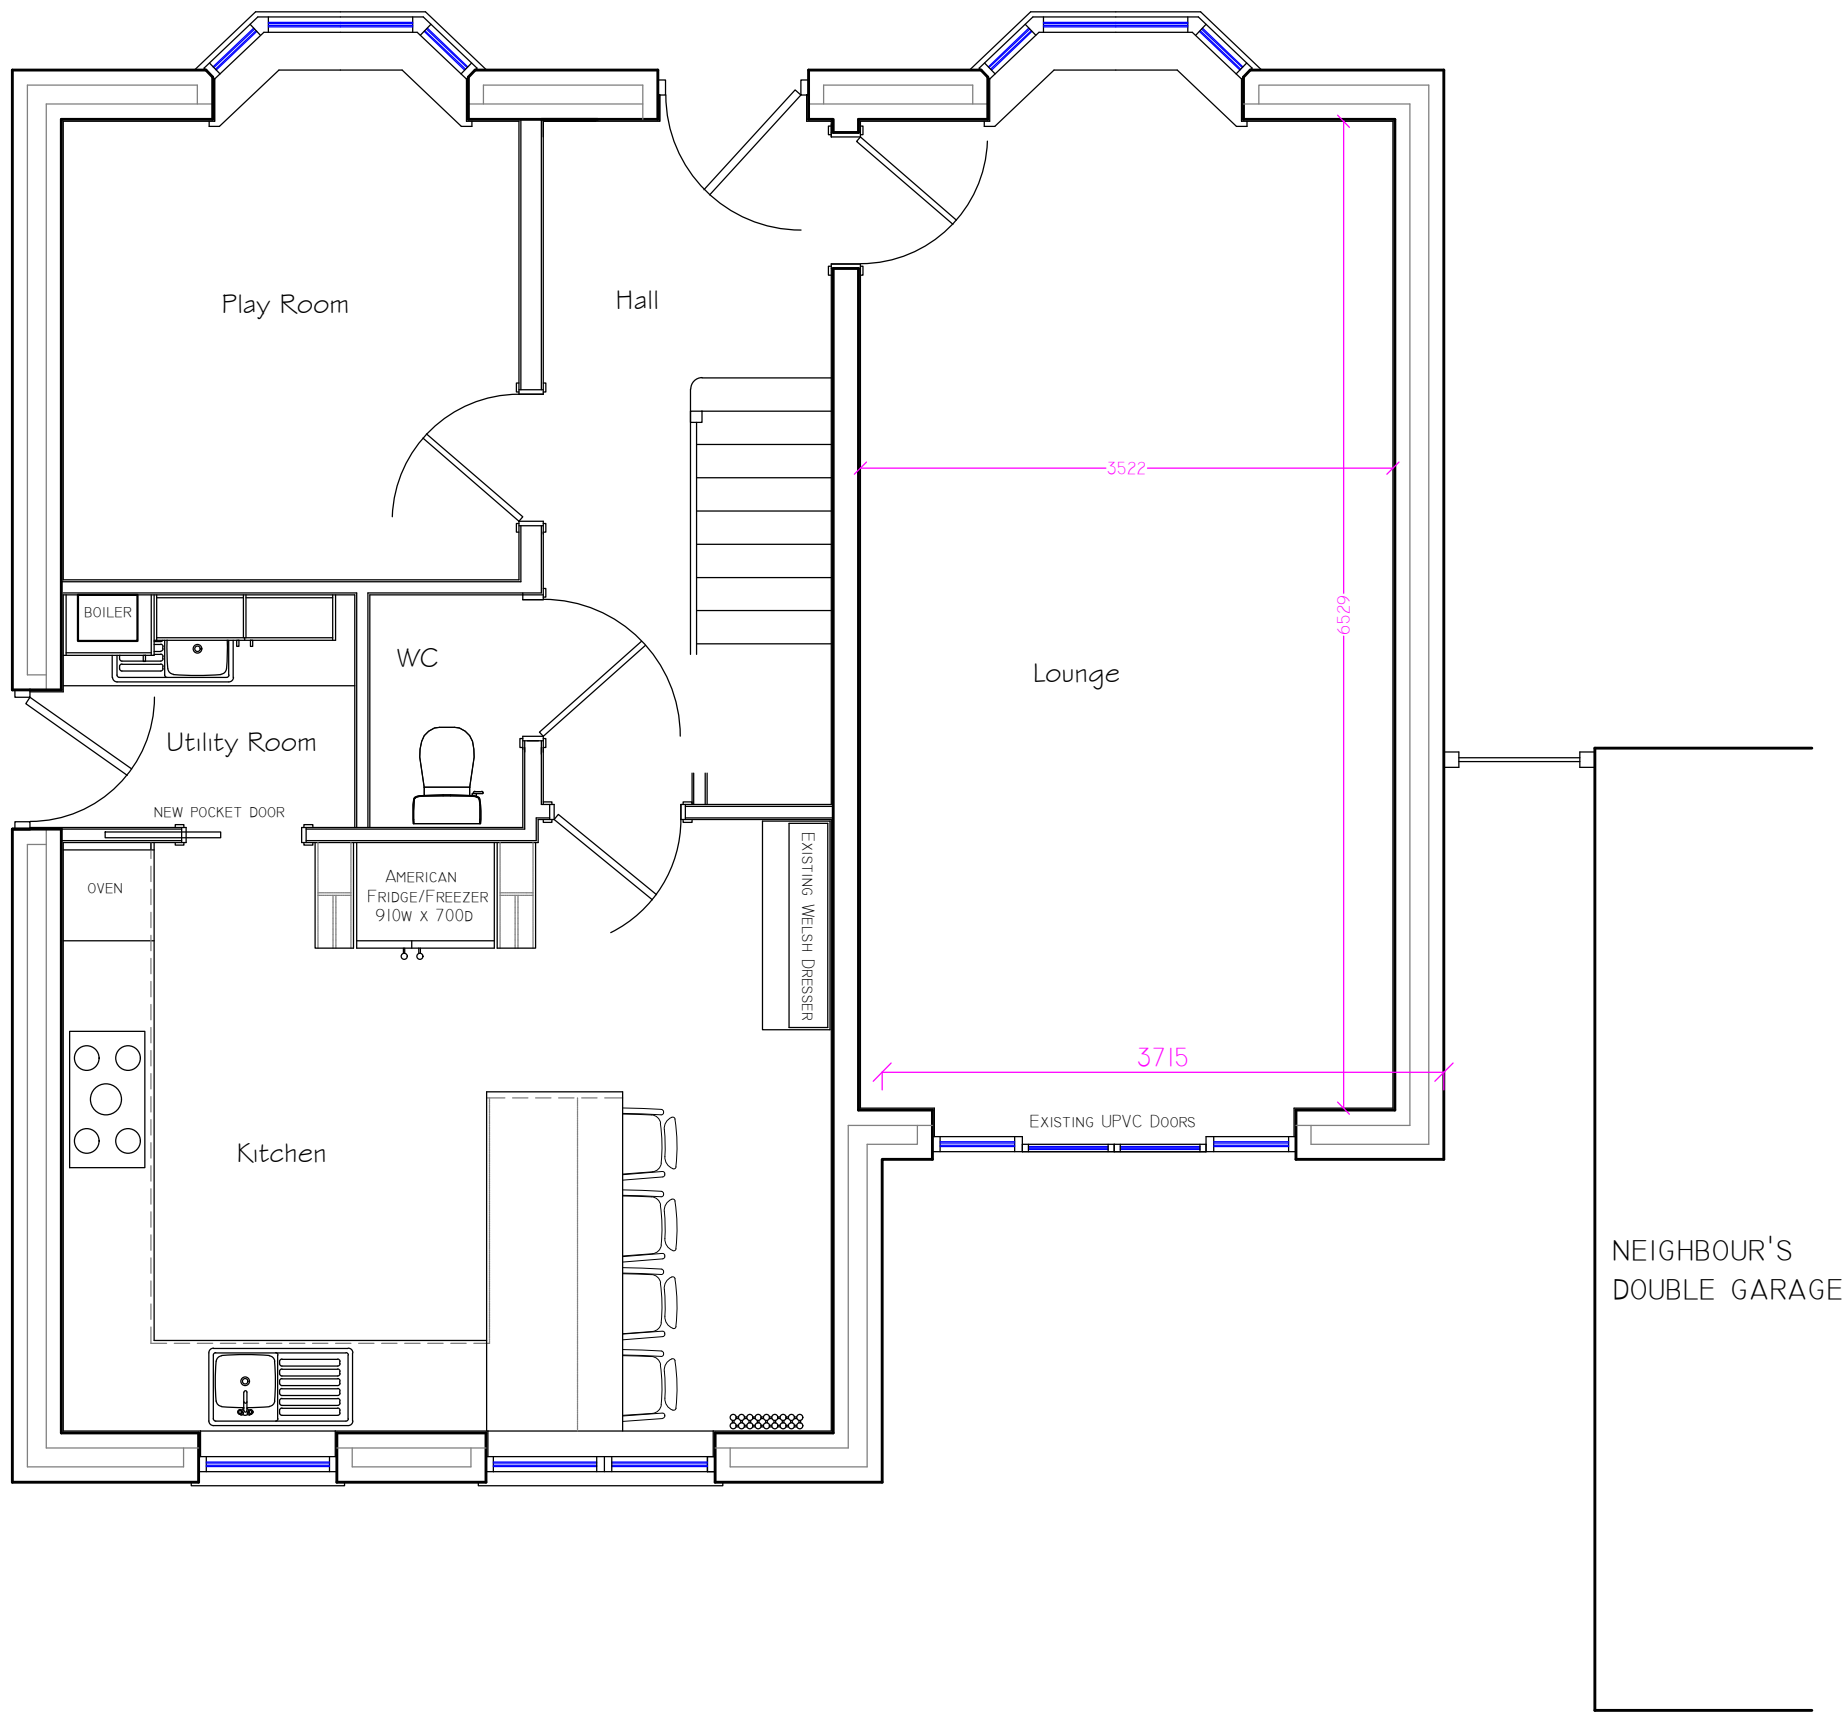


Existing Plan

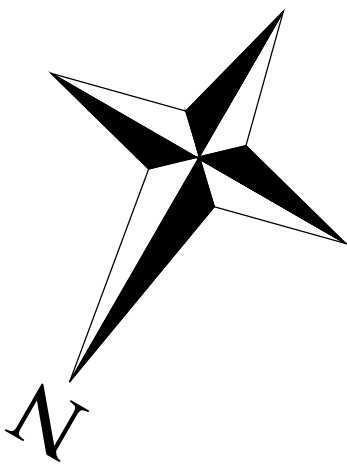

Proposed Plan

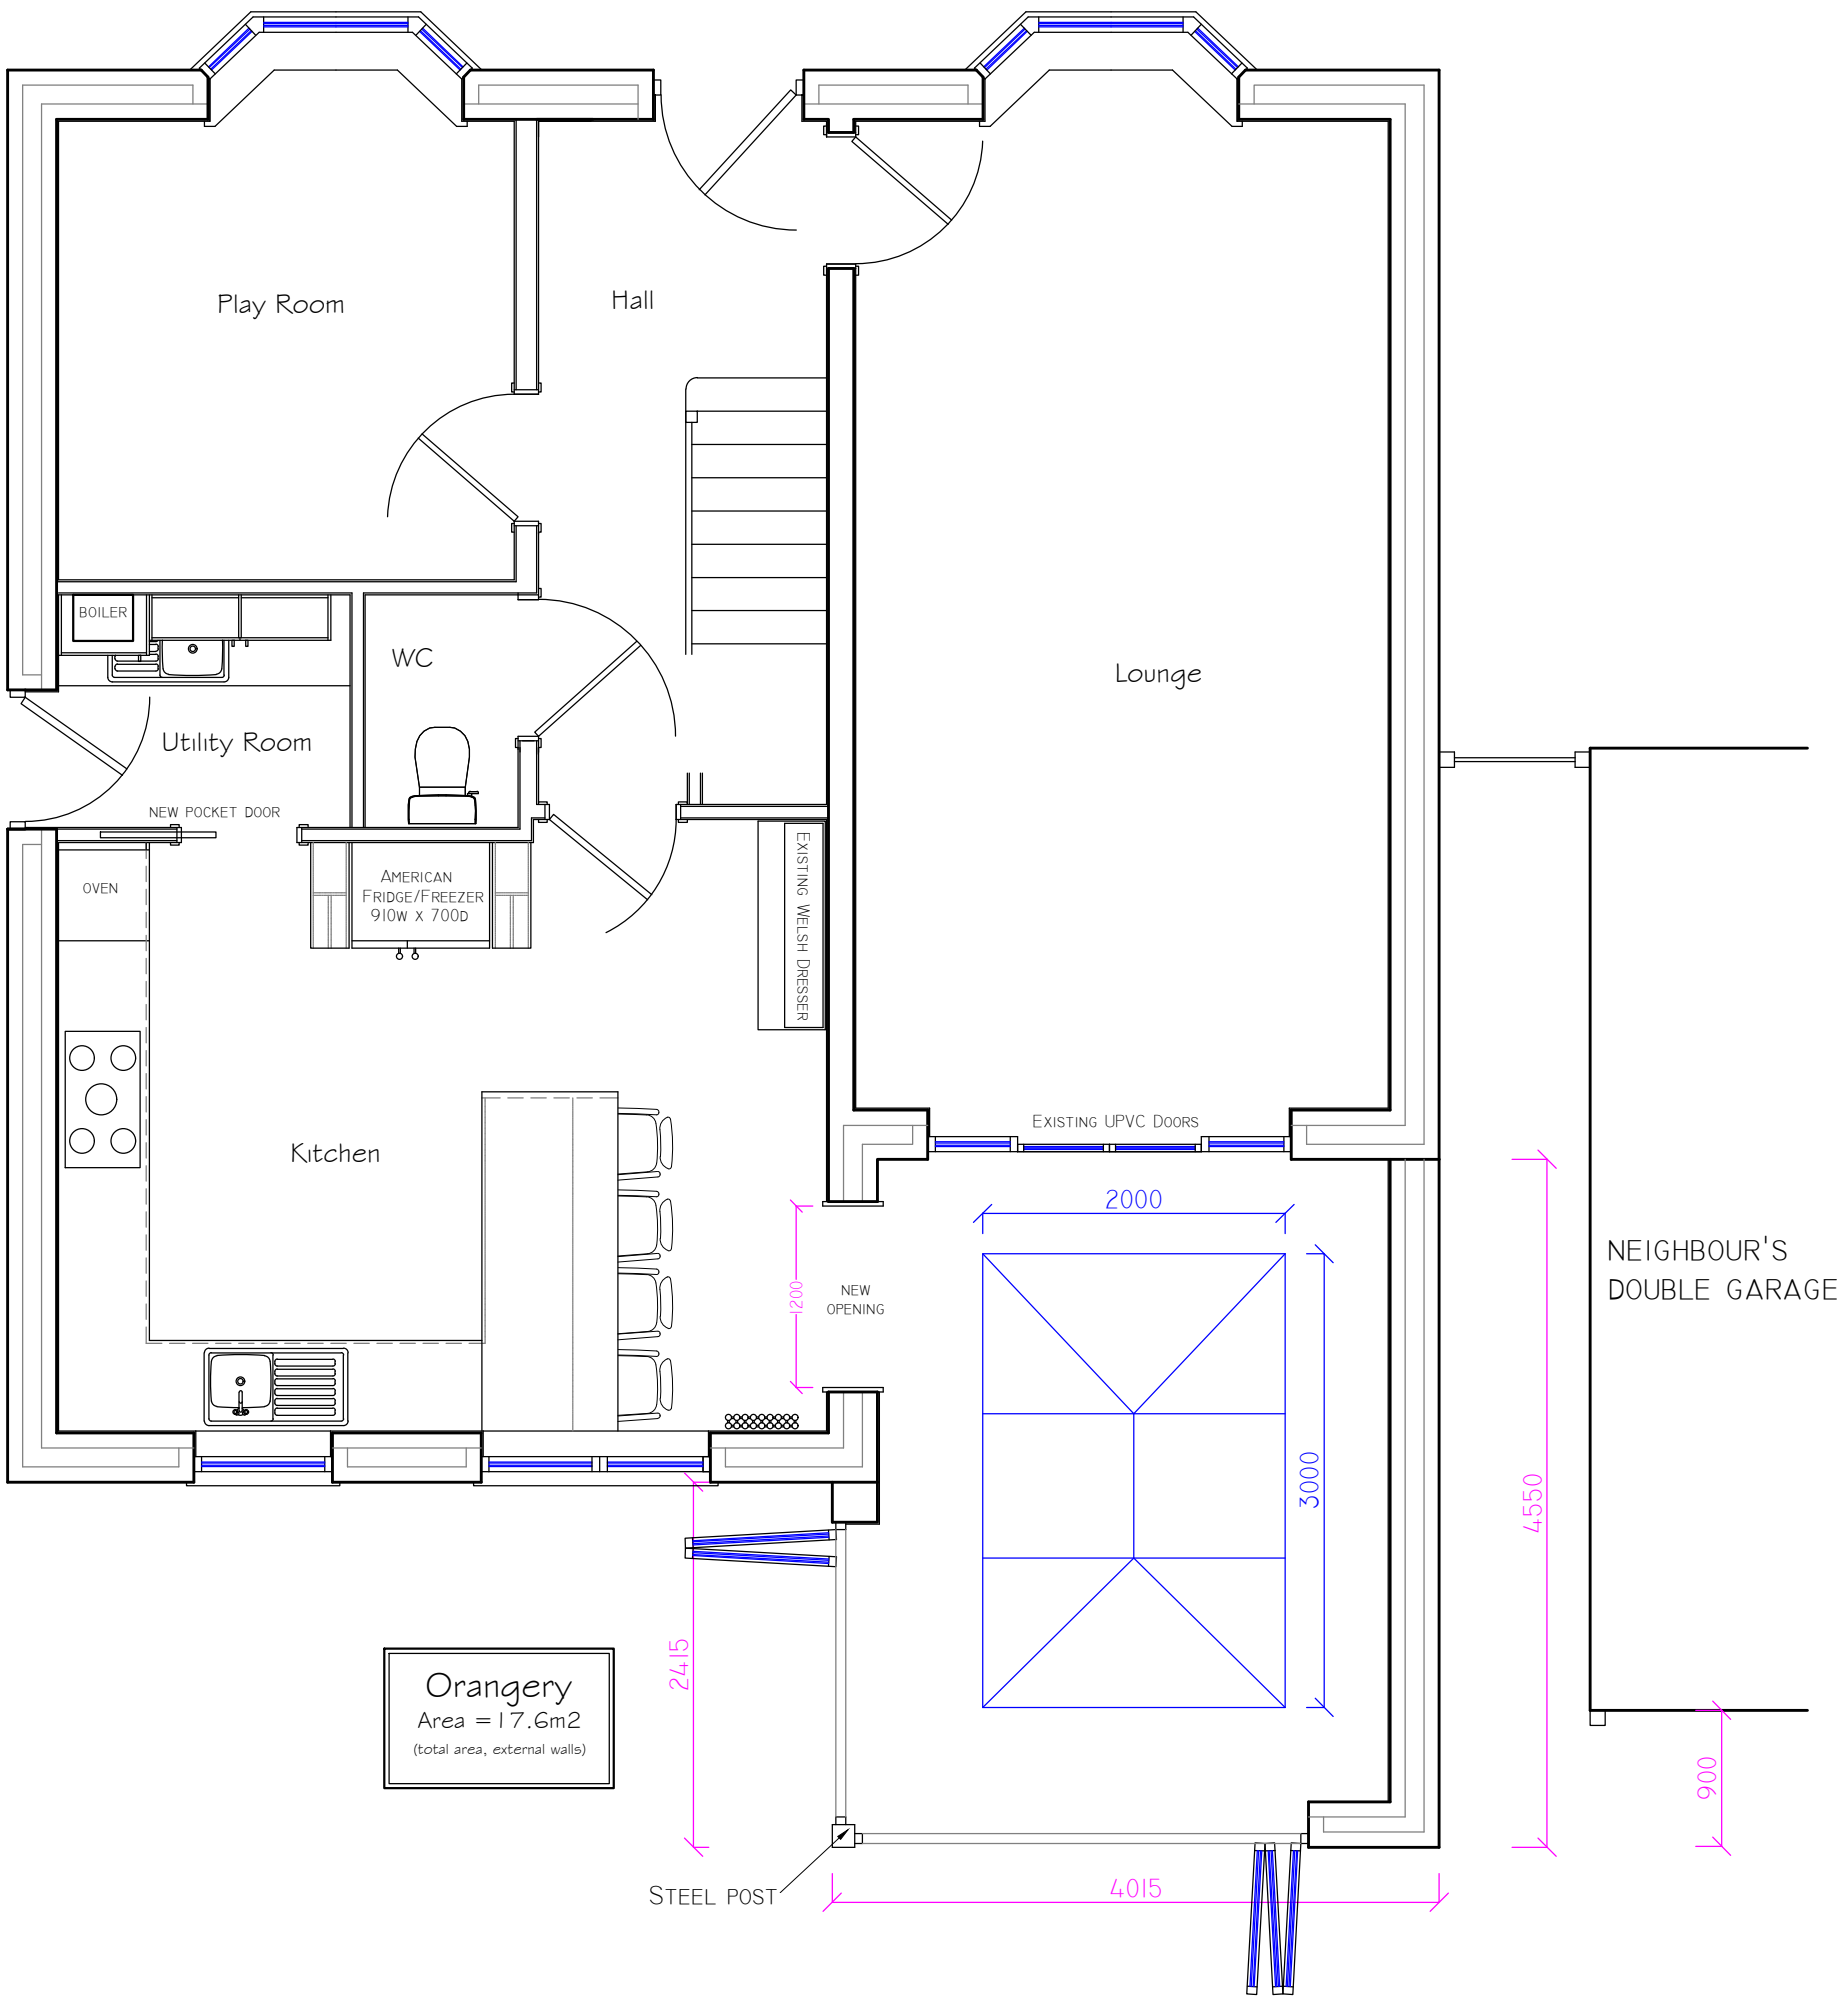

site address: 65 Ocean View Jersey Marine, Neath SA10 6JN		
drawing title: Existing & Proposed House Plans		
scale 1:50 @ A2	date 5th May 2020	dwg no. BC 1050.1

5 Darcy Business Park
Llandarcy
Neath
SA10 6EJ
T: 01792 794138
E: info@blackcircledesign.com
W: www.blackcircledesign.com

COPYRIGHT
This drawing and all the design work contained within remain the sole property of Black Circle Retail Design Ltd. and must not be reproduced or copied without prior written permission.