


PROPOSED
GENERAL PURPOSE
AGRICULTURAL SHED
AT LAND PART OF
PENYMAWY FARM
LLANGUICK
PONTARDAW

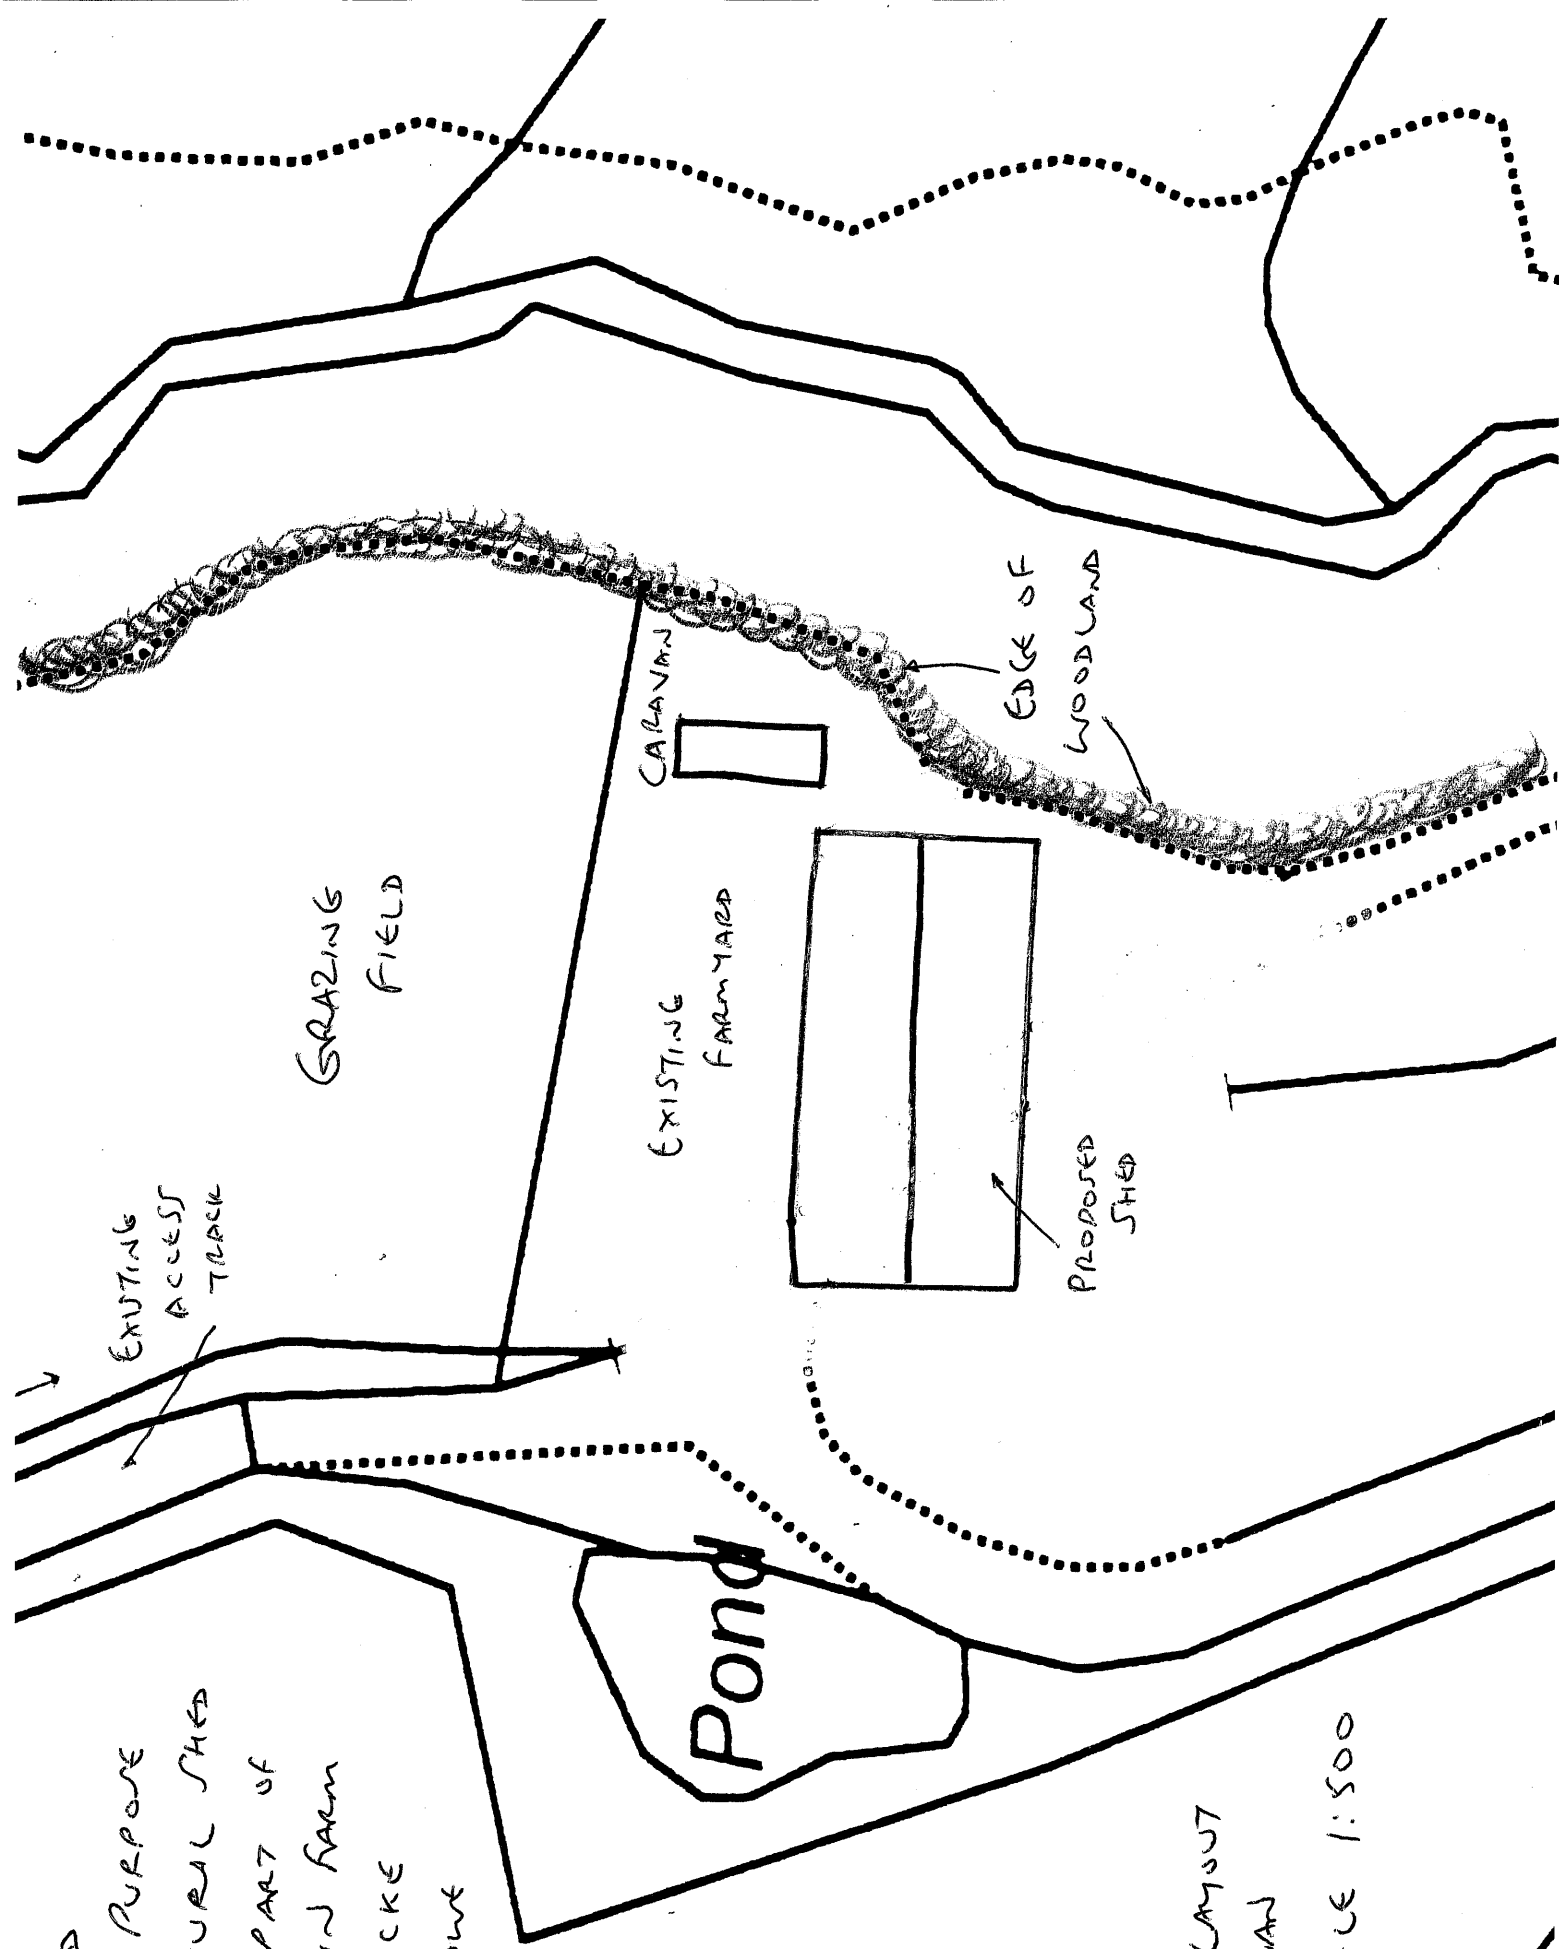

SITE LAYOUT
PLAN

SCALE 1:500