




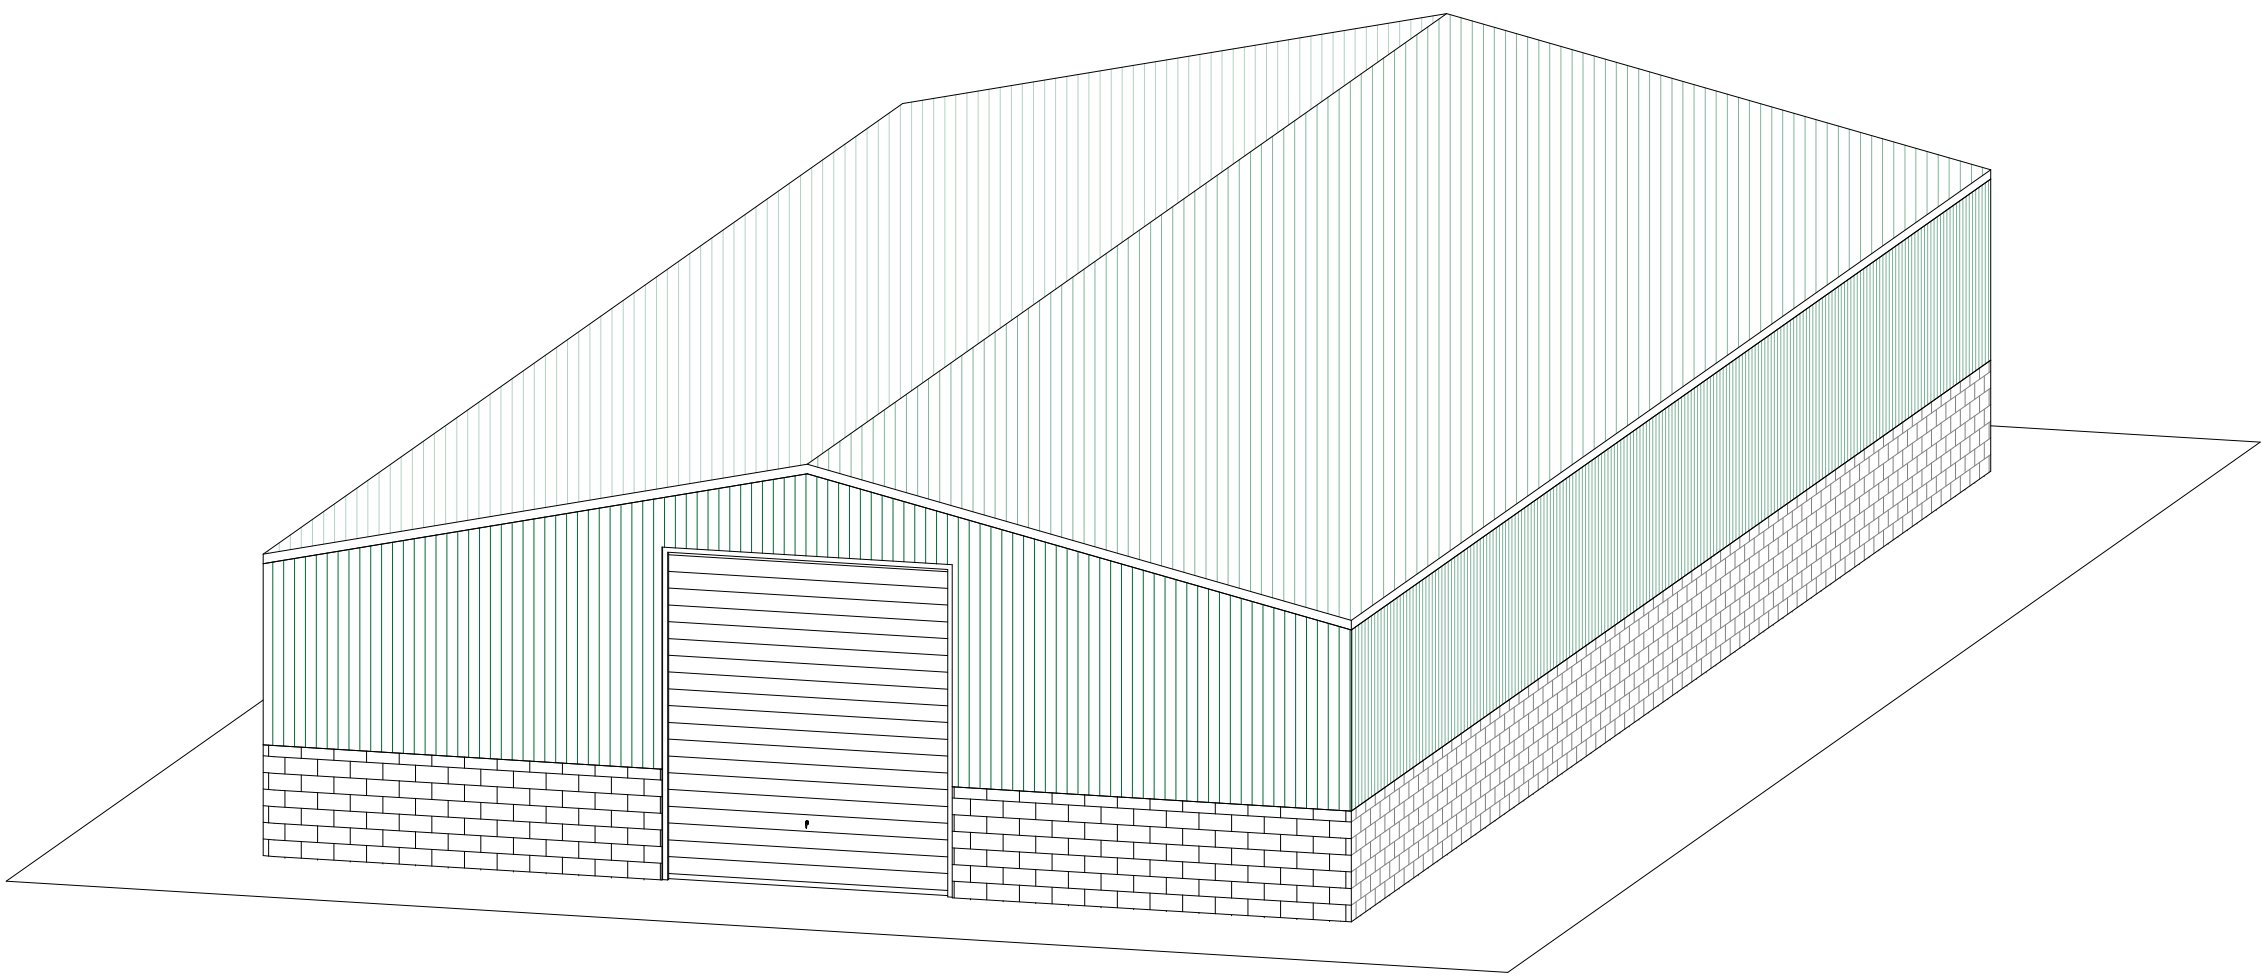

6 Pictorial

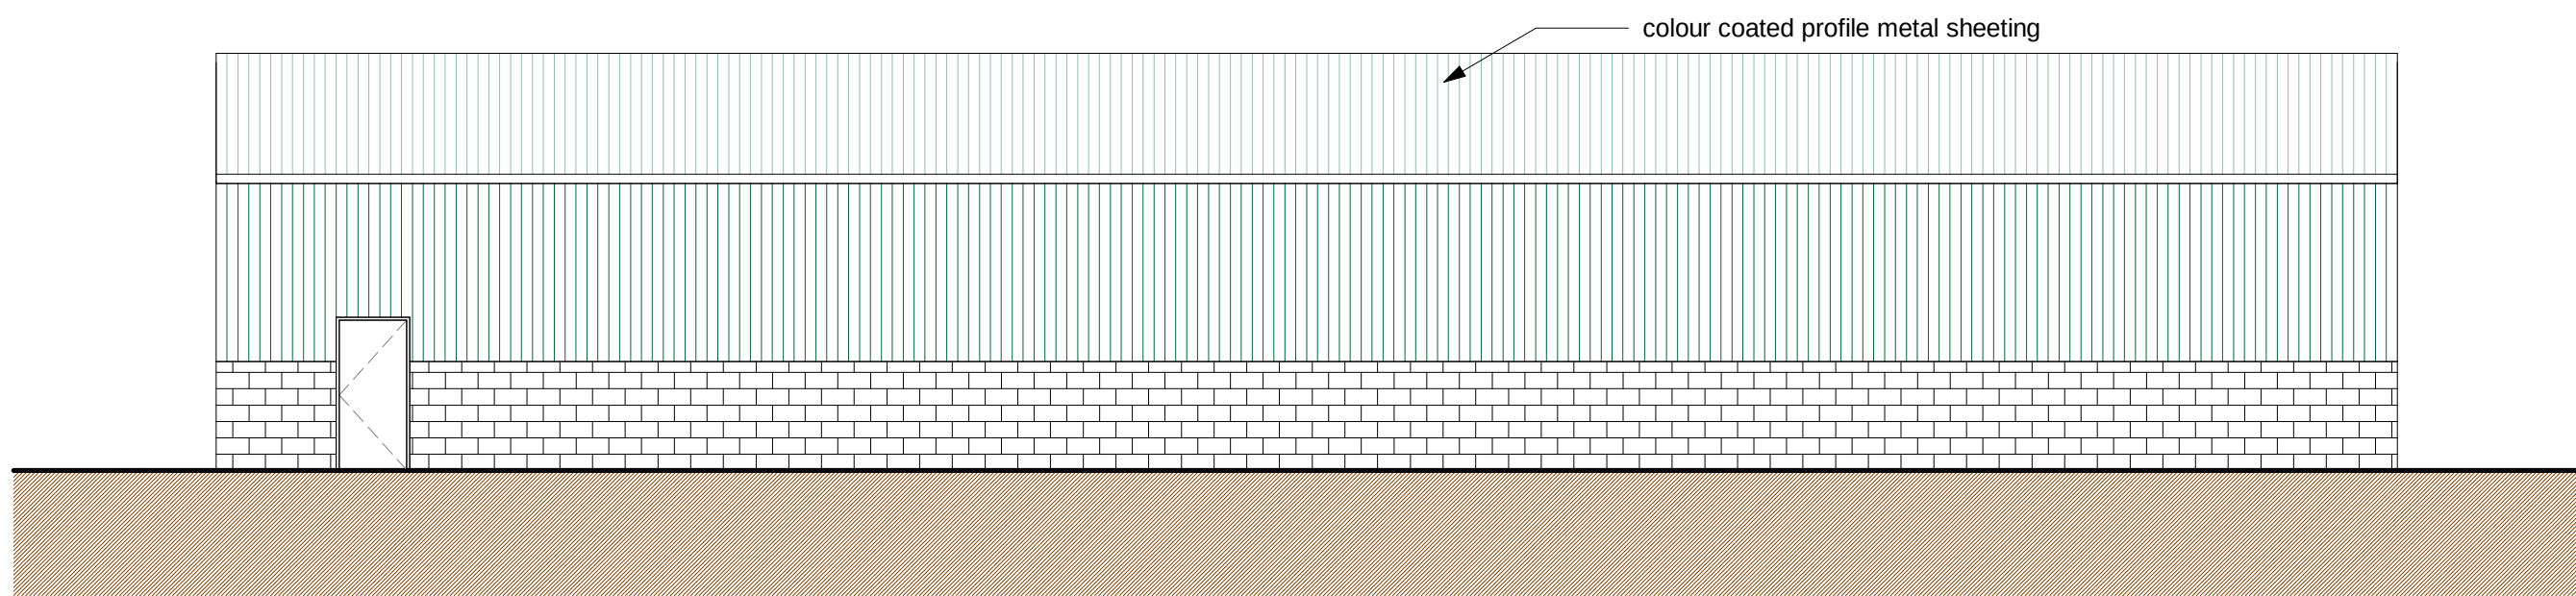

3 Elevation on B
1 : 100

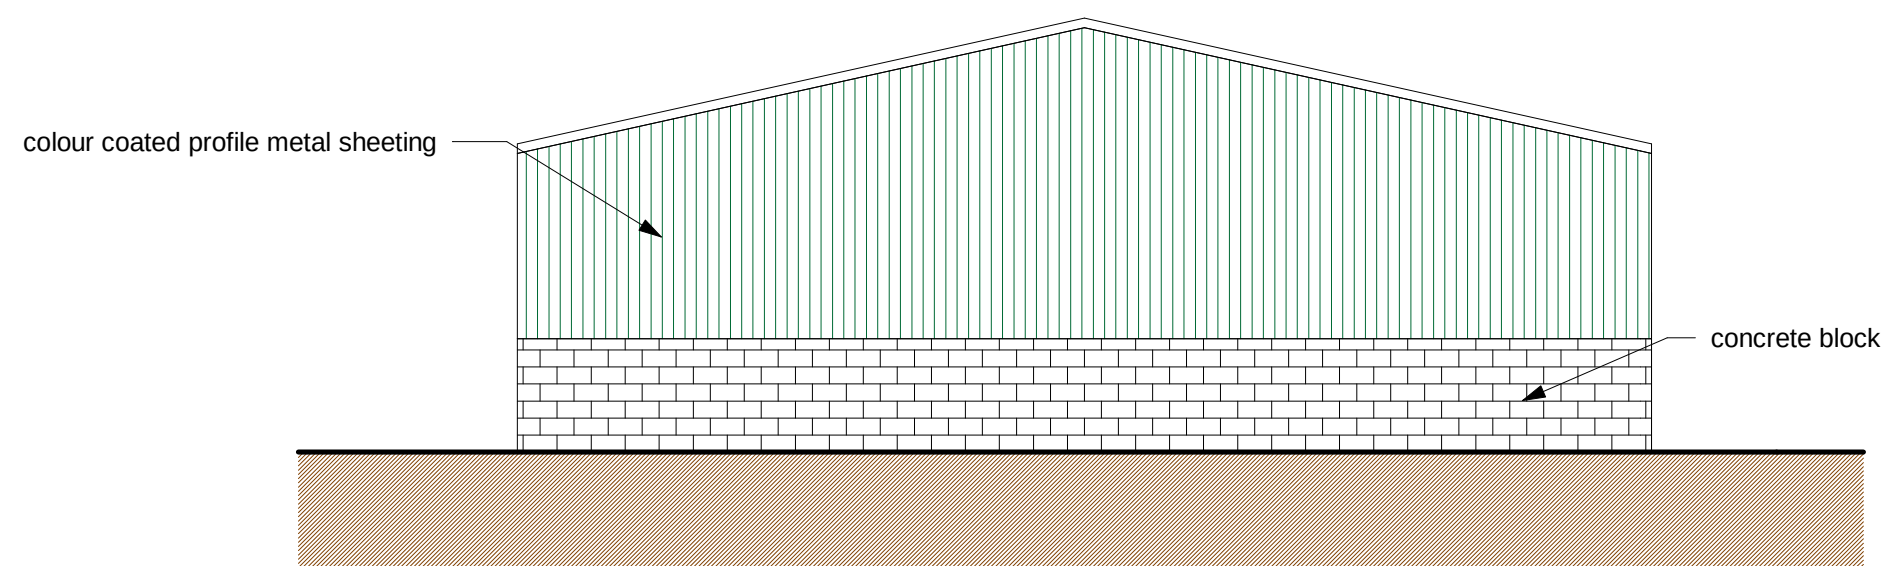

4 Elevation on C

CODE	SUITABILITY DESCRIPTION
STATUS	PURPOSE OF ISSUE

Proposed Agricultural shed at Penywaun, Llanguicke, Pontardawe

DRAWN BY Author	CHECKED BY Checker	DATE 04/05/2020
SCALE (@ A1) 1:100	PROJECT NUMBER 4123	
DRAWING NUMBER A101		REV