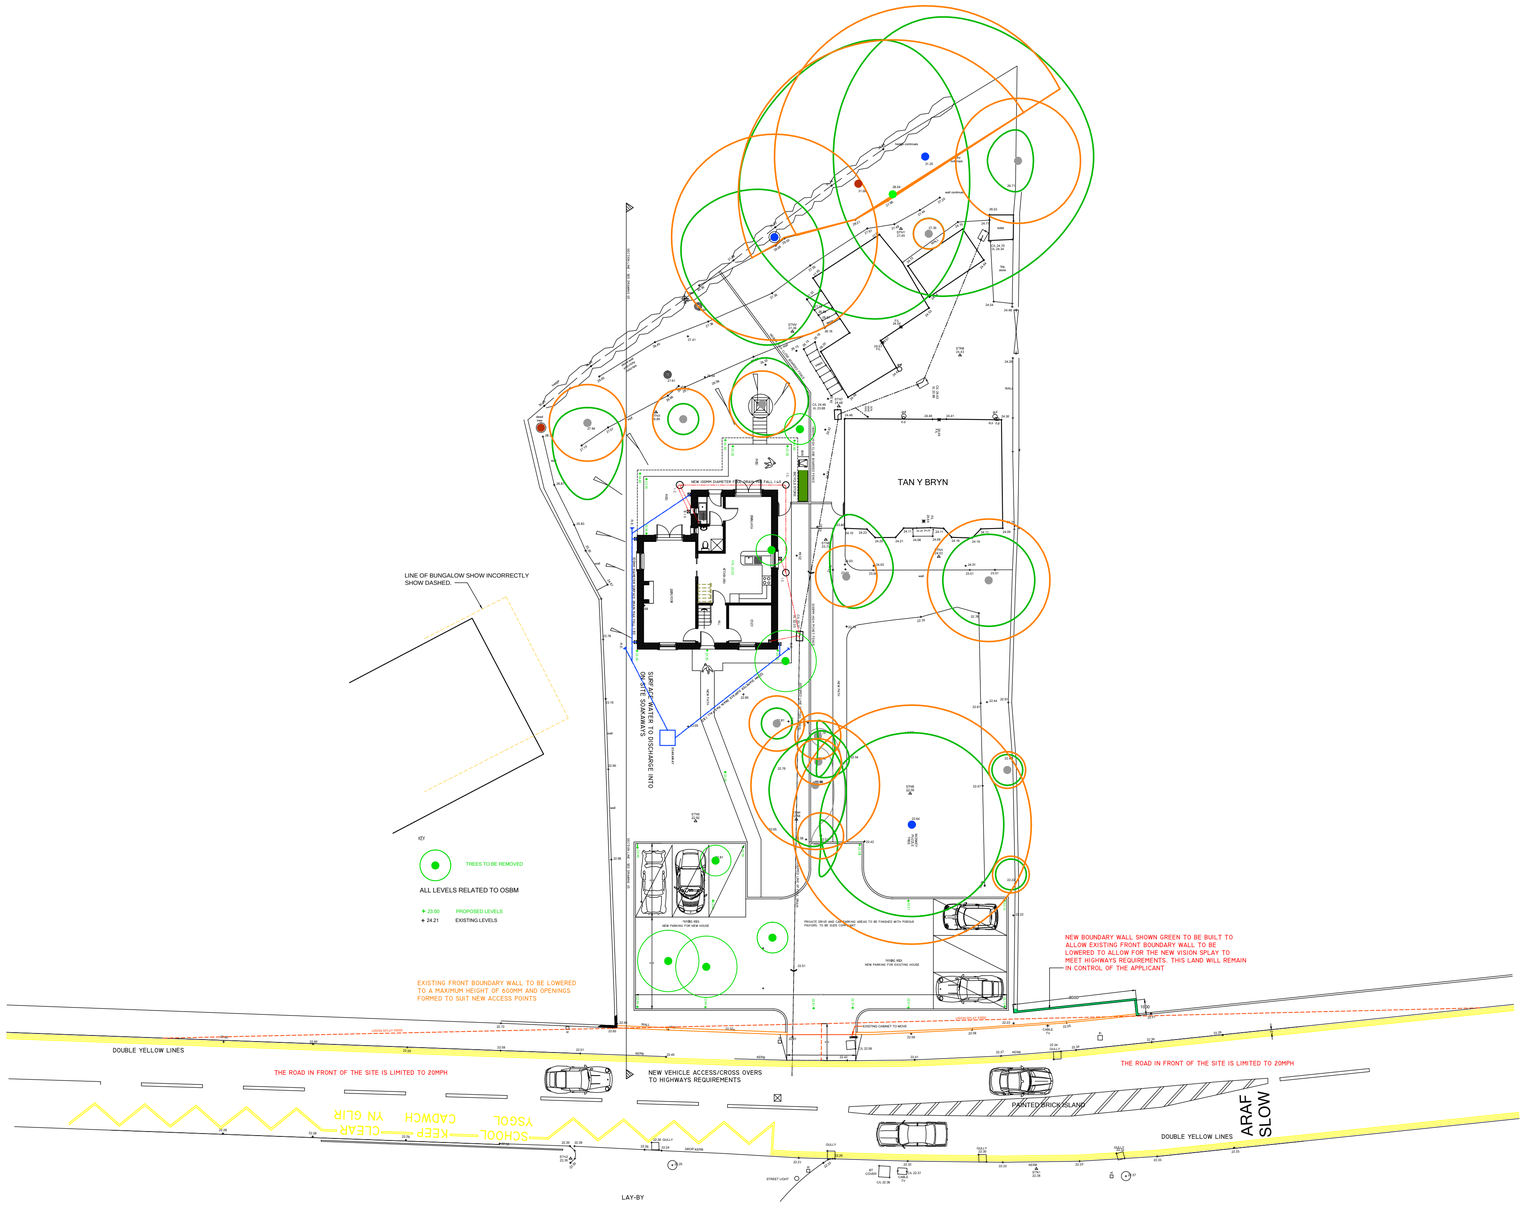


Revisions:

Rev No.	Date:	Revision:	Chk:
A	041119	GOOGLE PHOTOGRAPHS REMOVED AND BUNGALOW POSITION ALTERED - TREE POSITIONS CORRECTED INLINE WITH REPORT	RWJ
B	091220	ENLARGED AREA SHOWN	RWJ
C	062020	VISION SPLAYS ALTERED	RWJ

Do not scale this drawing.
Report discrepancies in figured dimensions.
Contractor to check all dimensions on site.
This drawing is copyright

Project:
PROPOSED DETACHED HOUSE
TAN Y BRYN, MAIN ROAD.
CADOXTON.
NEATH. SA10 8BL.

Title:
Proposed Site Layout - Single Access
Proposed Vision Splays

Scale: 1:200 Drawn: RWJ
Date: 052020 Checked: RWJ

Project No.	Drawing No.	Rev.
4389	(P)06	C

BEACON ARCHITECTURAL SERVICES
Chartered Institute of Architectural Technologists
Registered Practice
BEACON ARCHITECTURAL SERVICES - TY MONDAS TRECASTLE BRECON LD3 8UH - TEL: 01874 638082 - MOB: 07792695996