


Full Plans Approved

3/5/2020

Plan 1001

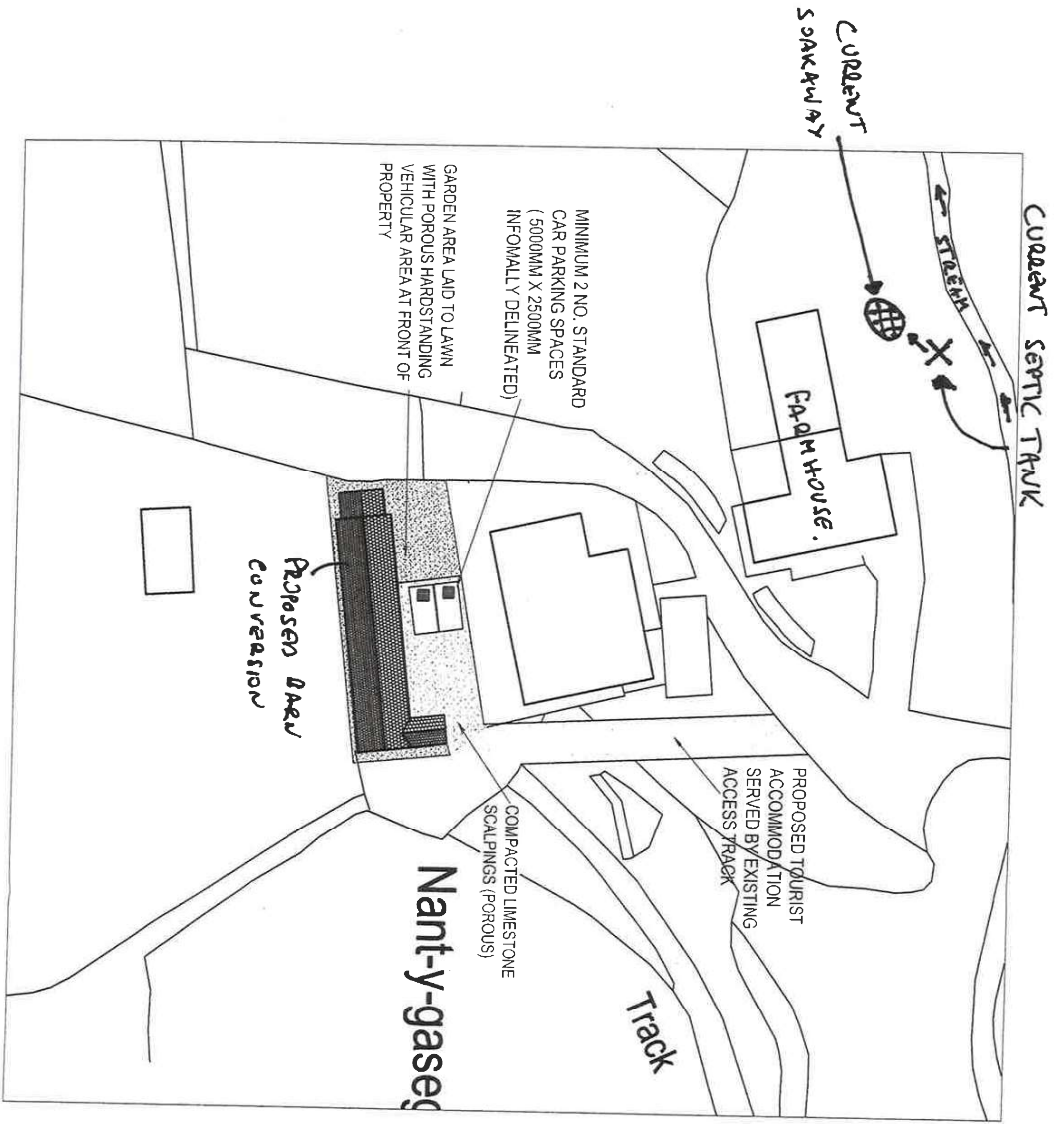

Ordinance Survey © Crown copyright [2016]
All rights reserved. Licence number 100050747



PROPOSED CONVERSION OF OUTBUILDING TO SINGLE STOREY SELF-CONTAINED UNIT OF HOLIDAY ACCOMMODATION, NANT Y GASEG UCHAF FARM, RHYDYFRO, SWANSEA, SA8 4SY	
SCALE : 1:2500, 1:500 @ A3	
DRAWING NO. : GENP/L001A	
DATE : 2016	



CHARTERED TOWN PLANNING AND DEVELOPMENT CONSULTANCY
CHARTERED TOWN PLANNING AND DEVELOPMENT CONSULTANCY
UNIT 2, CROSS HANDS BUSINESS WORKSHOPS, HEOL PARC YMAW
CROSS HANDS, CARMARTHENSHIRE, SA14 9BB
TEL : 01554 527111

3/5/20 Plan