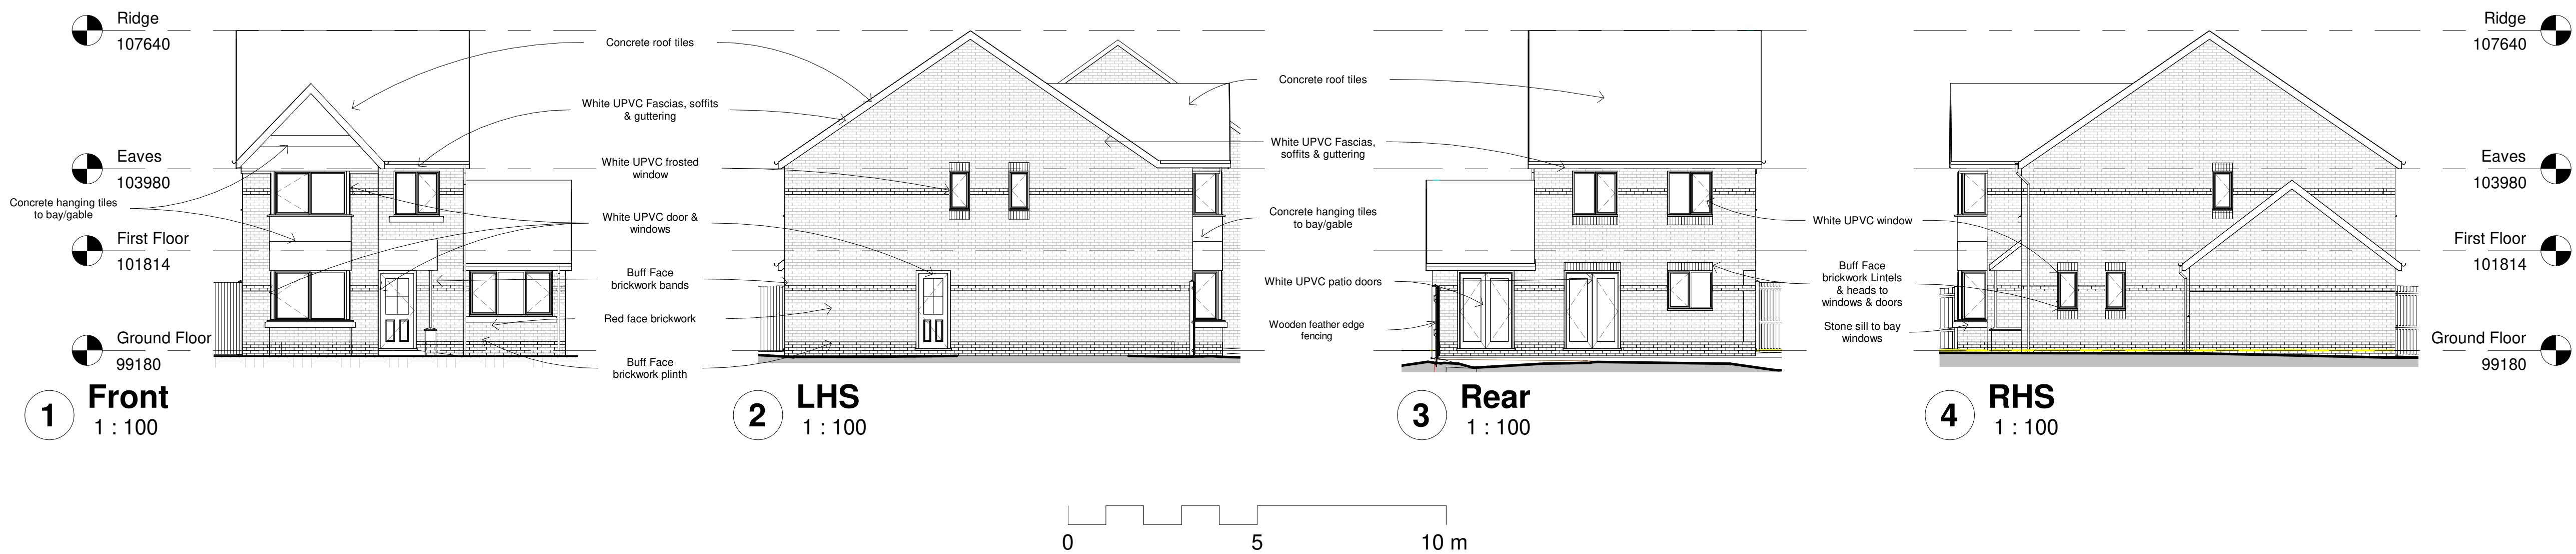
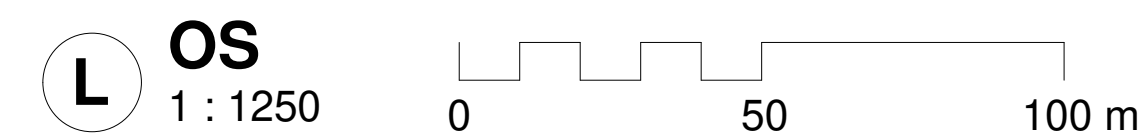
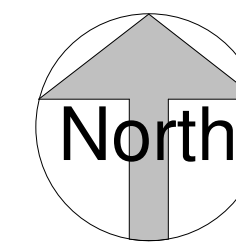


- ALL DIMENSIONS TO BE CHECKED ON SITE: Contractor to check and verify all building and site dimensions. The Contractor is to comply in all respects with the current Building Regulations whether specifically stated on this drawing or not. This drawing must be read and checked against any other specialist drawings provided & manufacturer's recommendations. Tabled quantities are for guidance only all specialist Consultants & Contractors to check and verify. Any discrepancies in all of the above must be reported to the Design team prior to installation

Name	Area	Perimeter
Play Room	11 m ²	14385
Lounge	17 m ²	18280
WC	2 m ²	5165
Children room	10 m ²	16559
Kitchen	8 m ²	11550
C-b'd	1 m ²	3400
Hall	8 m ²	14080
Utility	4 m ²	7967
En-Suite	3 m ²	7580
C-b'd	1 m ²	3660
Bedroom	4 m ²	9673
Bathroom	10 m ²	13340
Bathroom	6 m ²	10930
Bedroom	5 m ²	9425
Bedroom	14 m ²	16140
Landing	8 m ²	13602
Grand total: 16	112 m ²	

[illegible]